



NOTES

1. No dimensions are to be measured from this drawing.

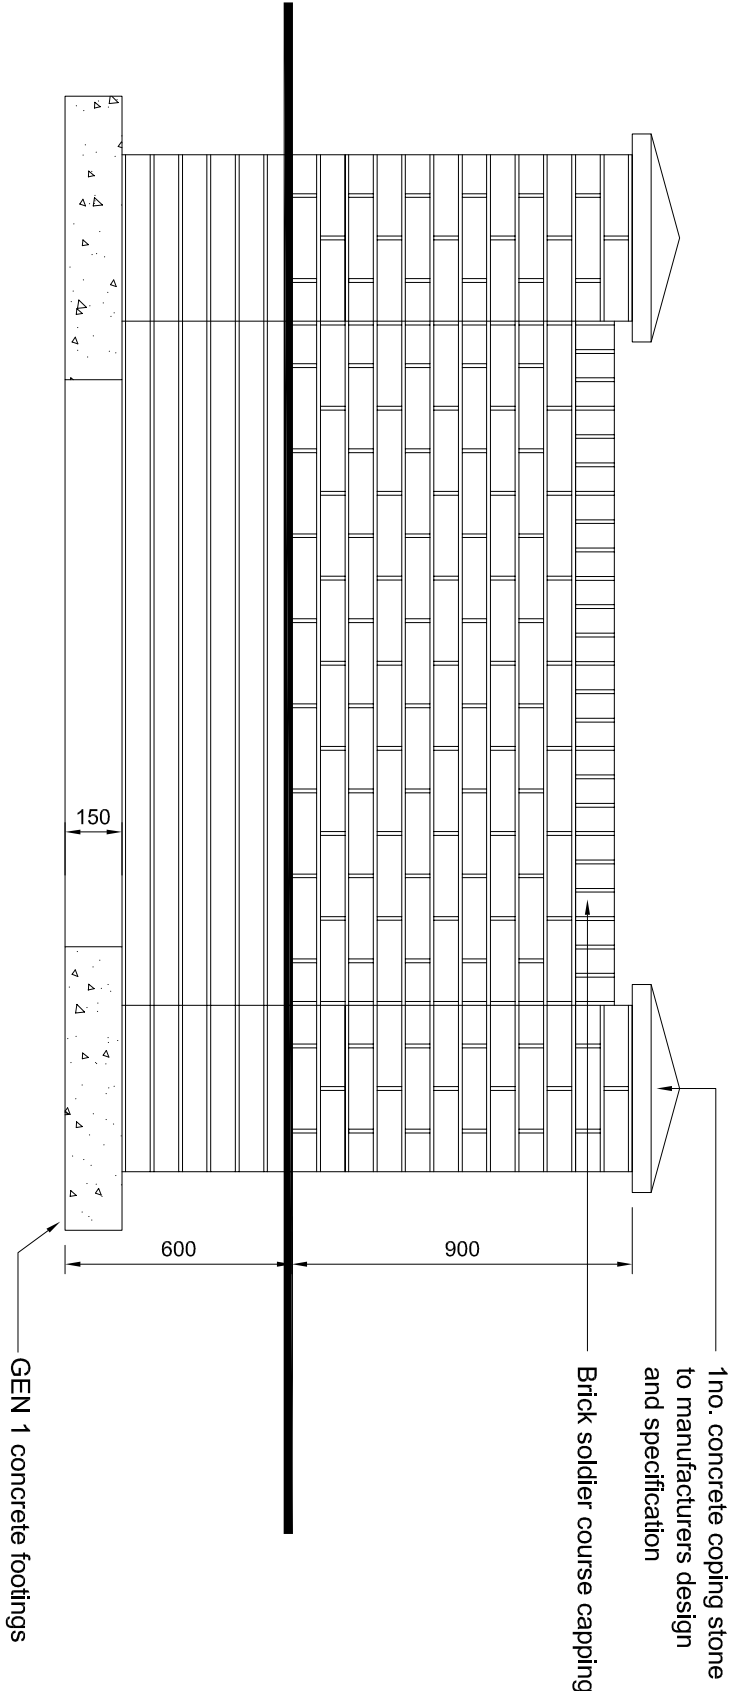


PIERS TO BE LOCATED, WERE POSSIBLE AT END OF WALL.
Elevation

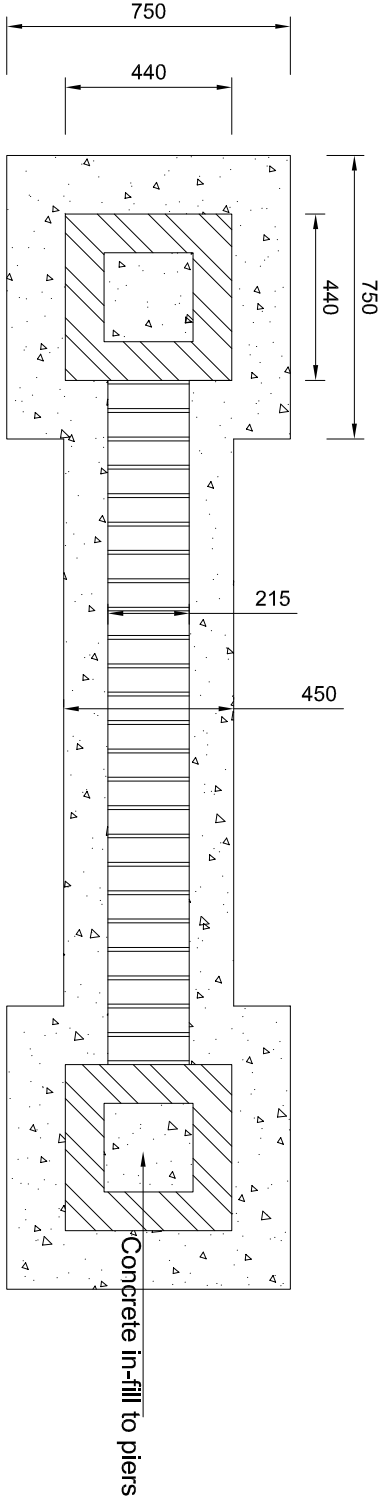

Plan

900mm High Wall

WALL TO BE LOCATED BETWEEN POINTS A AND B
WITH PIERS AT ENDS AND CHANGE OF DIRECTION
WERE POSSIBLE

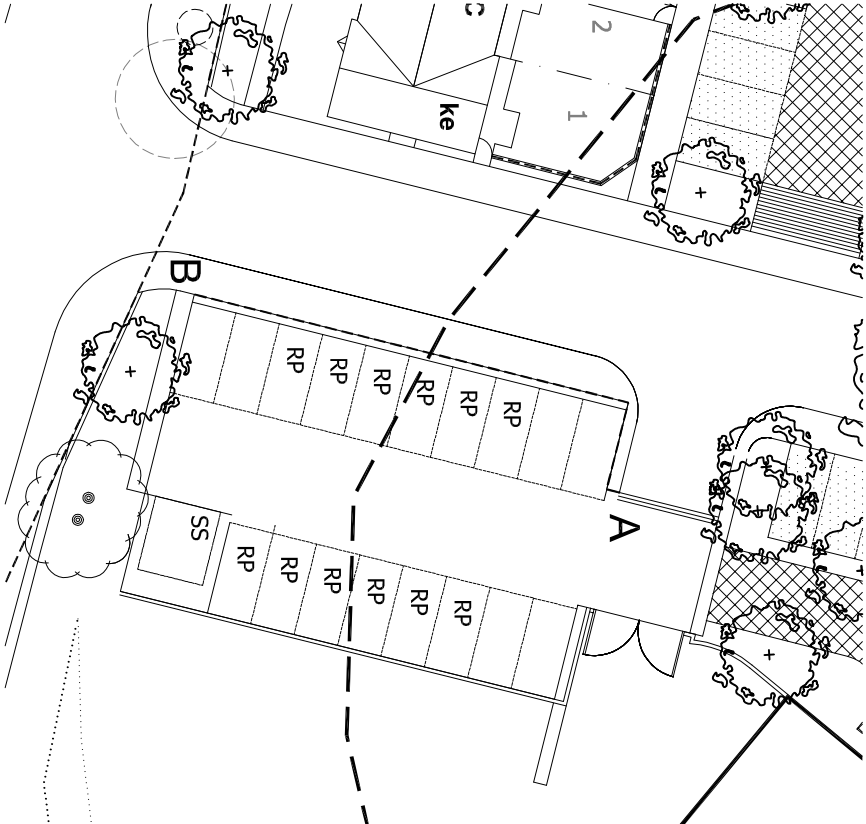

Belway

(WEST LANCASHIRE)

(a member of Bellway Plc Group of Companies)

Bellway Homes Ltd

2 Alderman Road, Liverpool, L24 9LR.

Tel: 0151 486 2900 Fax: 0151 356 9393

Project

**Standard Boundary Treatment /
Fence Details**

Subject

900mm High Brick Wall & Piers

Scale	Date	Drawn	Checked
1:20	March 08	AT	
Drawing No.	Revision		
BHWL/SD/FD033	-		

Note
All specifications, materials and workmanship to be in accordance with current NHBC and Building Regulations.
Main drainage to comply with Sewers for Adoption current edition.
Highways to be in accordance with Local Authority specification.
Do not scale from this drawing.
All dimensions to be verified with the drawing office.

Cad File Name : R:/ARCHITECTS/ARCHITECTS/STANDARD DETAILS