


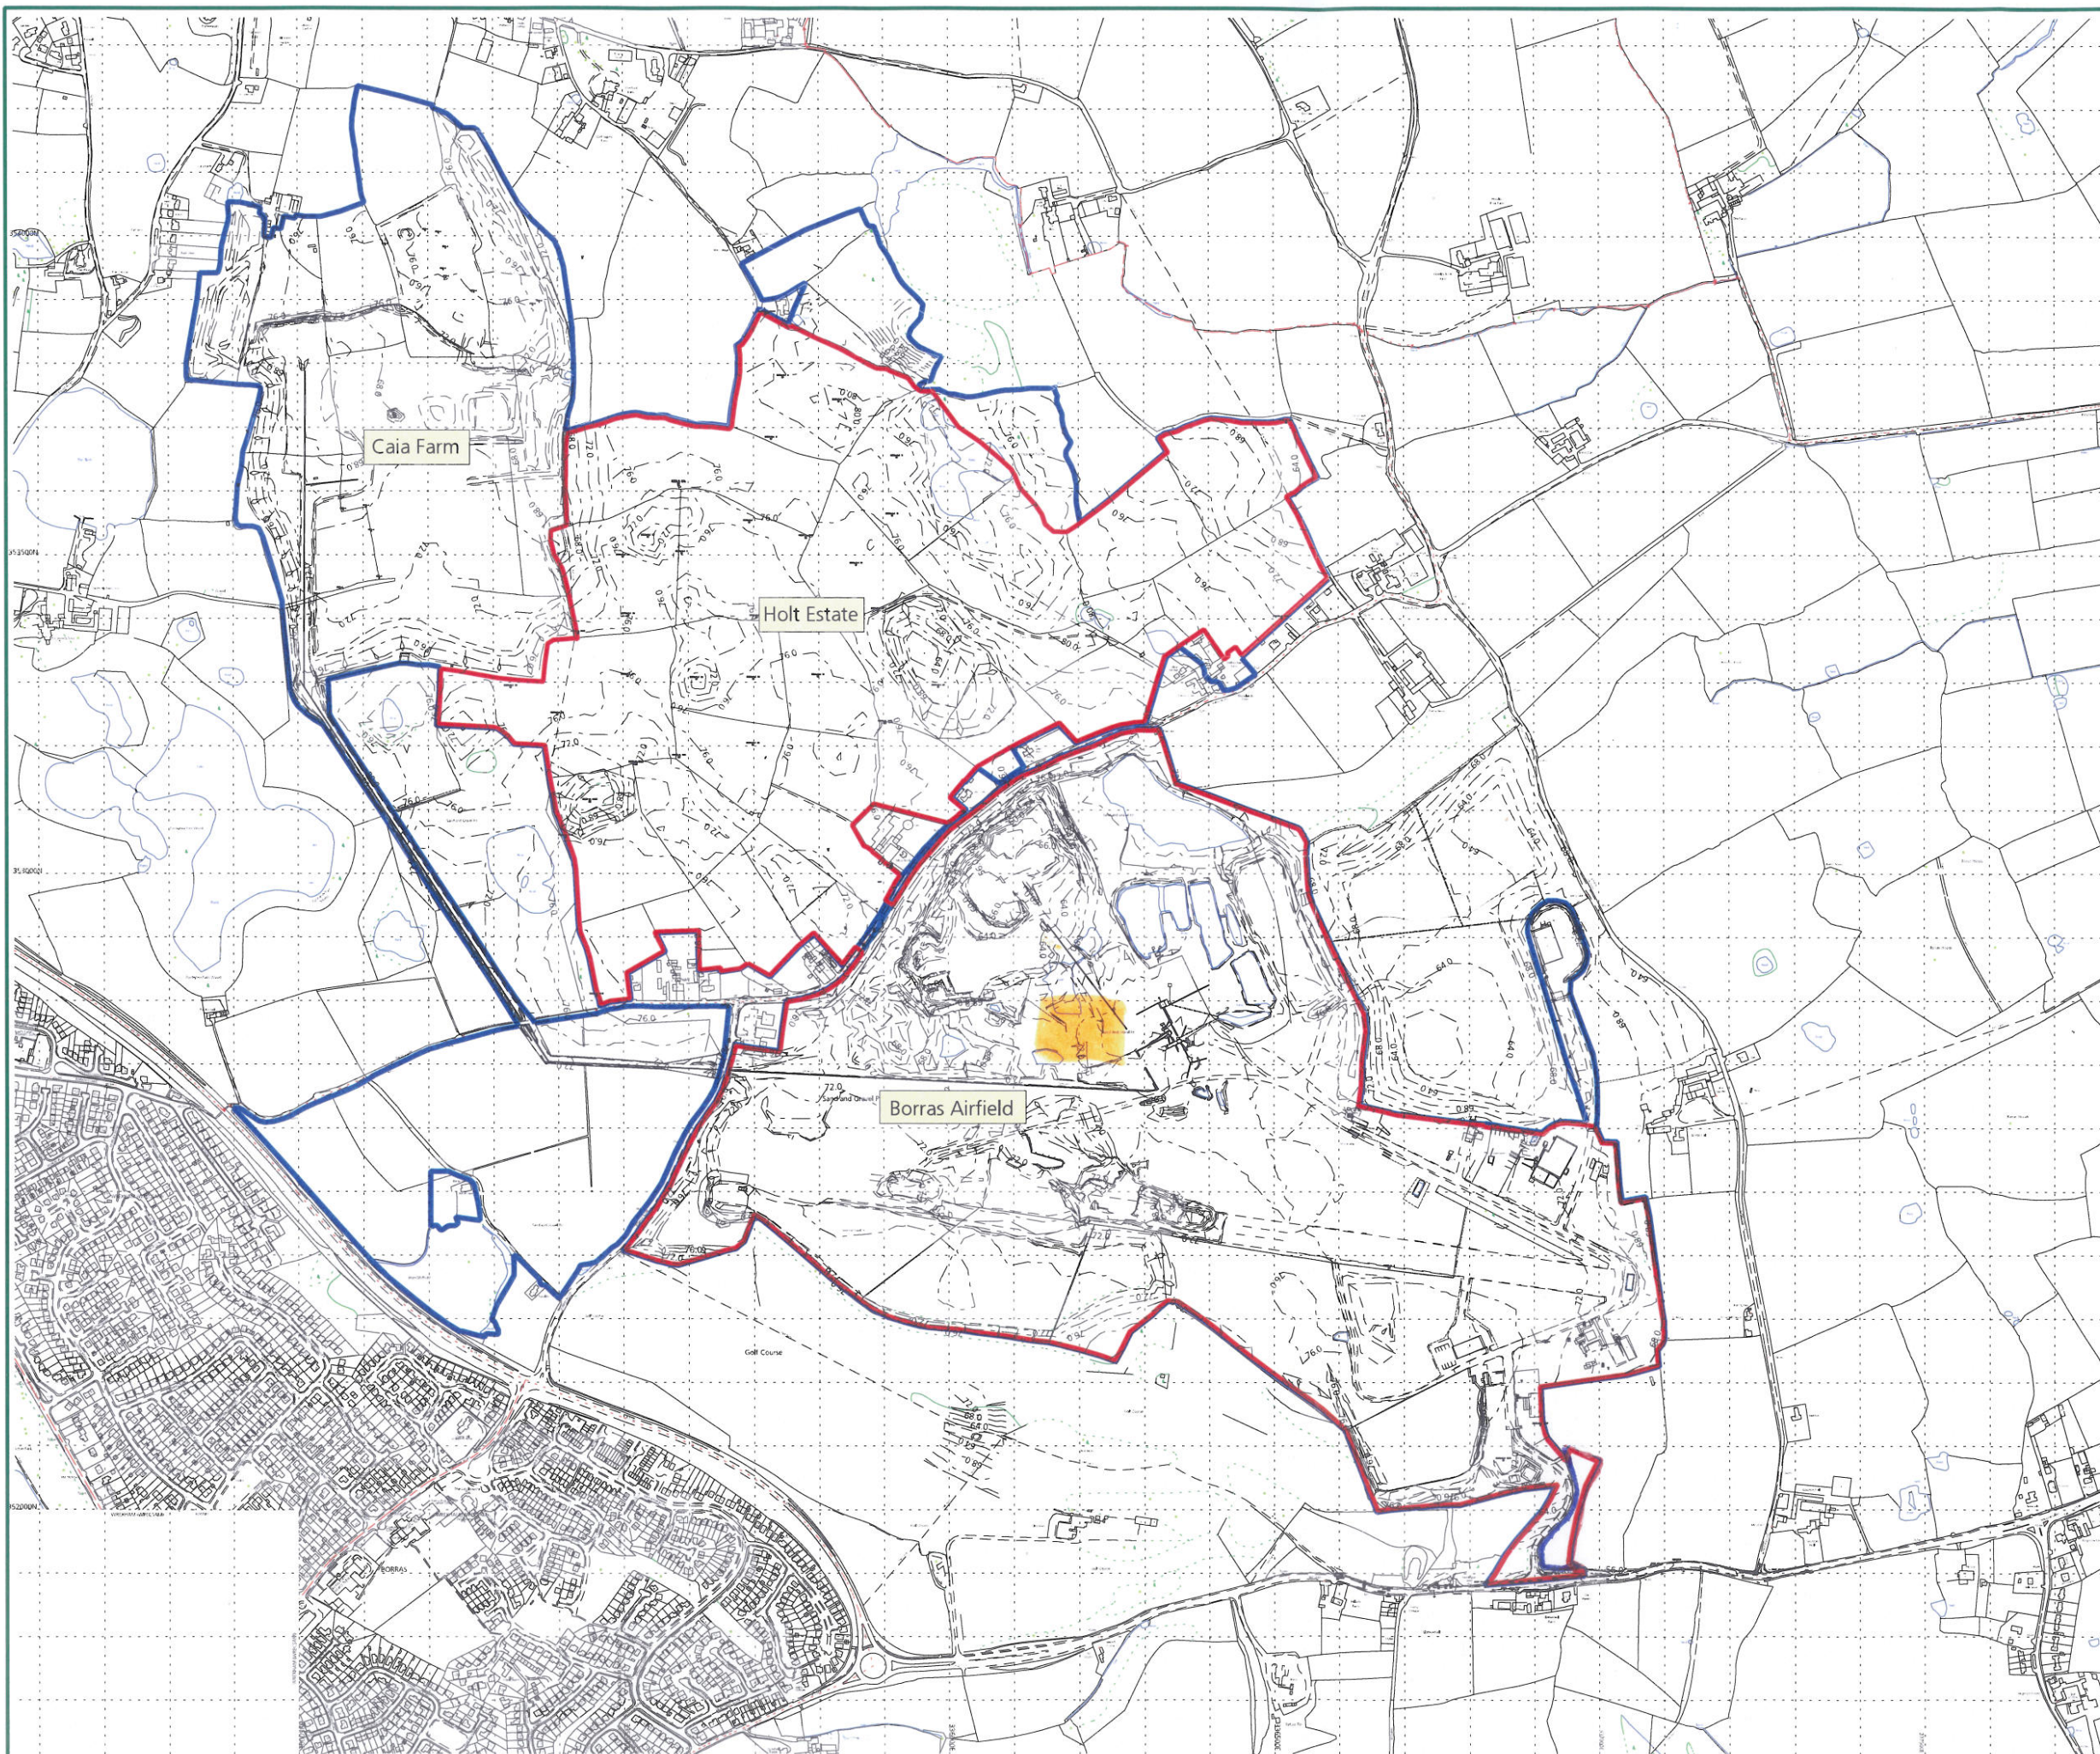

Legend

-  Land Controlled by the Applicant
-  Area of planning permission
-  Proposed storage area for asphalt planings

Based upon Ordnance Survey Digital Data with the permission of The Controller of Her Majesty's Stationary Office. Crown Copyright. Tarmac Limited Millfields Road Ettingshall, Wolverhampton, Company reg. No. 453791, Licence No. AL 100017513.

THIS DRAWING MAY NOT BE REPRODUCED WITHOUT CONSENT OF DRAWING OFFICE SERVICES, TARMAC LTD, WOLVERHAMPTON

Drawing Office Services
Tarmac Limited, Millfields Road, Ettingshall, Wolverhampton, WV4 6JP
Tel. +44(0)1902 382225
Fax. +44(0)1902 494511
www.Tarmac.co.uk

Tarmac
Tarmac Limited
A member of the Anglo American plc group

Borras Quarry

Application for Recycling of Asphalt Planings

Drawn By AK	Scale 1:10,000 @A3
Date January 2010	Drawing No B110 / 185A

