

Notes:

FOR PROPOSED SECTIONS LOCATIONS, REFER TO DWG: 729096/HUN/G4/800/101, 104 & 105.

WITHIN THE DESIGN CALCULATIONS FOR THE NEW PEDESTRIAN FOOTBRIDGE, CONSIDERATION HAS BEEN GIVEN TO FOOTBALL MATCH DAY CROWD LOADING TO THE NEW STRUCTURE.

B	03/12/09	AF	Amendments to suit Form A comments	GS	
A	5/11/09	AF	Amendments to match Mouchel's dwgs	GS	
Rev	Date	By	Description	Ckd	Appd

ARCHITECTS
sbs

sbs architects - 8th Floor - 121 Princess Street, Manchester, M1 7JD
Tel: 0161 235 5956 - Fax: 0161 239 5984 - E: info@sbsarch.co.uk

mouchel 



Network Rail
8th Floor
40 Welton Street
London
NW1 2EE

Project:
STN 029 – DDA STEP FREE
WREXHAM GENERAL STATION

Drawing status:
DRAFT FOR PLANNING

Drawing title:

ELR: WSJ2 MILEAGE: 201m 1452yds


PROPOSED STATION
ARCHITECTURAL
ELEVATIONAL SECTIONS
SHEET 2 OF 2

Drawn by:	Date:	Checked by:	Date:
ASF	22.10.09	GS	23.10.09
Approved by:	Date:	Reviewed by:	Date:
GS	23.10.09		

Scale at A1:

Drawing No:	1 OF 1	REV	Sheet size:
729096/WRX/G4/800/103	B	A1	

Information based on topographical survey and drawings provided by Mouchel Parkman. Internal information based on NetworkRail archived drawings.

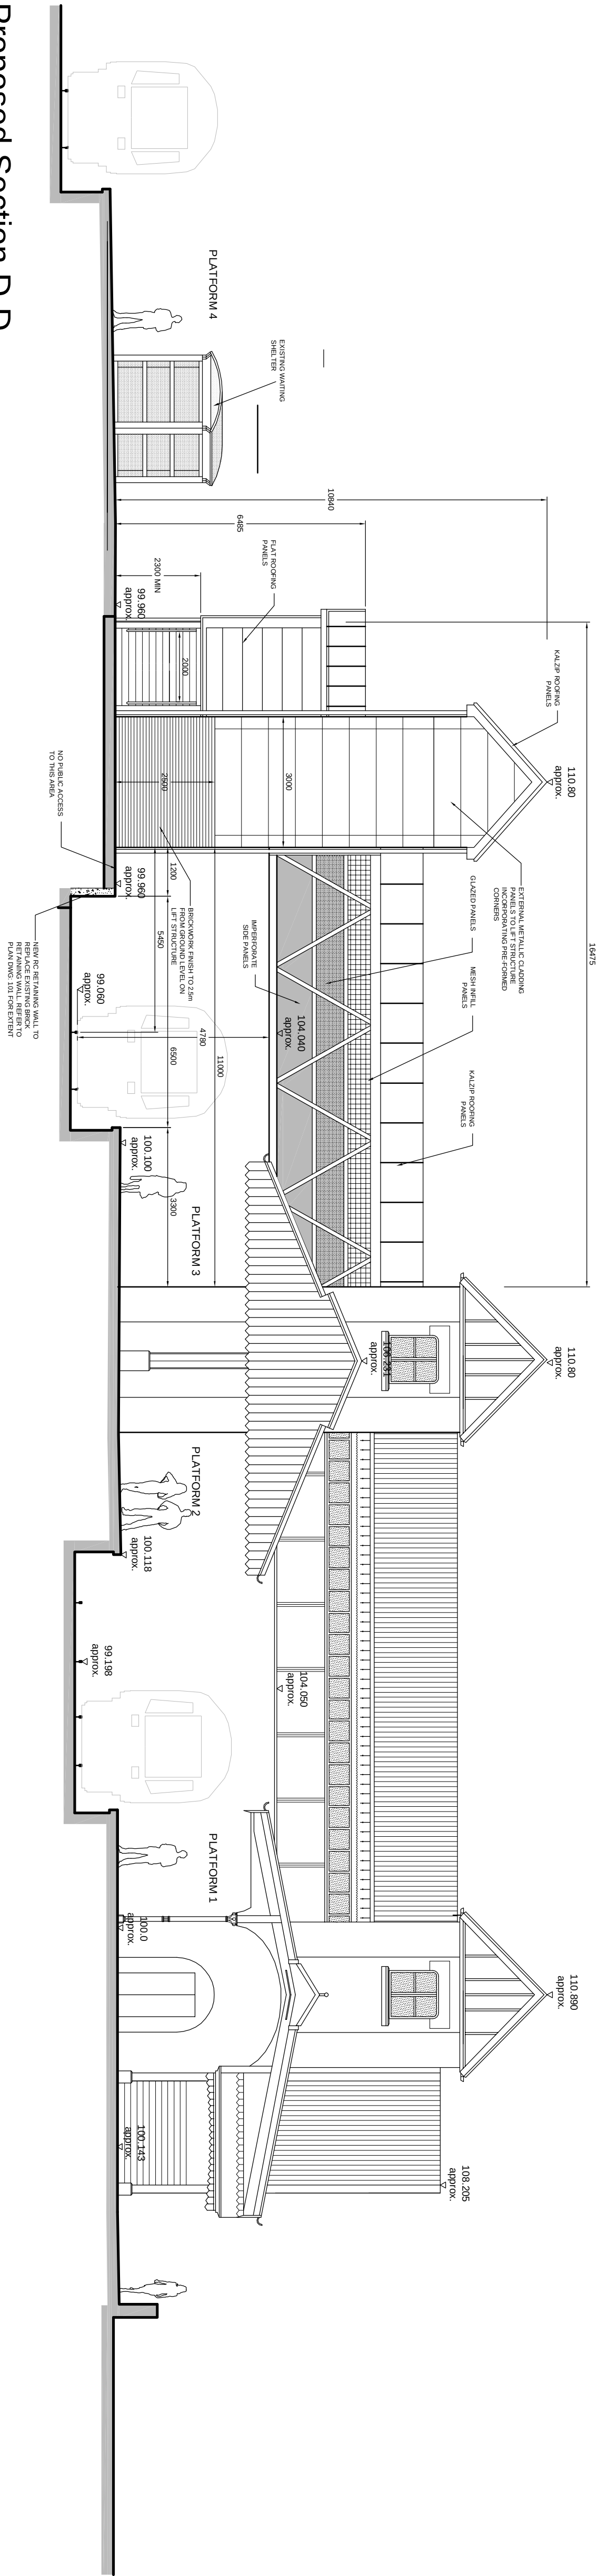

Proposed Section D-D
Scale 1:100