


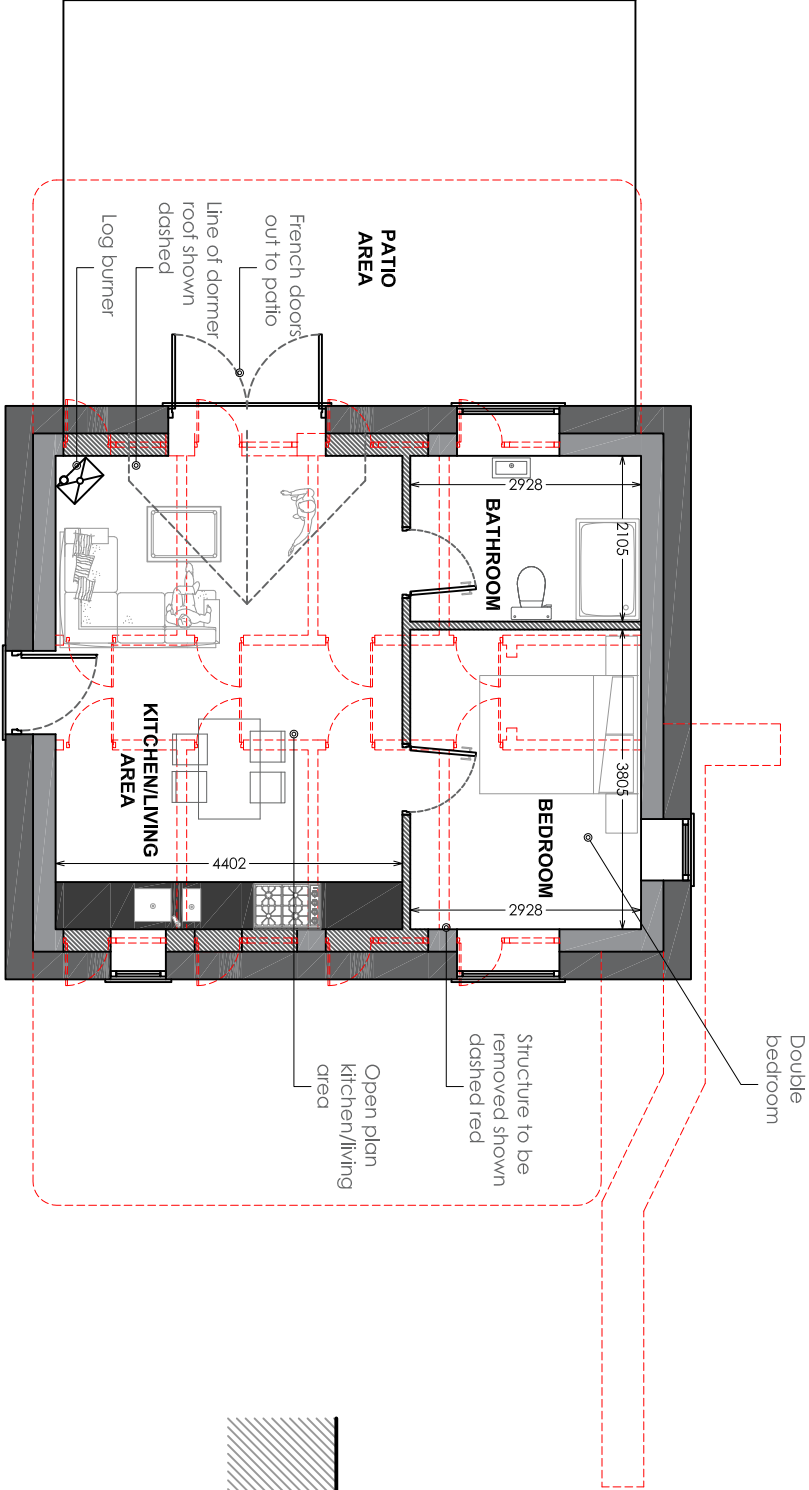


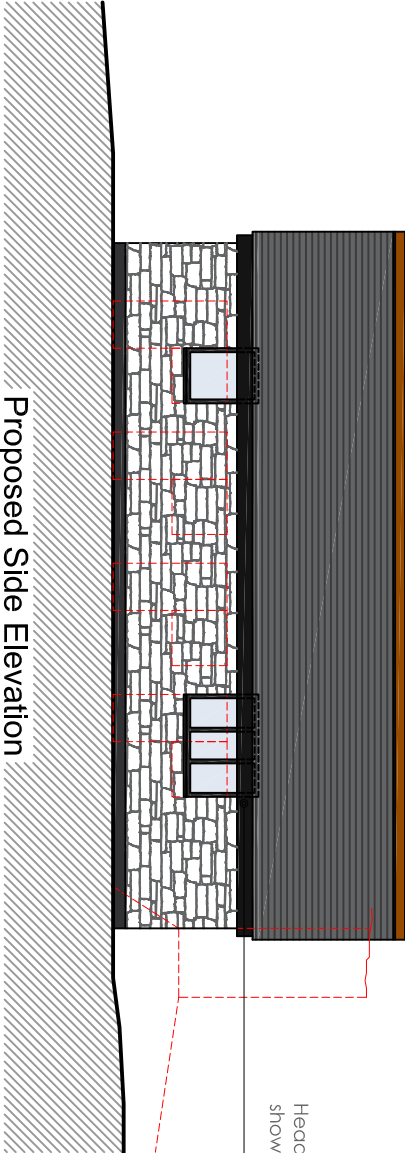

Proposed Floor Plan

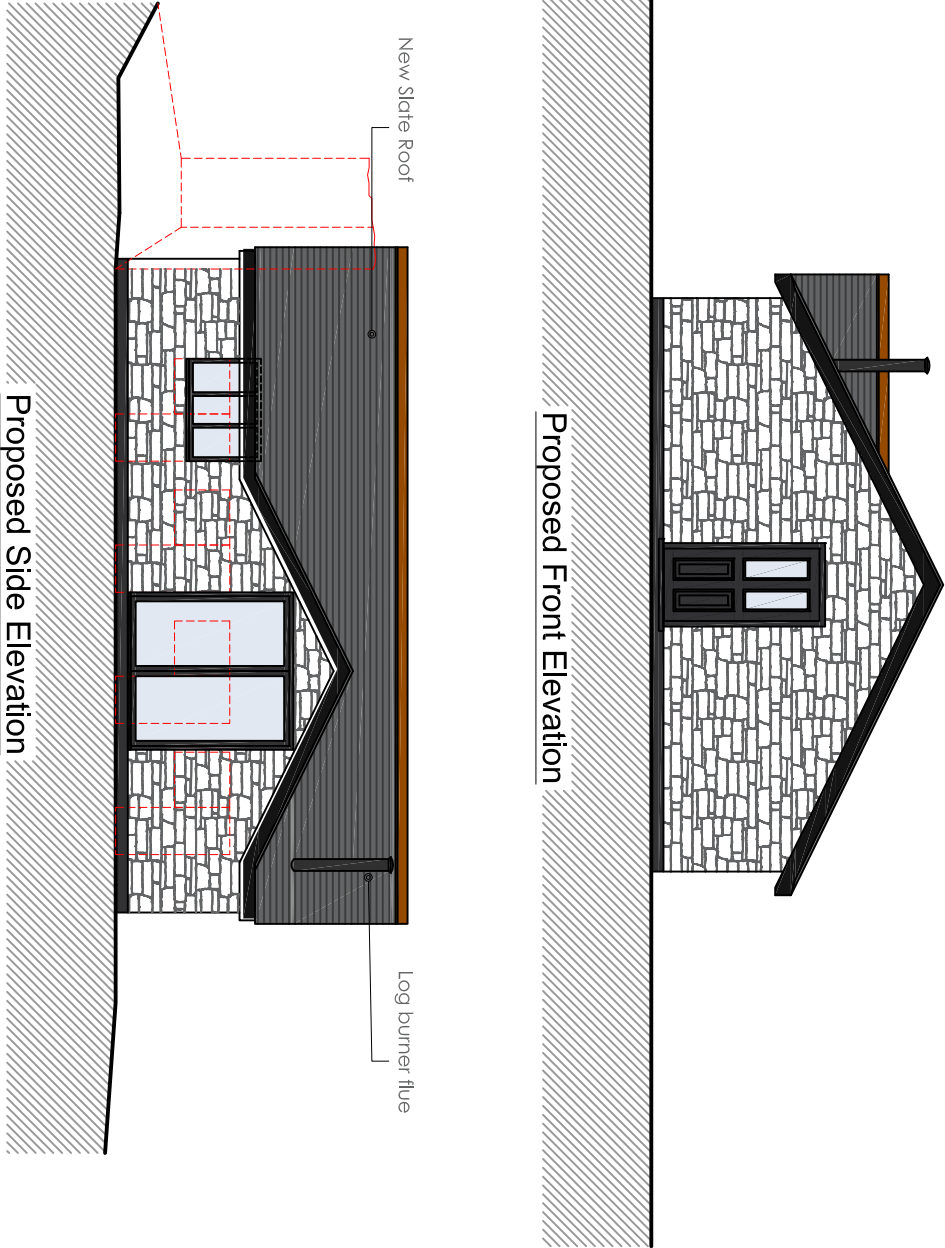

Materials
Walls - Natural Stone Cladding
Roof - Natural slate
Windows - Grey Aluminium/UPVC
Fascias & Guttering - Painter timber fascias (Black), Black uPVC rainwater goods.

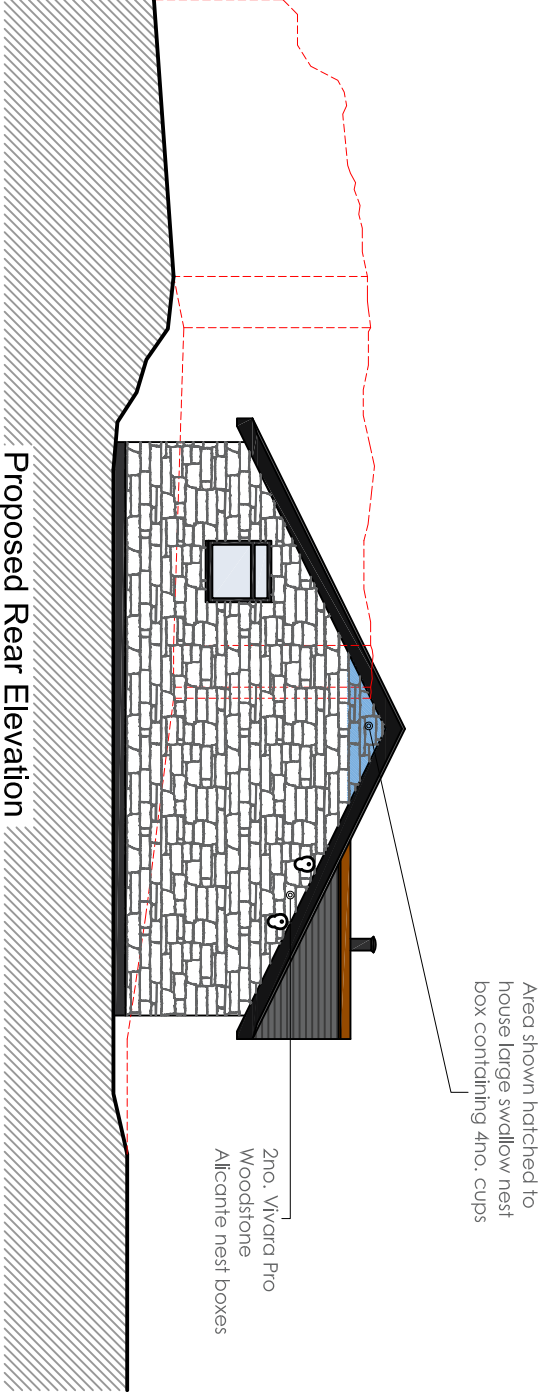