
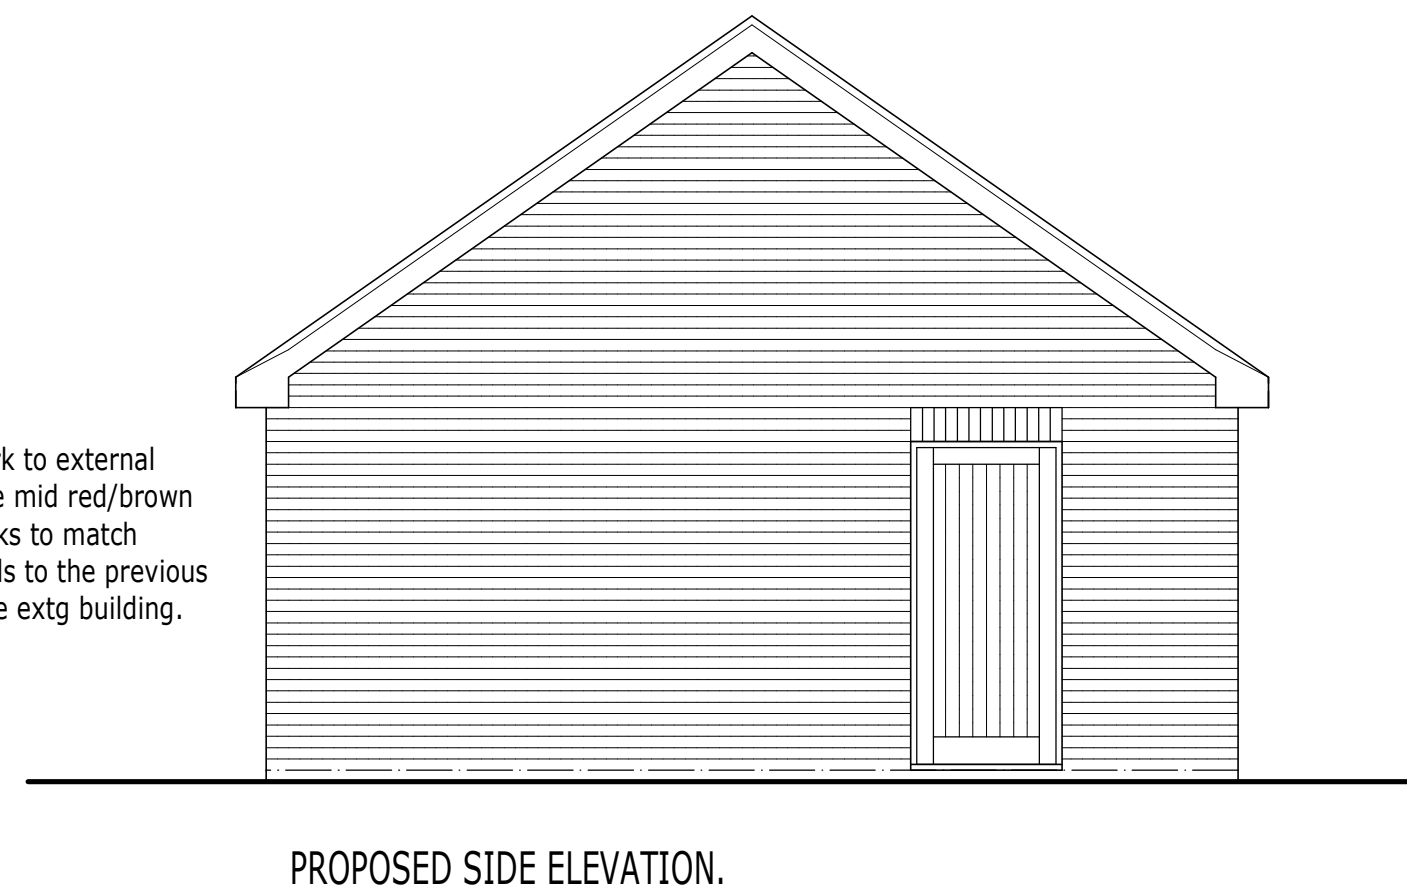


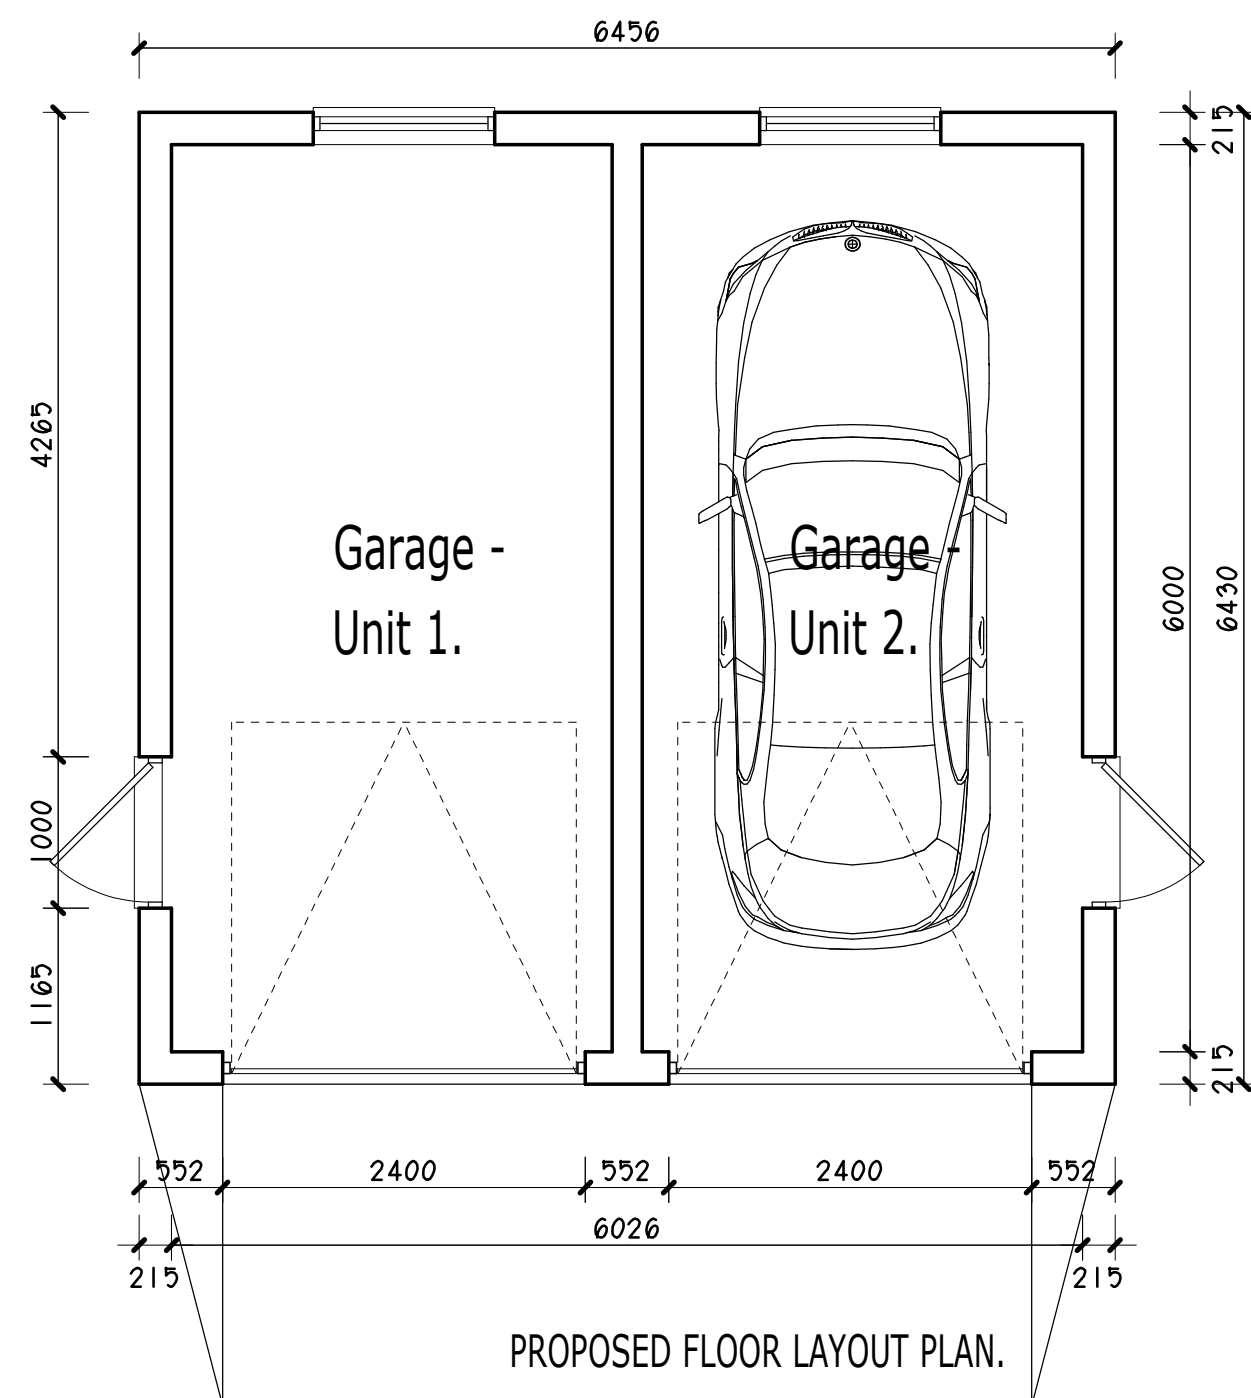

Project.	
PROPOSED CONVERSION of COMMERCIAL BUILDING to TWO DWELLINGS at BRYN-YR-EOS CHAPEL, WHITEHURST, CHIRK, LL14 5AS.	
Client.	Ms. L. WRIGLEY.
Title.	PROPOSED DETACHED GARAGE.
Drawing No.	10588.05.dsj
Date.	Dec 2023.
Scale.	1:50@A2.
D.S. Jones & Co.	
Architectural & Planning Consultants. The Studio, 26, Prospect Drive, Coedpoeth, Wrexham, LL11 3PE. Tel : 01978 750195 / 07880 874522. E : dsjonesandco@live.co.uk	