


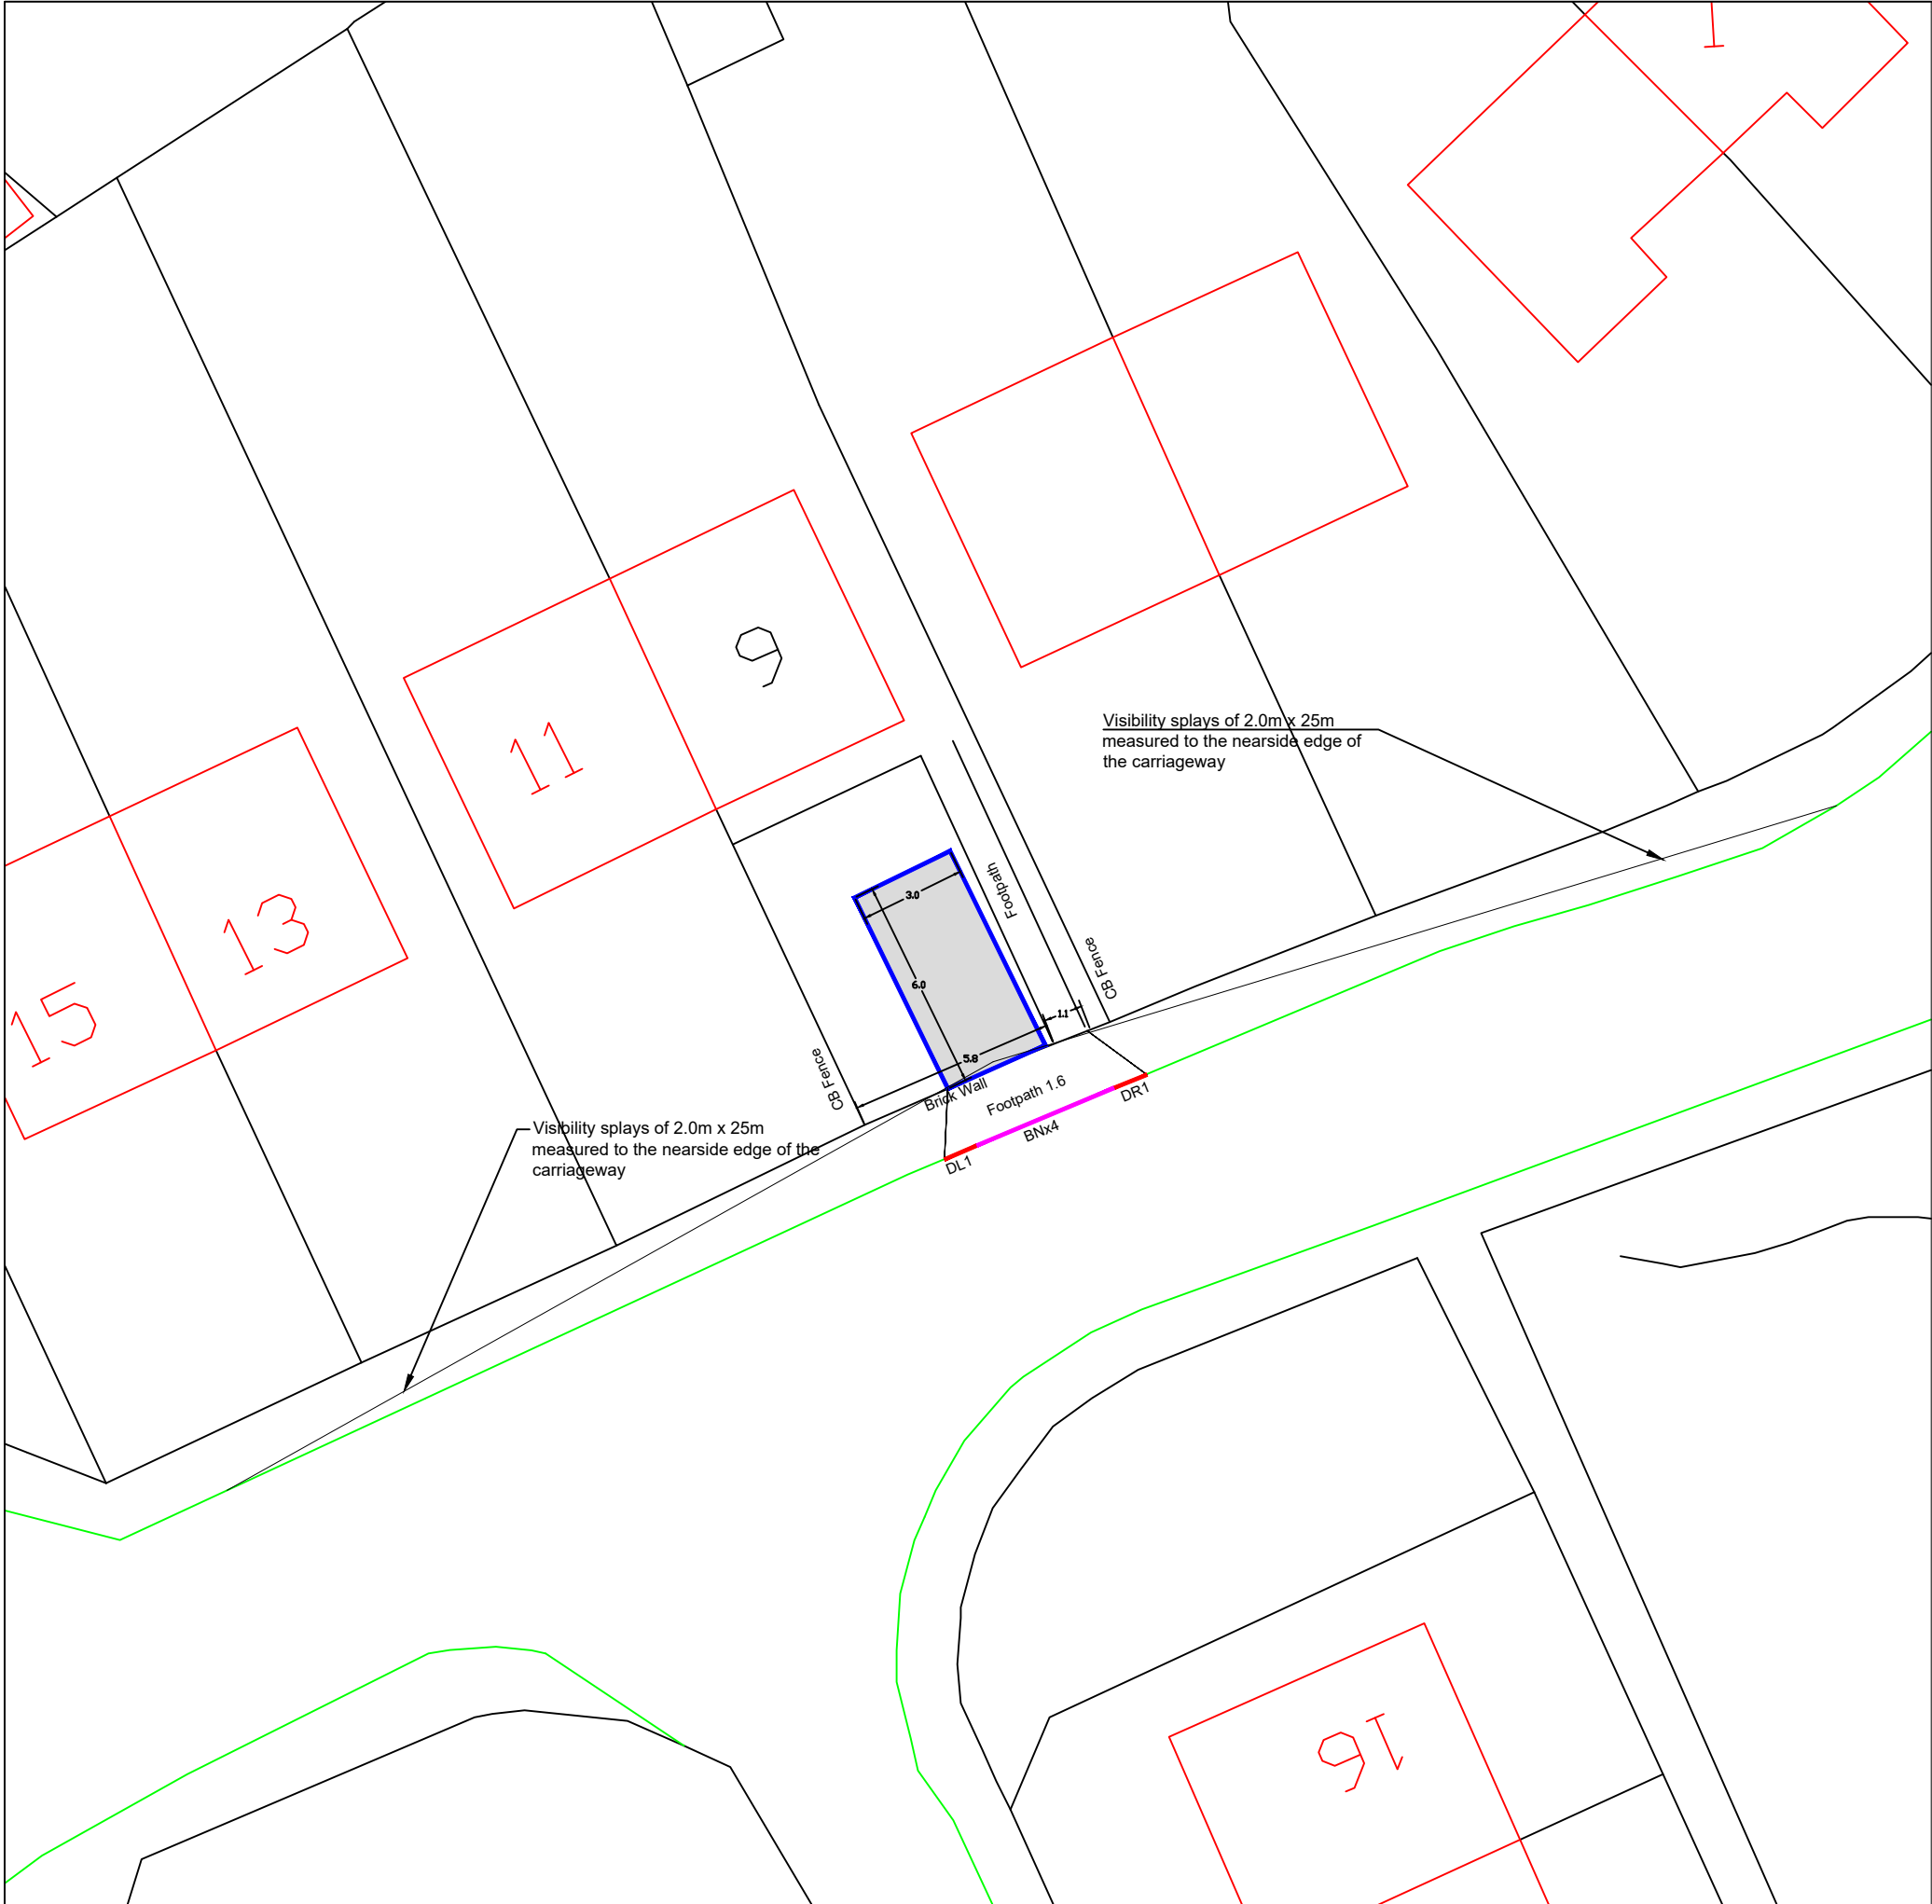

Notes

Hardstanding 3.0m x 6.0m
Dropped kerb required

Visibility splays of 2.0m x 25m measured to the nearside edge of the carriageway

It is prohibited to remove hedges or trees during the nesting season, (Approx mid-March to September)

Check for Virgin Media cables in footway and garden areas

KEY

- 600x900x63mm precast concrete paving flag laid vertical
- Precast Concrete BN Kerb 125 x 150mm
- Precast Concrete DL1/DR1 Kerb
- Precast Concrete EBN Kerb

HARDSTANDING SPECIFICATION

Surface Course, Dense Bitumen Macadam, 10mm nominal size, depth 40mm
Binder Course, Dense Bitumen Macadam, 20mm nominal size, depth 60mm
Sub-base, Granular Sub-base Type I, depth 300mm

FOOTWAY SPECIFICATION

Surface Course, Dense Bitumen Macadam, 10mm nominal size, depth 20mm
Binder Course, Dense Bitumen Macadam, 20mm nominal size, depth 60mm
Sub-base, Granular Sub-base Type I, depth 150mm

All setting out to be agreed with WCBC prior to commencing works on site



Wrexham
County Borough Council

WREXHAM COUNTY BOROUGH COUNCIL

Housing Services,
Housing and Public Protection Department,
Ruthin Road,
Wrexham,
LL13 7TU

Tel: (01978) 315300 Fax: (01978) 315355

Project: 9 Darby Road

Detail: Proposed Hardstanding and dropped kerb

Drawn By: AJ	Date: August 2023	Checked By:	
Scale: NTS	Project No: 2324507	Dwg No: 01	Rev: Preliminary