

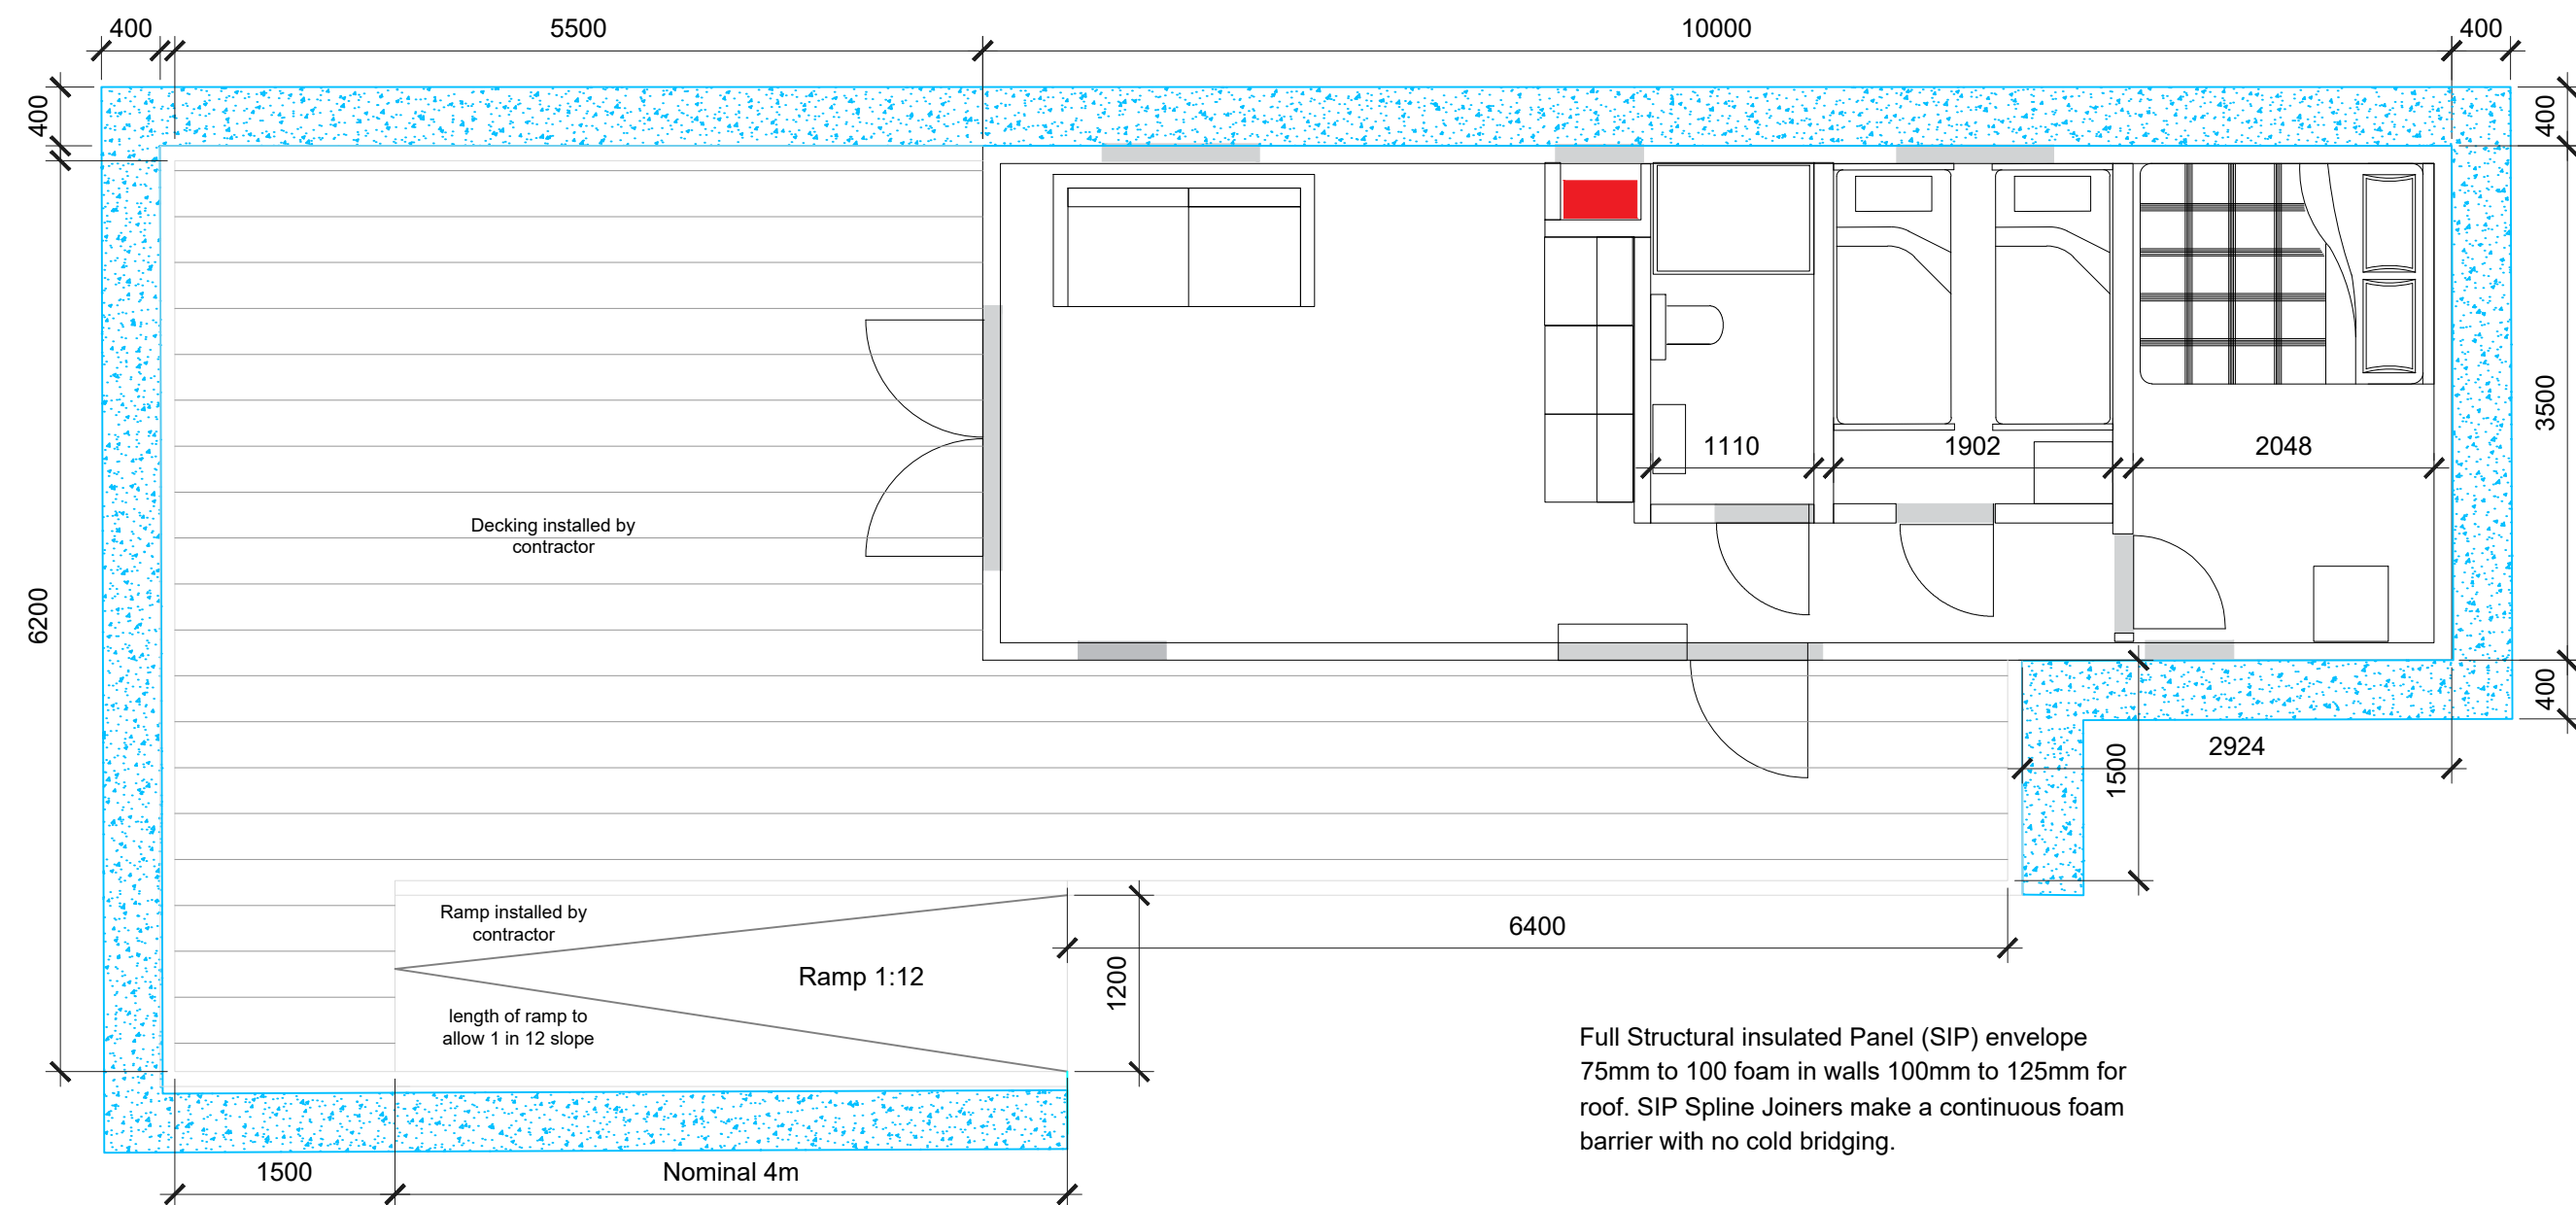


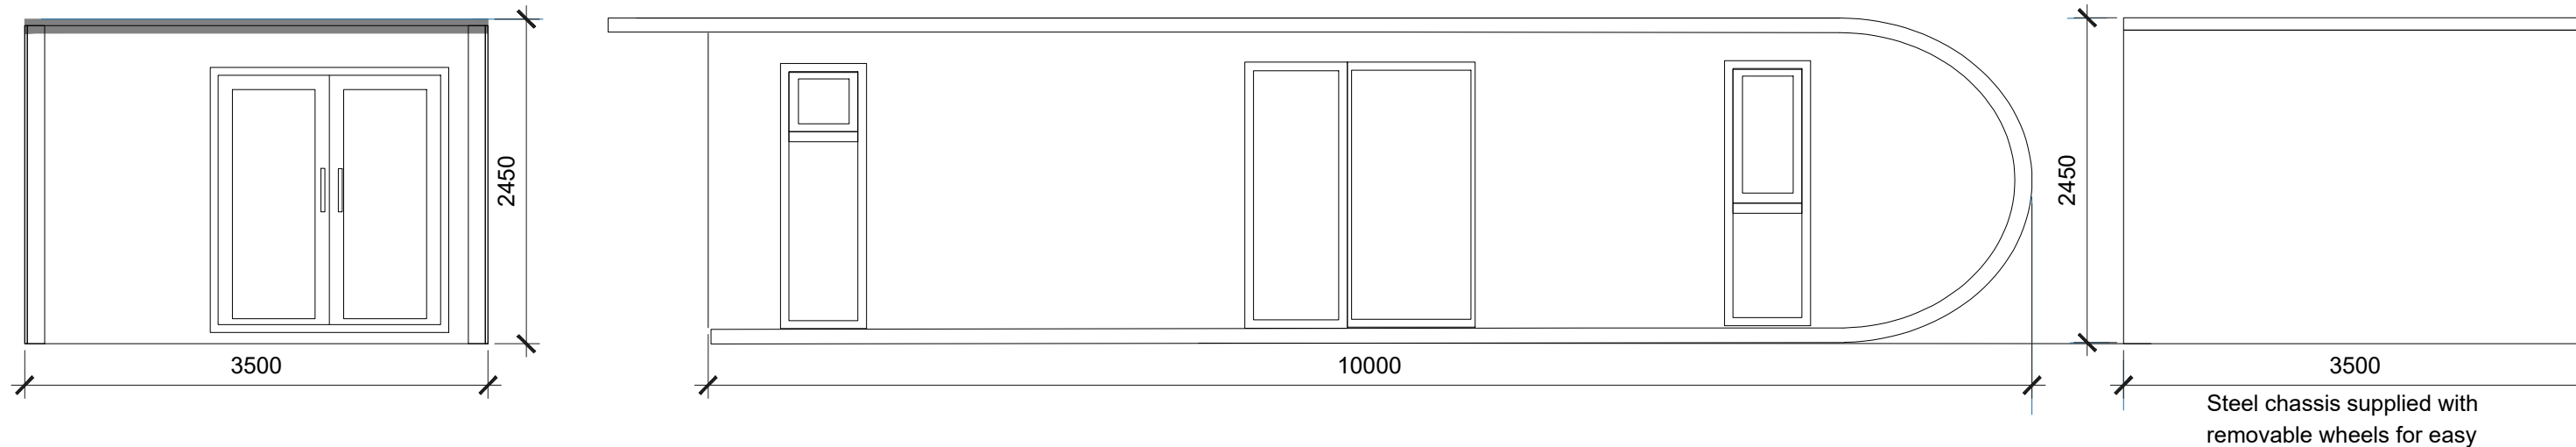

- Firestone EPDM Rubber roof
- High quality UPVC doors and windows
- Fully insulated Sip Construction, Continuous polyurethane foam insulation
- Weston Red Cedar Cladding
- Optional Wheeled steel chassis with removable wheels for siting
- High quality Laminate throughout
- T&G Internal wall finish

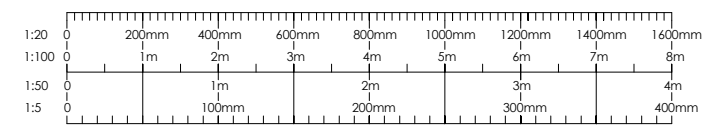

This drawing is the copyright of The CAMC and may not be reproduced in whole or in part without its express permission. Whilst information contained in this drawing is provided in good faith, being based on available records and where applicable, electro detection techniques in location of underground electrical & telephonic services, The Caravan Club Limited will not be held responsible for errors in or omissions from the information shown. Contractors and other parties must satisfy themselves as to the accuracy and completeness of the information shown, to determine the existence of services which might cause danger, be damaged or need replacement in connection with their engagement.

Status

CONSTRUCTION

Revisions			

Project/Site **LADY MARGARET'S PARK
CARAVAN AND MOTORHOME
CLUB CAMPSITE**

Title **PROPOSED
MODDPOD 10 - RAMPED
PLAN & ELEVATIONS**

Drwg no. LMP-2024-C-510	Rev no.	Drwn. by AS	Ckd by ---
		Date 01/11/2023	
Scale 1:50	Paper Size A2	CAD Ref. LMP-2024-C-509	

