

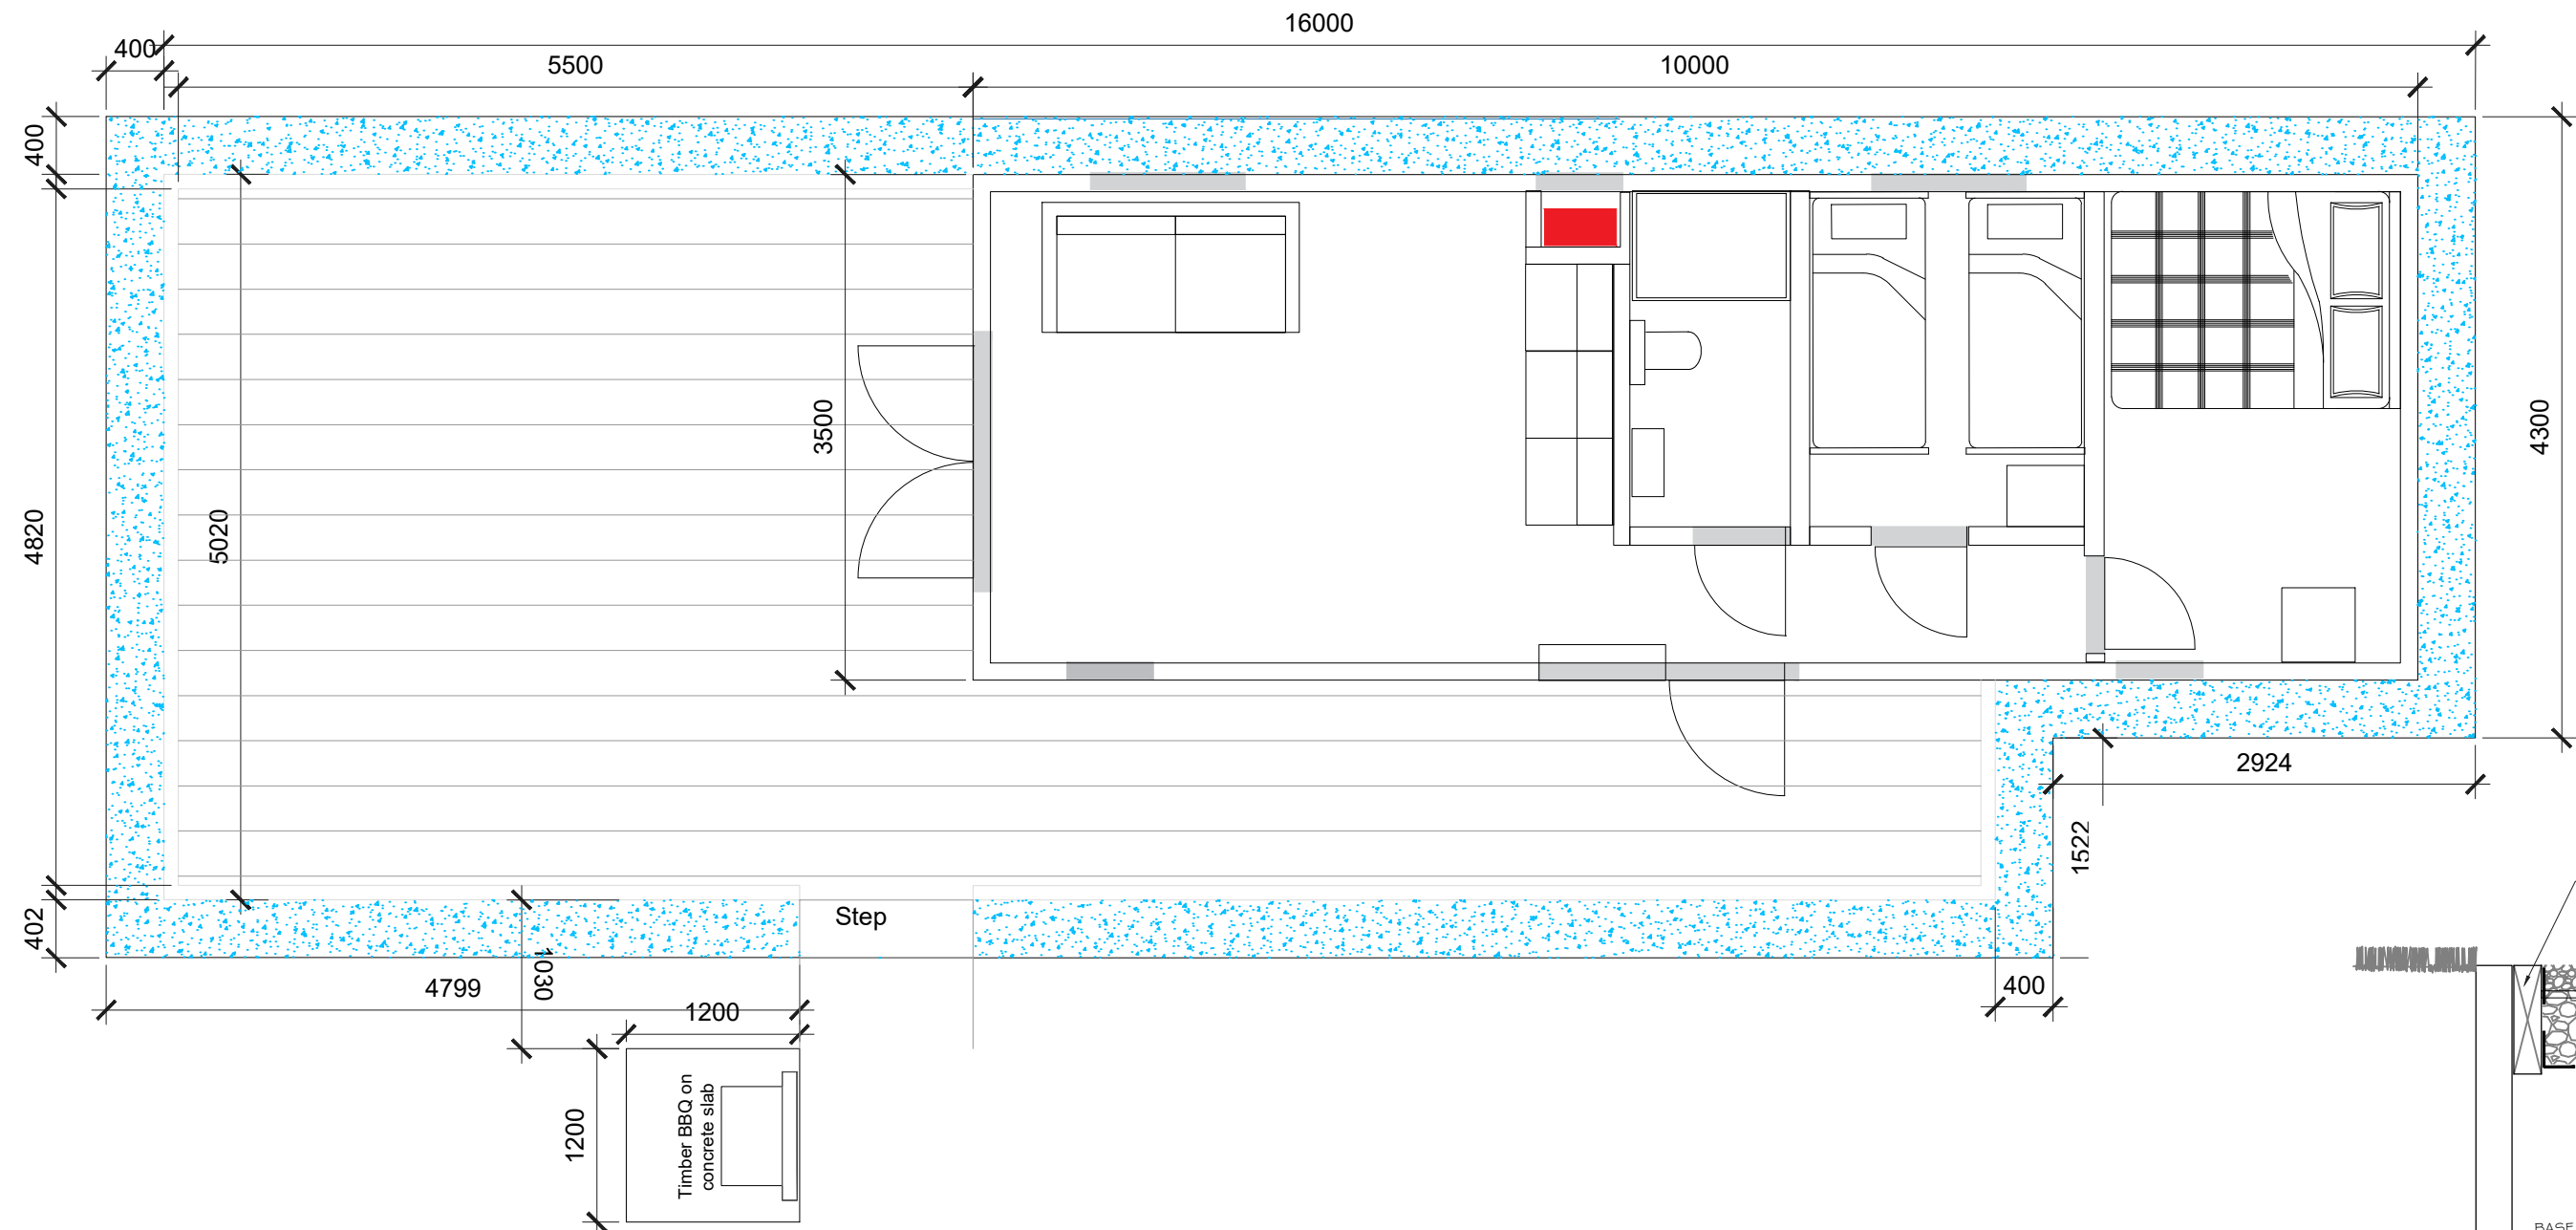


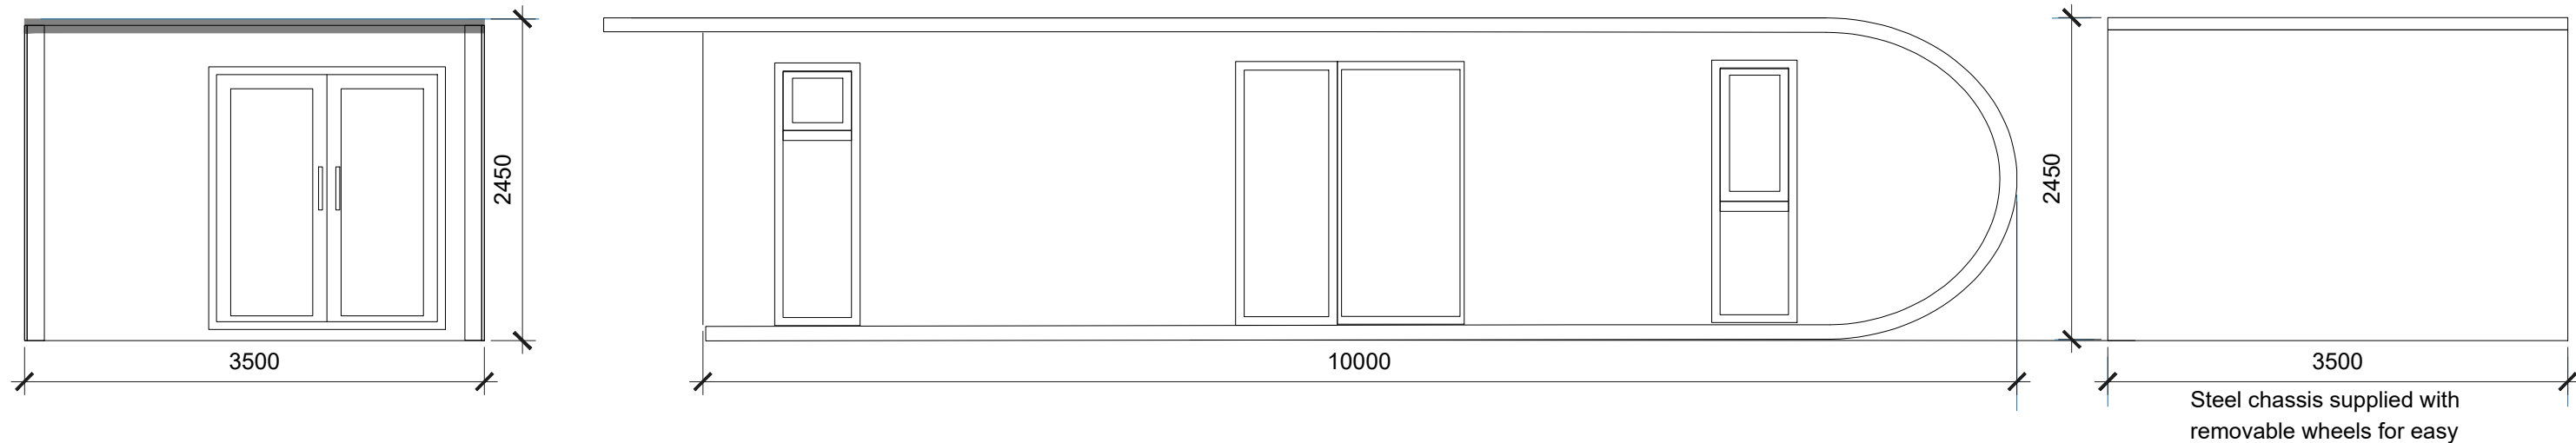

- access on site
- ✓ Firestone EPDM Rubber roof
- ✓ High quality UPVC doors and windows
- ✓ Fully insulated Sip Construction, Continuous polyurethane foam insulation
- ✓ Weston Red Cedar Cladding
- ✓ Optional Wheeled steel chassis with removable wheels for siting
- ✓ High quality Laminate throughout
- ✓ T&G Internal wall finish

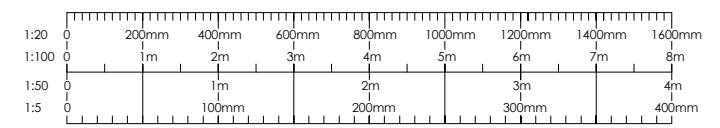

This drawing is the copyright of The CAMC and may not be reproduced in whole or in part without its express permission. Whilst information contained in this drawing is provided in good faith, being based on available records and where applicable, electro detection techniques in location of underground electrical & telephonic services, The Caravan Club Limited will not be held responsible for errors in or omissions from the information shown. Contractors and other parties must satisfy themselves as to the accuracy and completeness of the information shown, to determine the existence of services which might cause danger, be damaged or need replacement in connection with their engagement.

Status

CONSTRUCTION

Revisions			

Project/Site

LADY MARGARET'S PARK
CARAVAN AND MOTORHOME
CLUB CAMPSITE

Title

PROPOSED
MODDPOD 10
PLAN & ELEVATIONS

Drwg no.	Rev no.	Drwn. by	Ckd by
LMP-2024-C-509		AS	---
		Date	01/11/2023

Scale	Paper Size	CAD Ref.
1:50	A2	LMP-2024-C-509

