



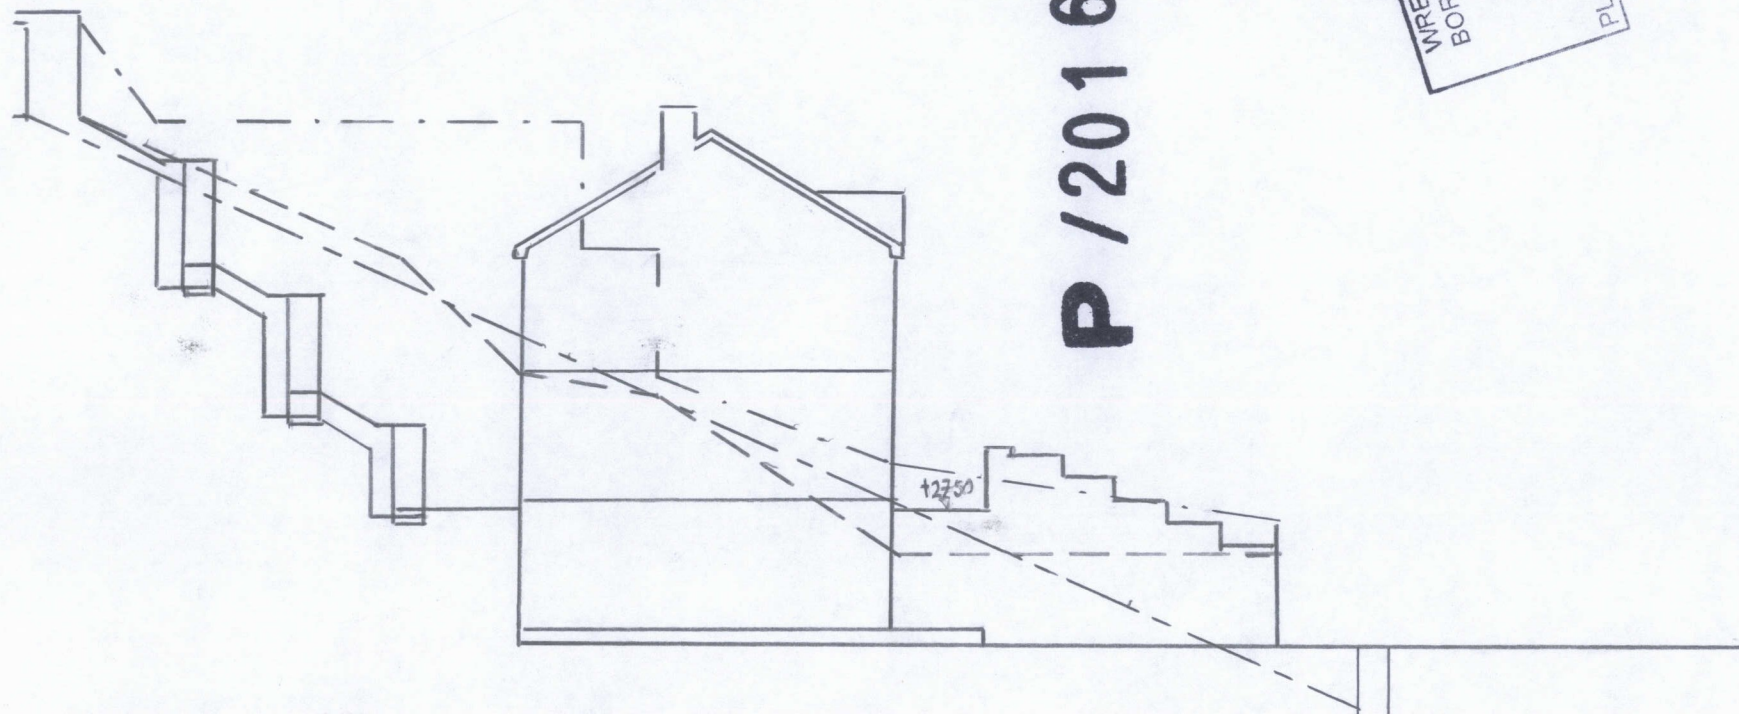

P / 2016 / 0256

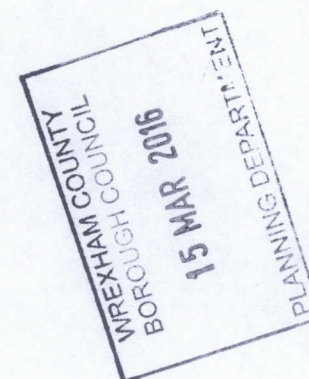

Section Thro' Site

New Dwelling

The Hollies Minera

Scale 1:100

Dwrg 05

Date

KEY	
— — —	- Ex Adjacent S100 - y - Quarr
- . -	- Ex Adjacent The Neek
- - -	- Ex 150mm FW DRAIN
— — —	- Proposed divert of ex 150mm FW DRAIN