


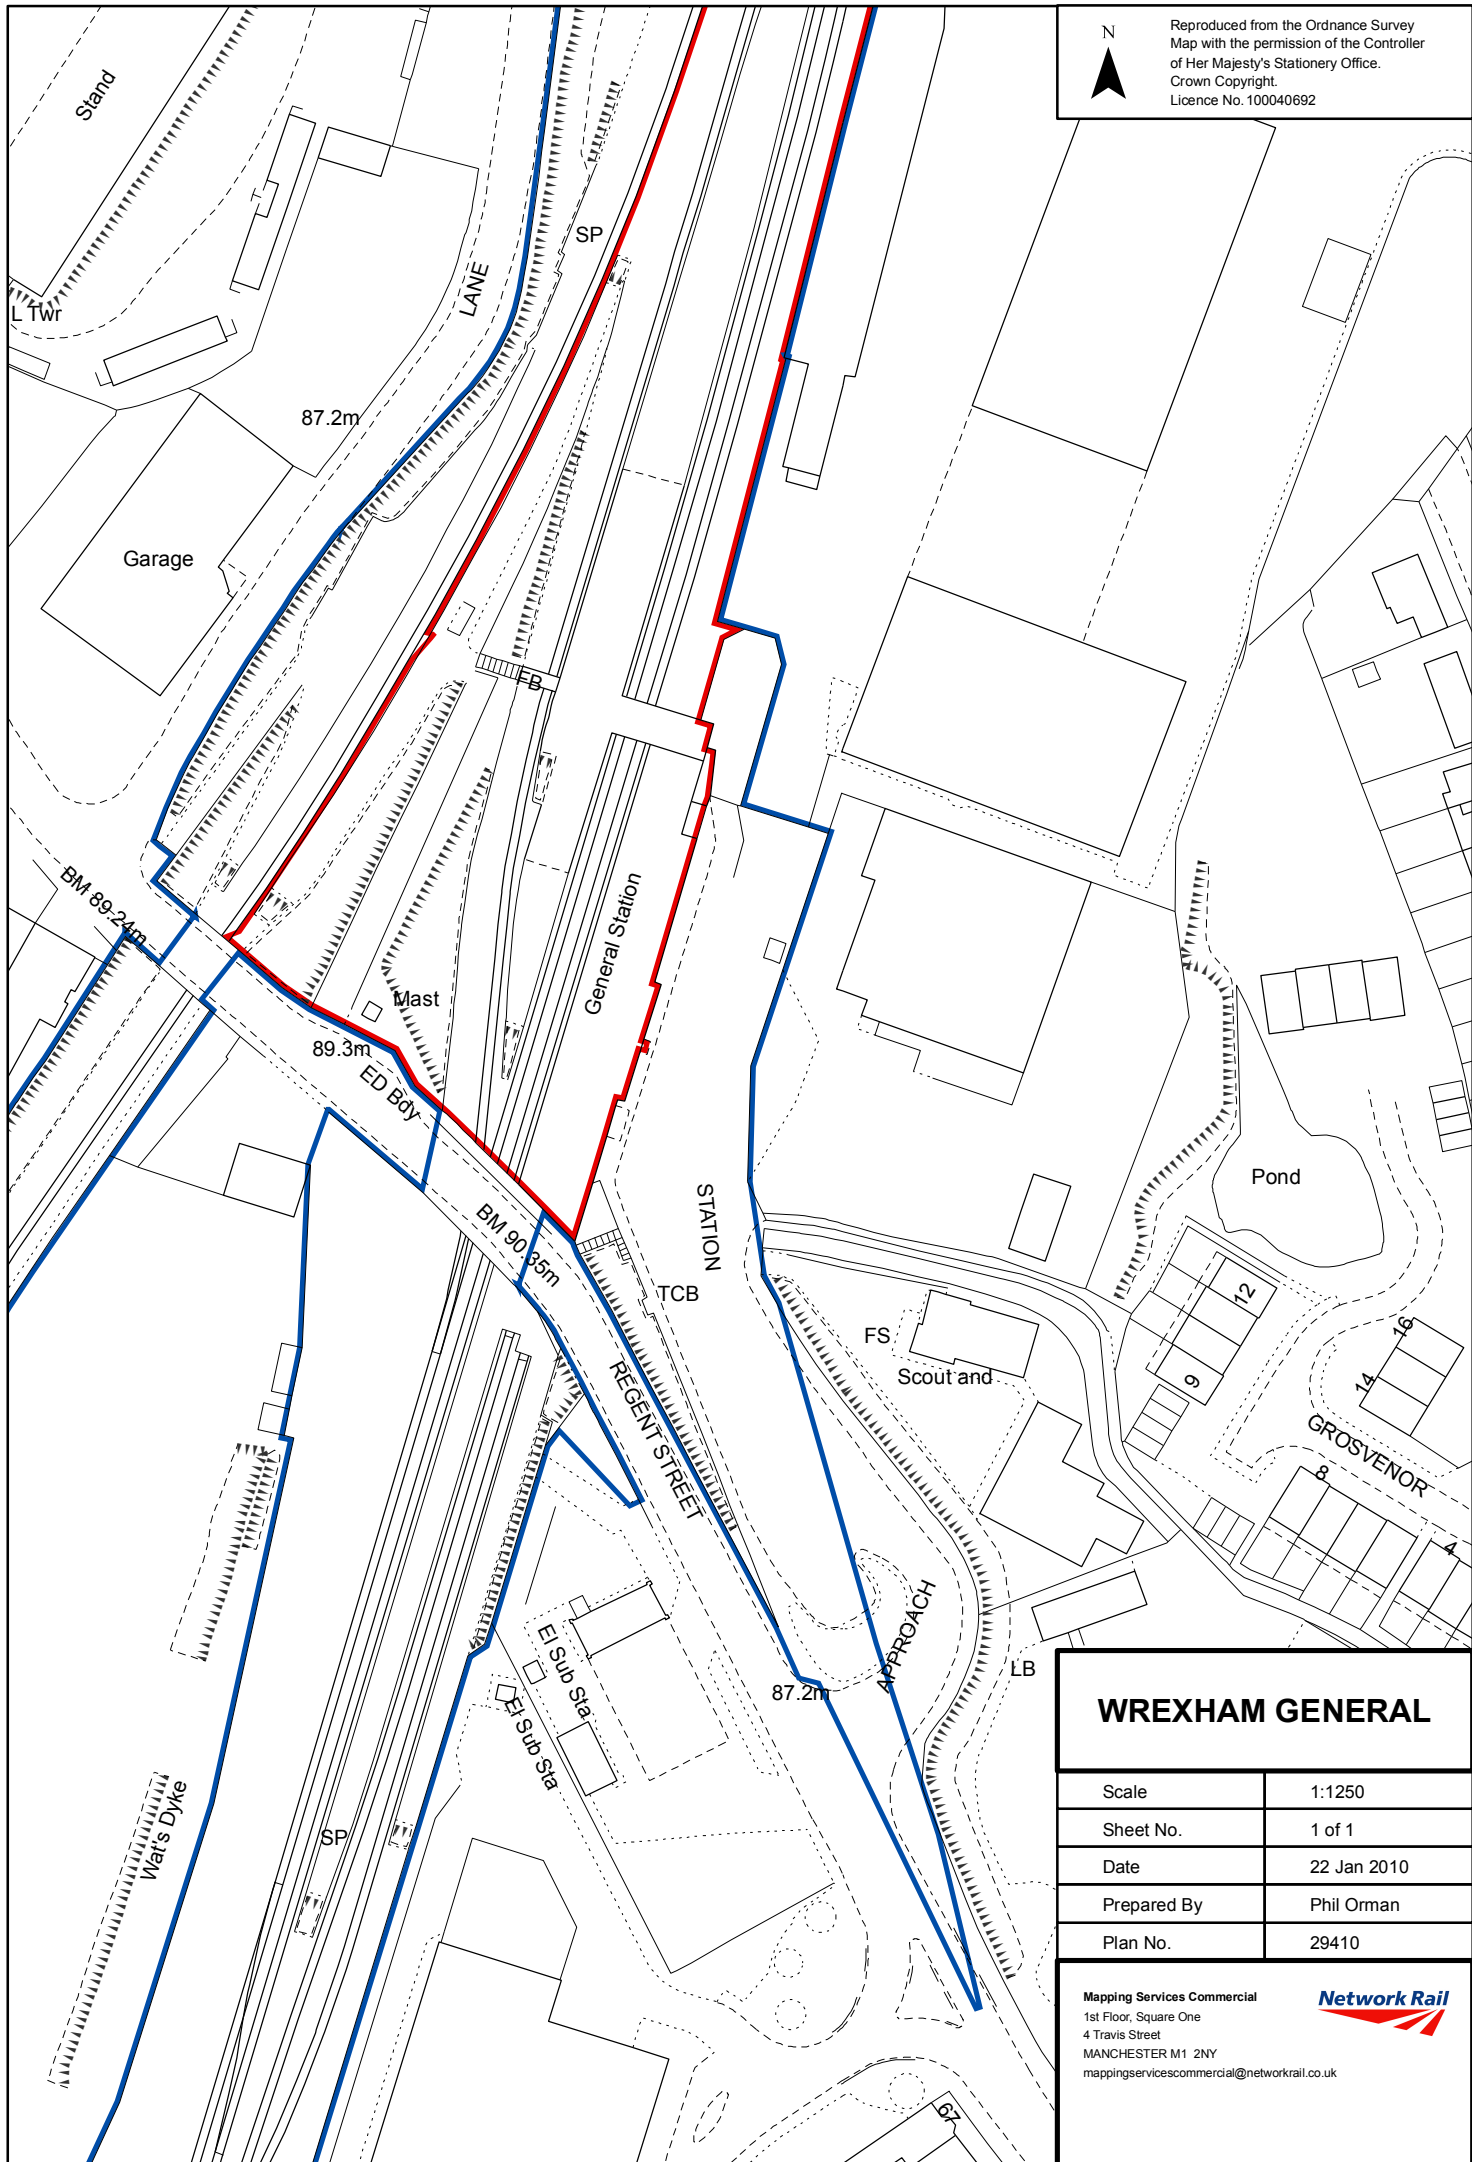

WREXHAM GENERAL

Scale	1:1250
Sheet No.	1 of 1
Date	22 Jan 2010
Prepared By	Phil Orman
Plan No.	29410

Mapping Services Commercial
1st Floor, Square One
4 Travis Street
MANCHESTER M1 2NY
mappingsservicescommercial@networkrail.co.uk

