


DO NOT SCALE FROM DRAWING

NOTES:-

1. ALL MEASUREMENTS ARE IN METRES UNLESS INDICATED OTHERWISE.
2. DRAINAGE TO BE CONSTRUCTED IN ACCORDANCE WITH SEWERS FOR ADOPTION 6TH EDITION.
3. FOR CONSTRUCTION DETAILS REFER STANDARD DETAILS DRAWINGS.
4. FOR PIPE AND MANHOLE DETAILS REFER TO SCHEDULES DRAWINGS
5. ALL BEDDING TO CLASS S TYPE


FWS NET1 BRANCH - 4

SCALE: H 1:500, V 1:100. DATUM: 150.000

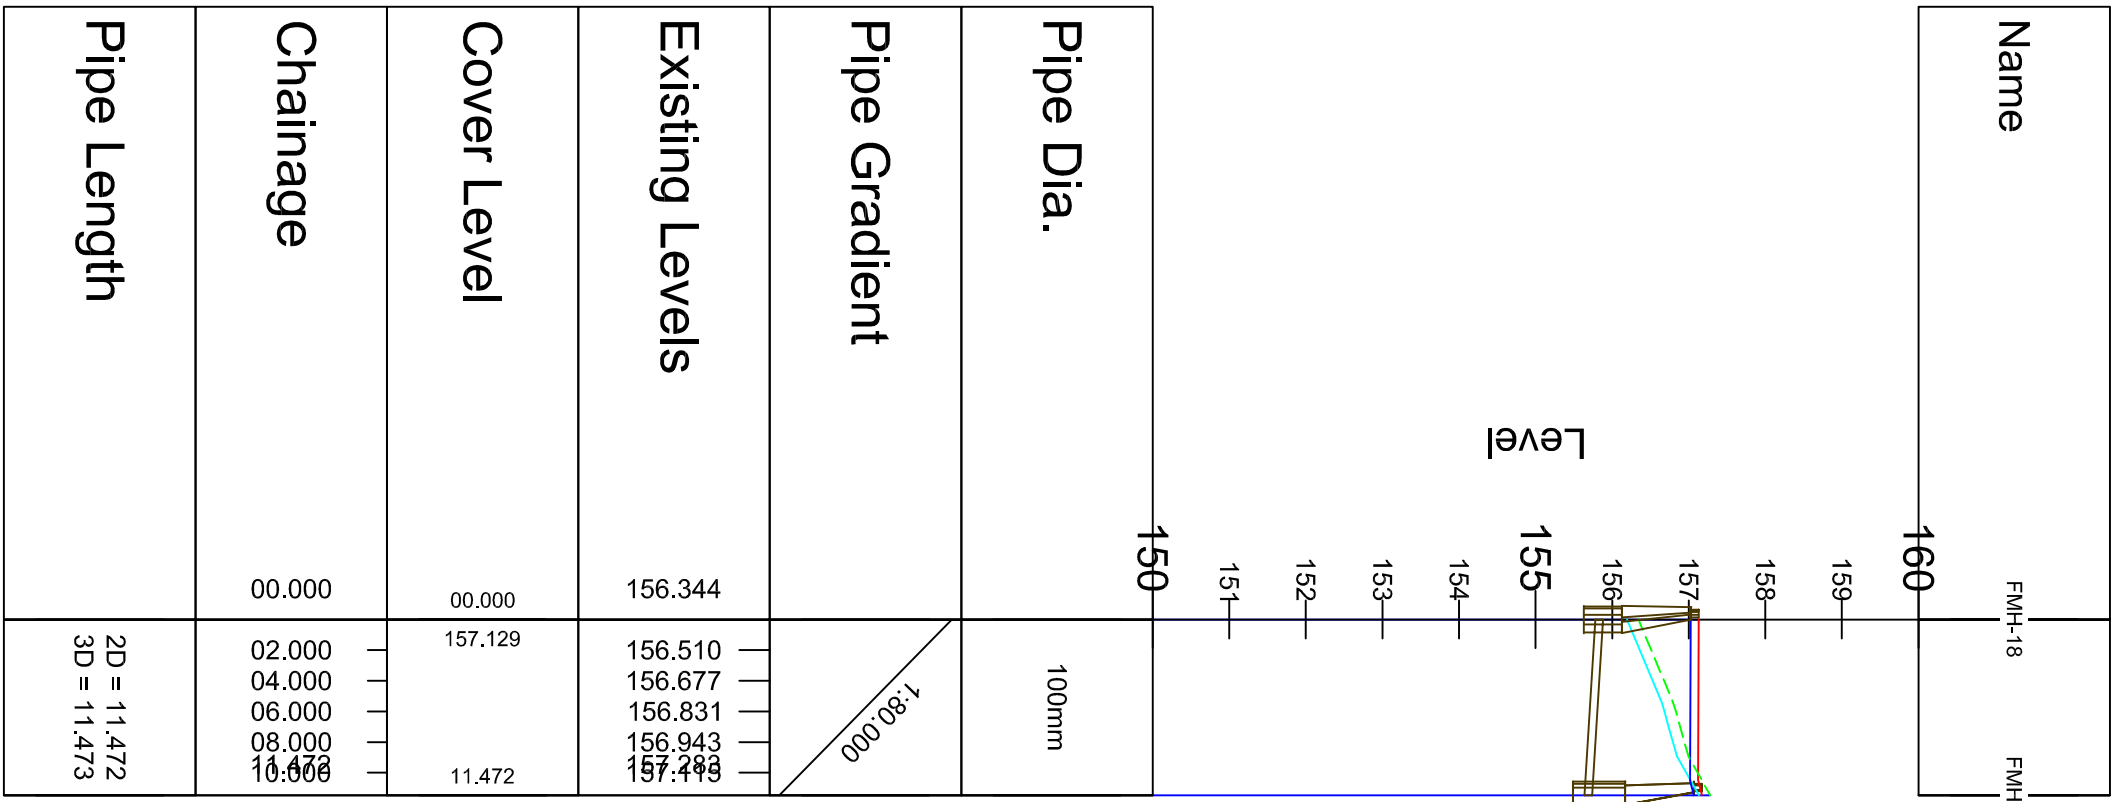

FWS NET1 BRANCH - 3

SCALE: H 1:500, V 1:100. DATUM: 150.000

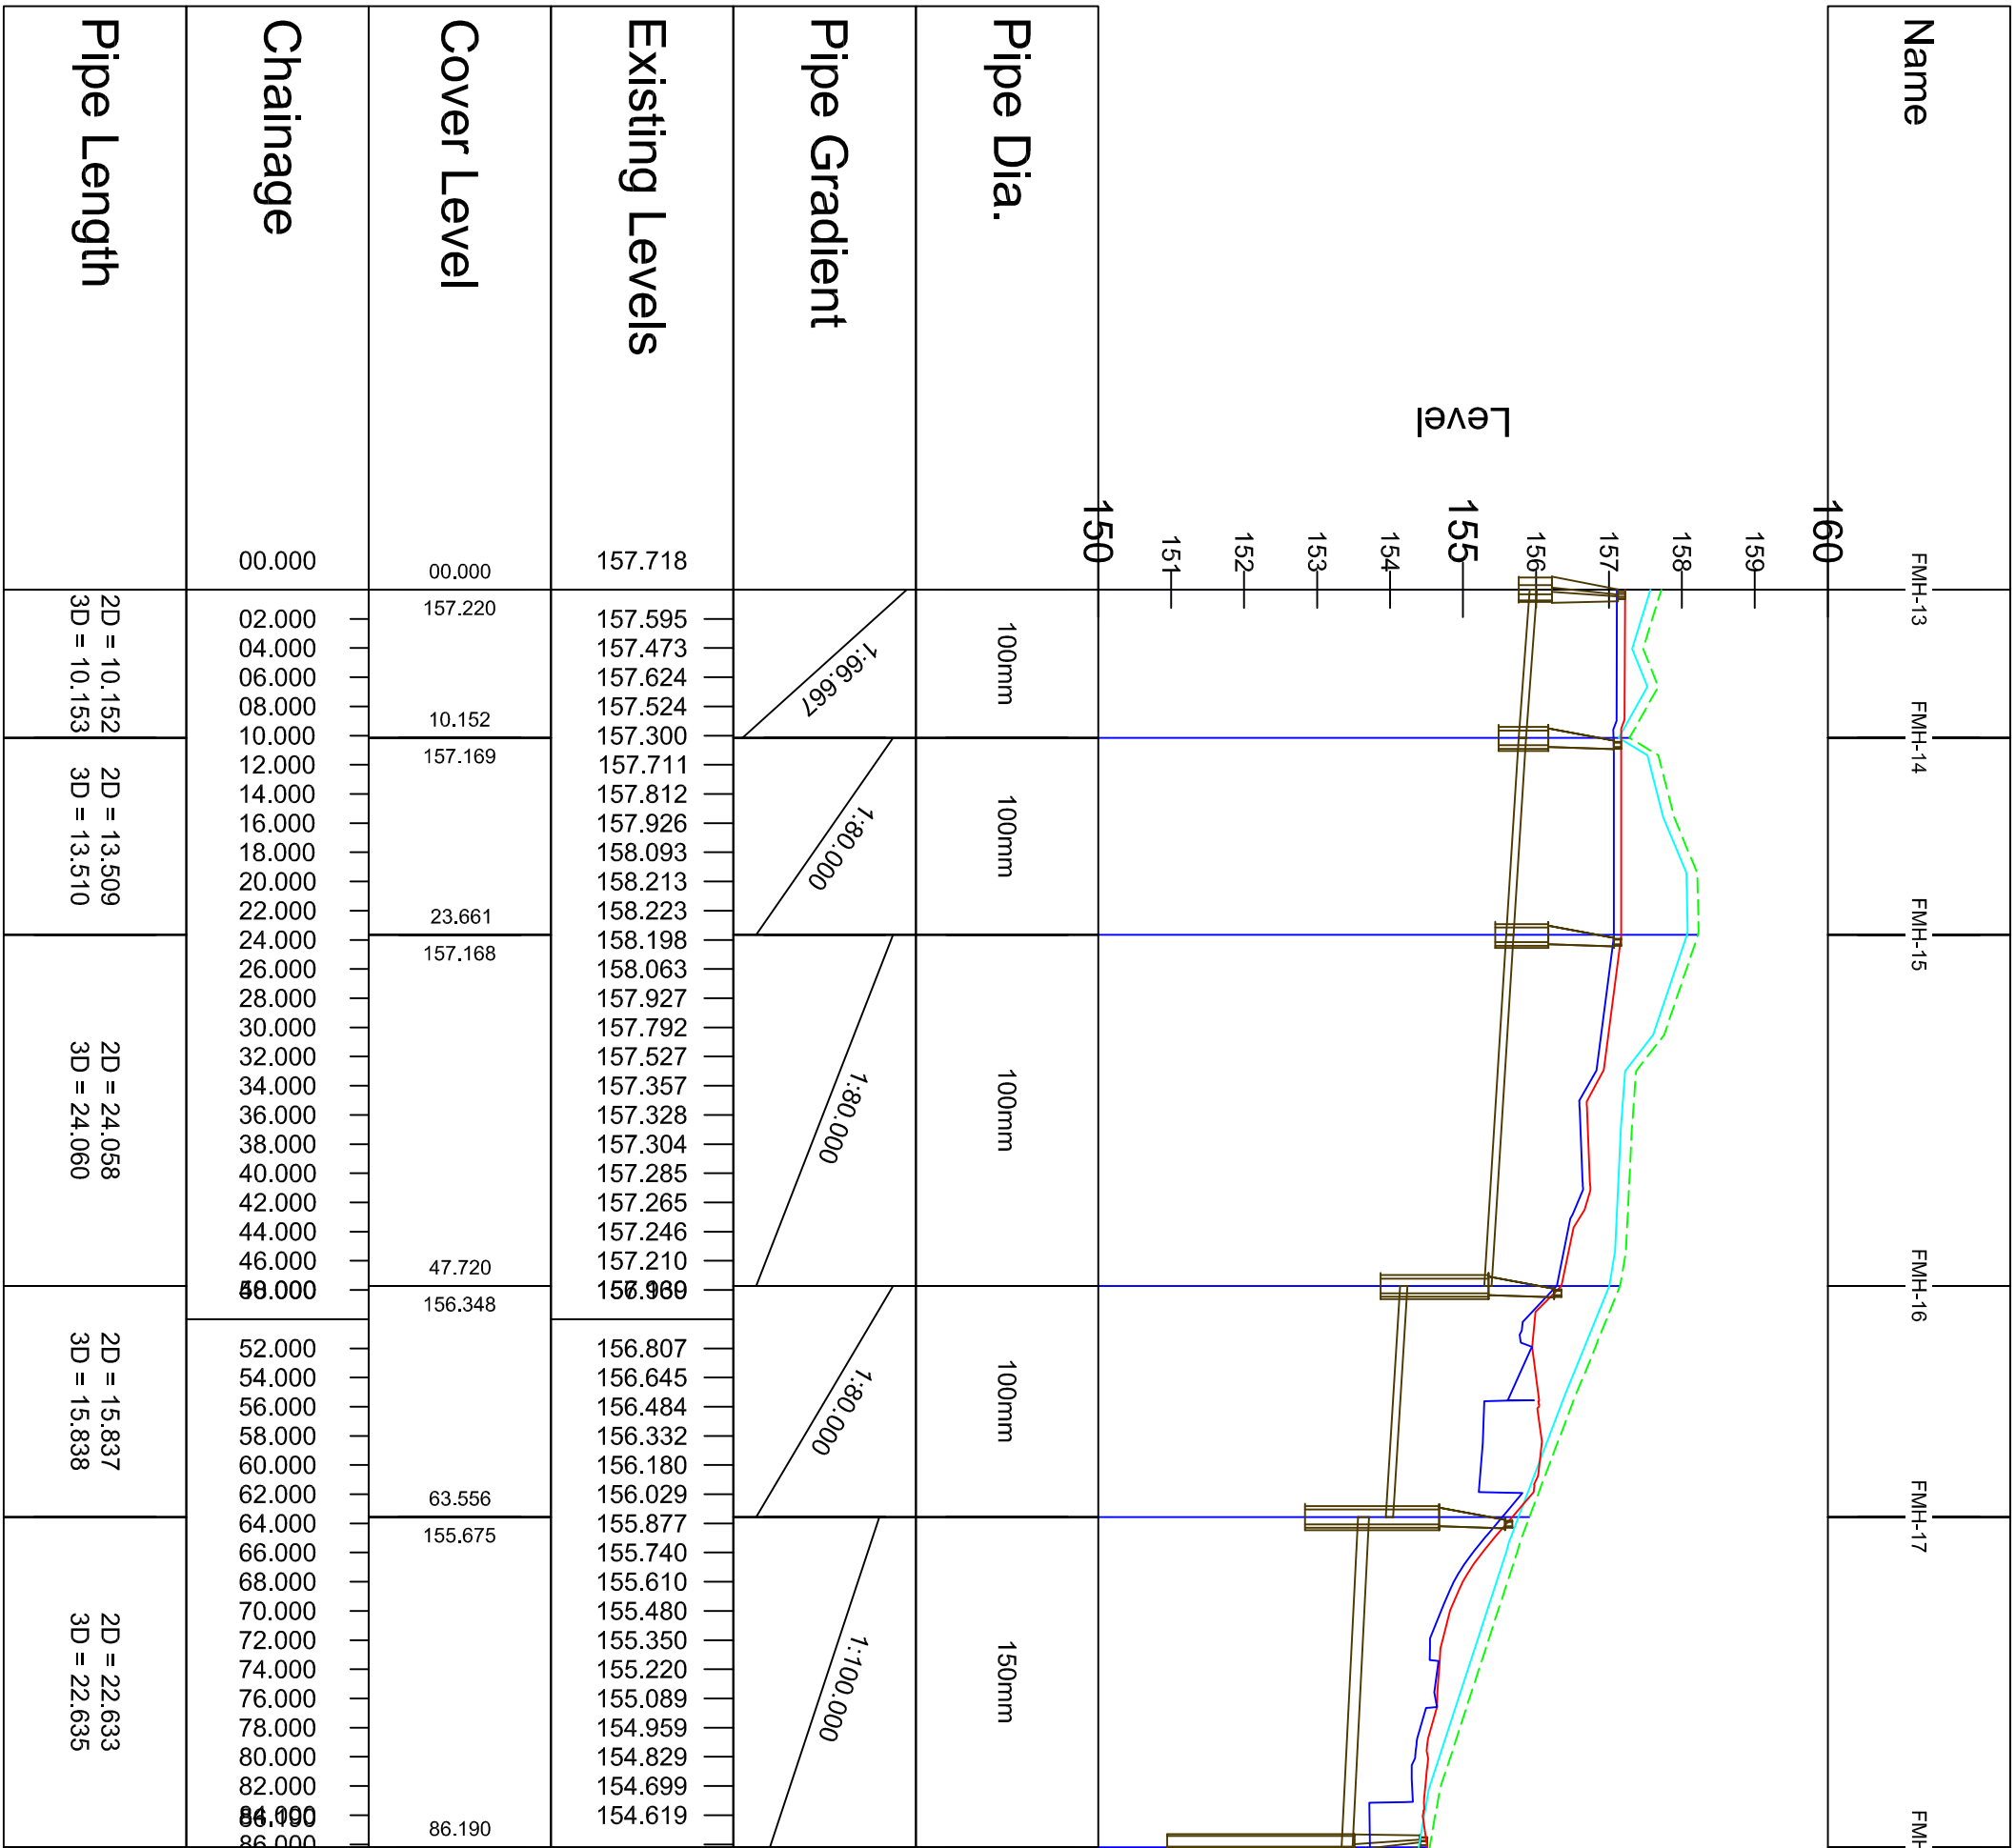

APPROVAL

Issued by:-

Drawn: S/J

Project no: PHH_001

Checkd: KB

Drawing no: DR_007

Date: 09-03-09

Issue: P1

Ramote Engineering Design Services Ltd.
4, Bridge Business Centre, Unit 2,
Ash Road South, Wrexham, LL13 9UG
Tel: 01978 667 335 Fax: 0870 762 50 51
Email: admin@redes.co.uk
Web: www.redes.co.uk