
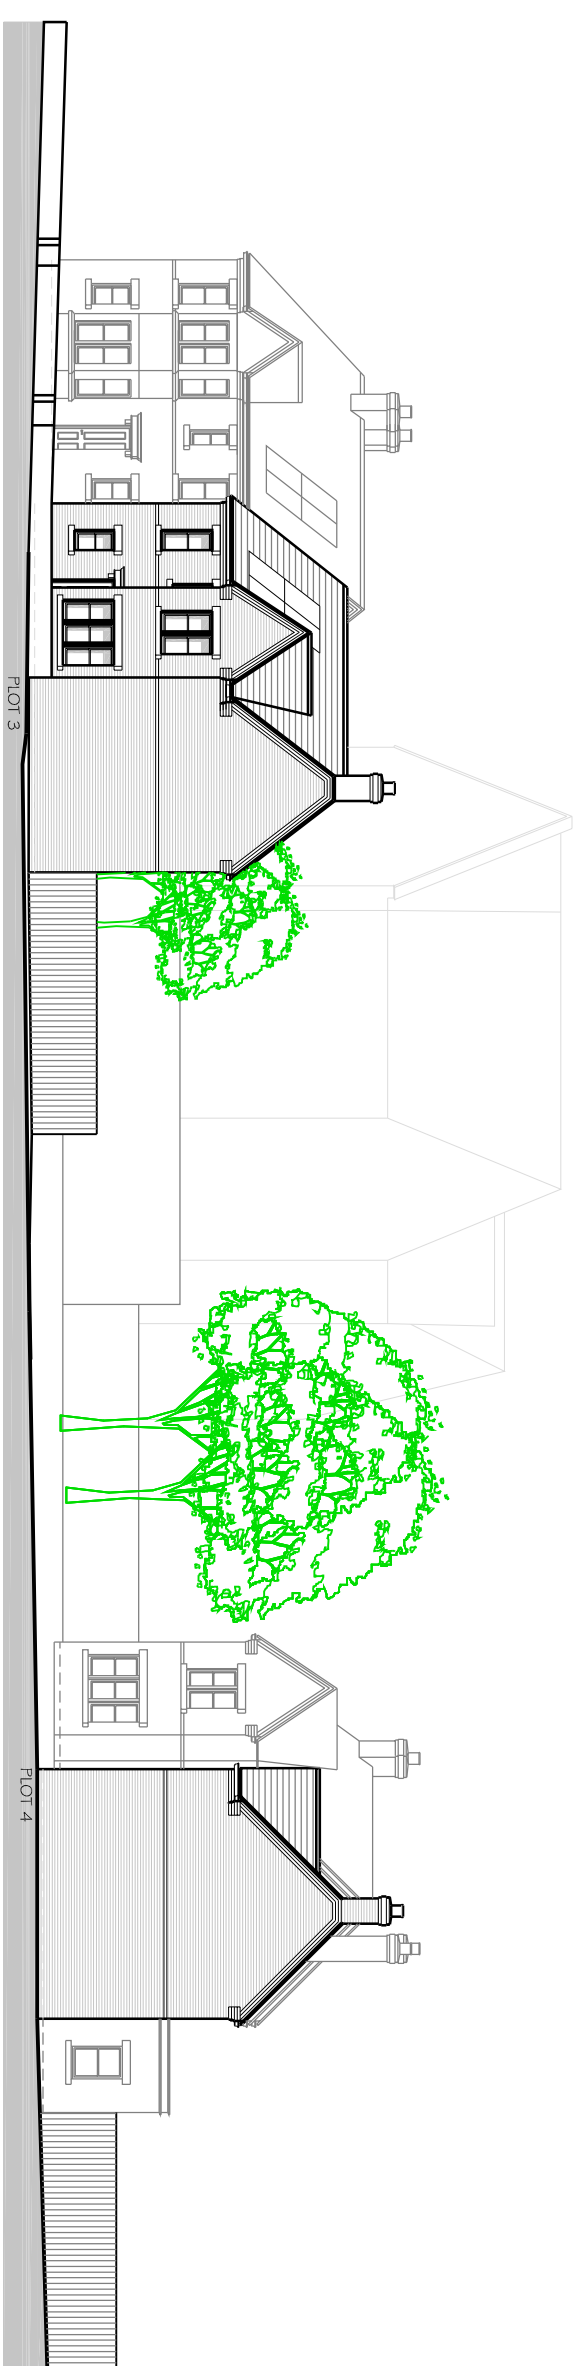
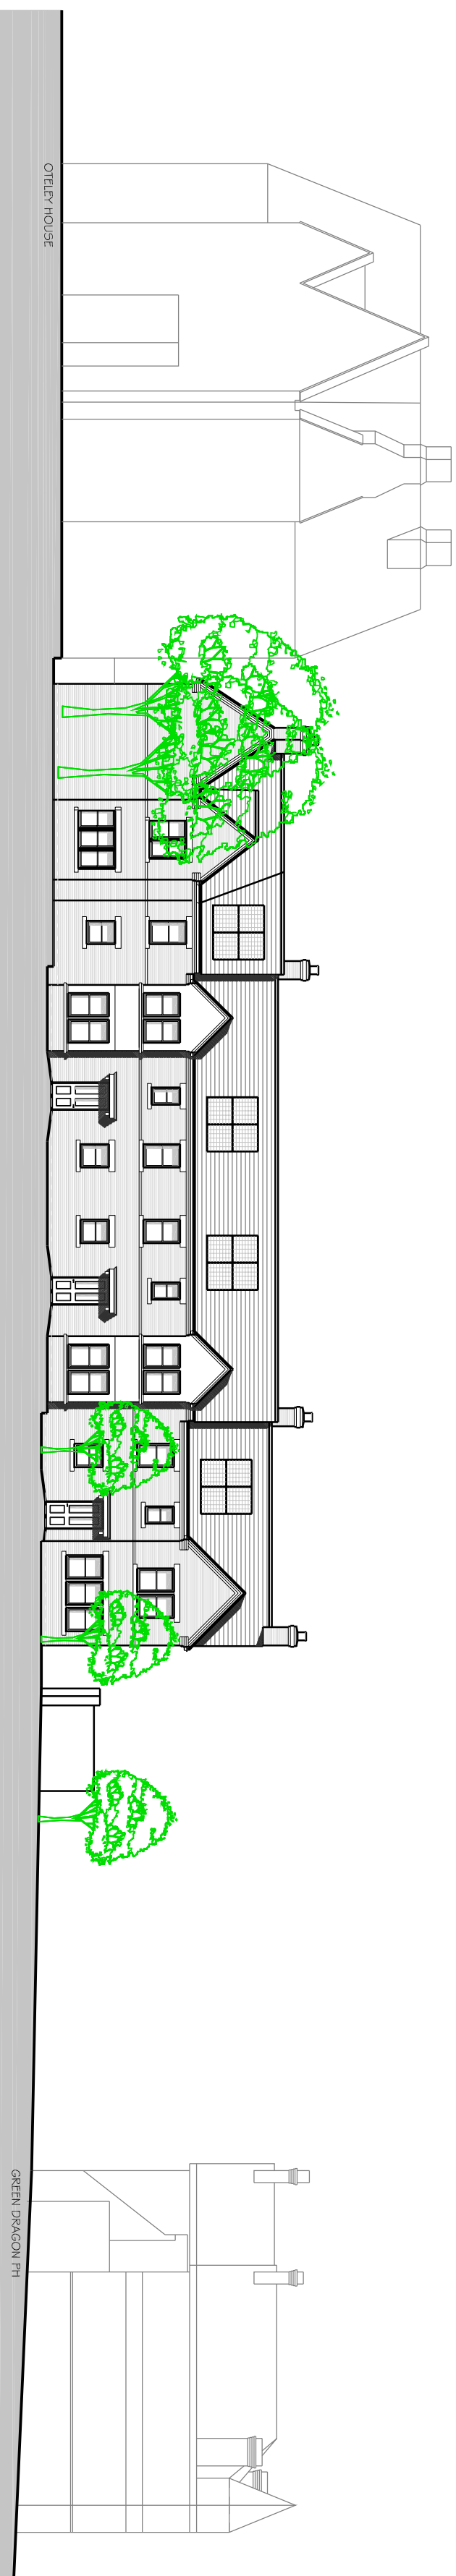


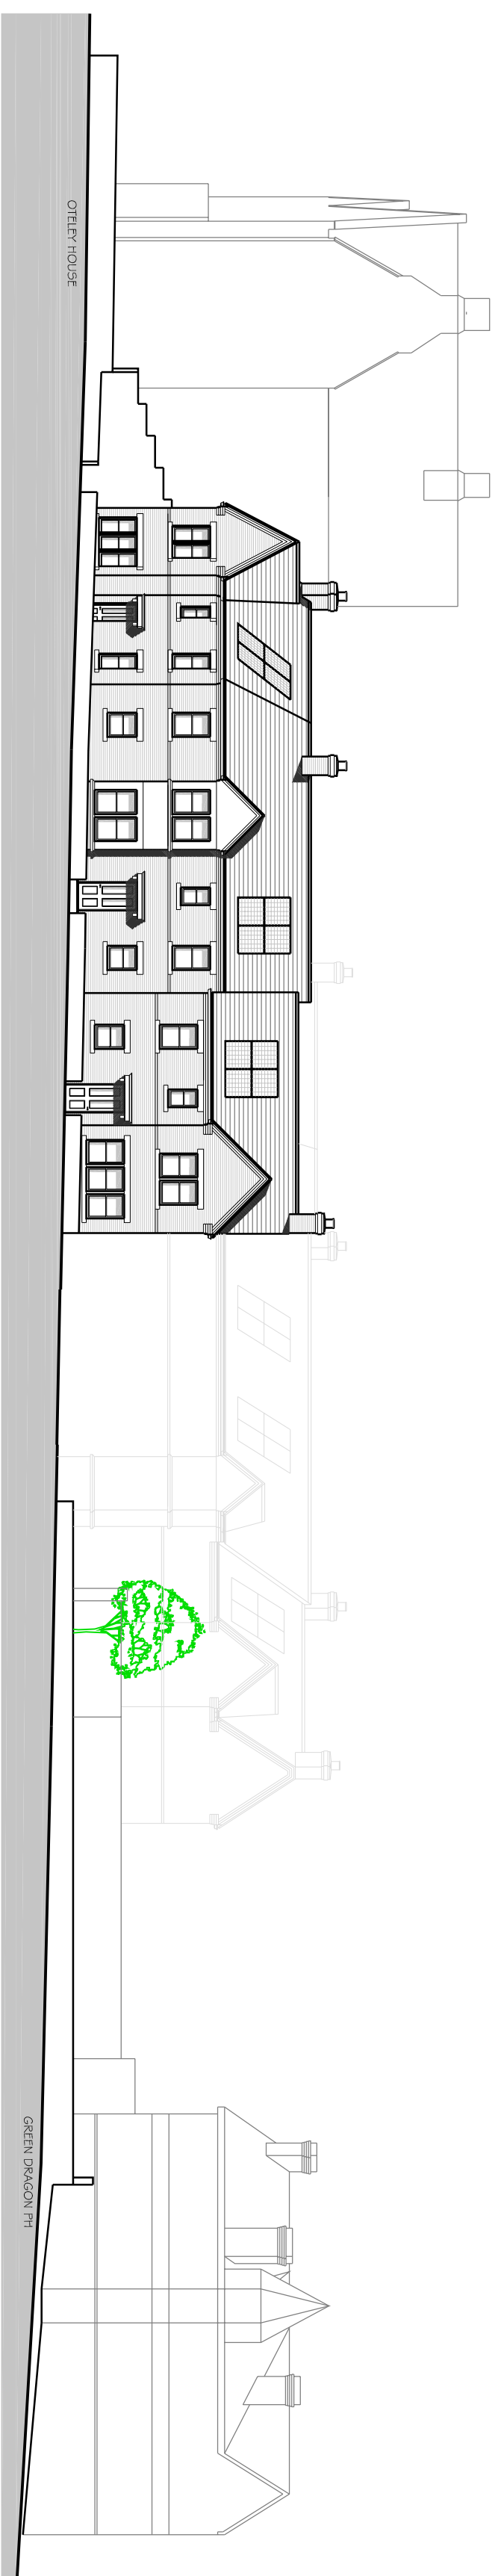

AMENDMENT:	DATE:	REV:
PROJECT:	DRAWING TITLE:	
Green Dragon	Proposed Street Series	
Wierham	& Cross Section	
Caldecotte Consultants		
DRAWING NO:	SCALE:	DRAWN:
5083/15	1:200 @ A1 SA	CHECKED:
REVISION:	DATE:	
	02 12 09	

Caldecotte Consultants

5083/15

REVISION:

DATE:

02 12 09

SCAL

1:200 @ A1 SA

CHECKED:

AMENDMENT:	DATE:	REV:
PROJECT: Green Dragon Wexham	DRAWING TITLE: Proposed Street Scenes & Cross Section	

ARCHITECTURAL SERVICES & PROJECT MANAGEMENT
SURSHAM TOMPKINS & PARTNERS

SURSHAM TOMPKINS & PARTNERS

ON BEHALF OF
caldecotte CC
consortium

ON BEHALF OF

AGEMENT
est 1961

Cottage Farm
Mears Ashby Road
Swell
Northampton
NN6 0BJ

Telephone: 01604 64 65 66
Facsimile: 01604 64 63 62
e-mail: info@susnamingtonkings.co.uk

Facsimile: 01604 64 63 62
e-mail: info@surshantomkins.co.uk

Facsimile: 01604 64 63 62
e-mail: info@surshantomkins.co.uk

Facsimile: 01604 64 63 62
e-mail: info@surshantomkins.co.uk

THE CONTRACTOR IS TO CHECK AND VERIFY ALL BUILDING AND SITE DIMENSIONS, LEVELS, AND SEWER INLET LEVELS, IN A CONNECTION POINTS BEFORE WORK STARTS. THIS DRAWING MUST BE READ WITH AND CHECKED AGAINST ANY STRUCTURAL, OR OTHER SPECIALIST DRAWINGS PROVIDED. ANY DISCREPANCY BETWEEN ISSUED DRAWINGS TO BE REPORTED TO THIS PRACTICE AND REIFIED BEFORE WORKS STARTS.

© THIS DRAWING AND THE BUILDING WORKS DETICATED ARE THE COPYRIGHT OF THIS PRACTICE AND MAY NOT BE REPRODUCED EXCEPT BY WRITTEN PERMISSION.