


DO NOT SCALE
 WRITTEN DIMENSIONS ONLY TO BE USED.
 DIMENSIONS TO BE CHECKED ON SITE BY CONTRACTOR.
 ANY DISCREPANCIES TO BE IMMEDIATELY REPORTED TO THE AGENT
 FOR RECTIFICATION/CLARIFICATION.
 ALL WORKS TO BE CARRIED OUT TO THE SATISFACTION OF THE
 LOCAL AUTHORITY PLANNING AND BUILDING CONTROL OFFICERS.

J BARGIEL, ARCHITECTURAL CONSULTANTS
 10 UPPER CLWYD STREET, RUTHIN, LL15 1HY. TEL: 01824 709988.
 DO NOT SCALE - PREPARED FOR PLANNING PURPOSES ONLY


P/20004/0772



EXISTING BLOCK PLAN 1:500

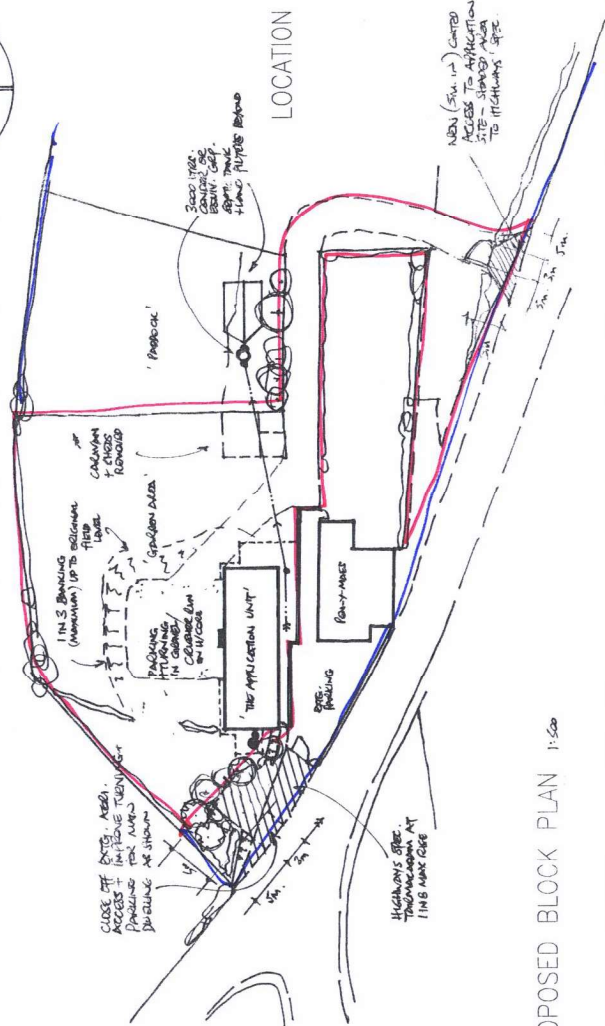

PROPOSED BLOCK PLAN 1:500

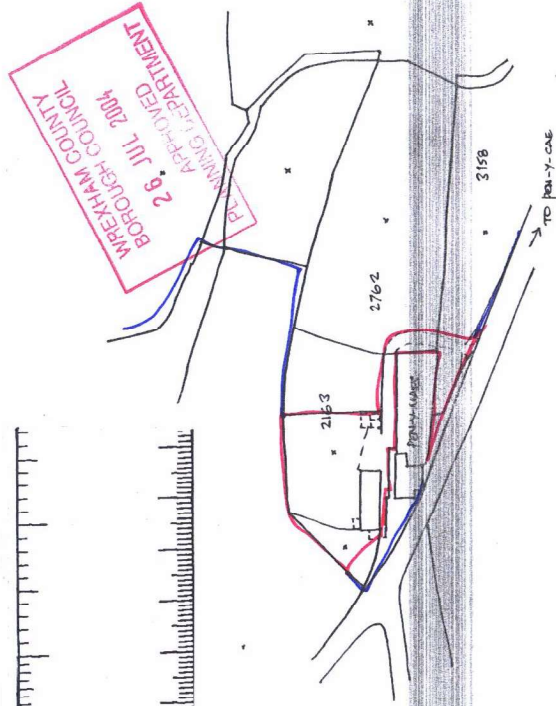

LOCATION PLAN 1:1250

CONVERSION OF OUTBUILDING TO DWELLING
 AT PEN-Y-MAES, PEN-Y-CAE, WREXHAM.
 FOR MR & MRS JONES.

DATE: NOV 2003 SCALE: AS SHOWN
 DWG No. 03/167/06 'A'
 REVISIONS: 'A' Revised access shown