
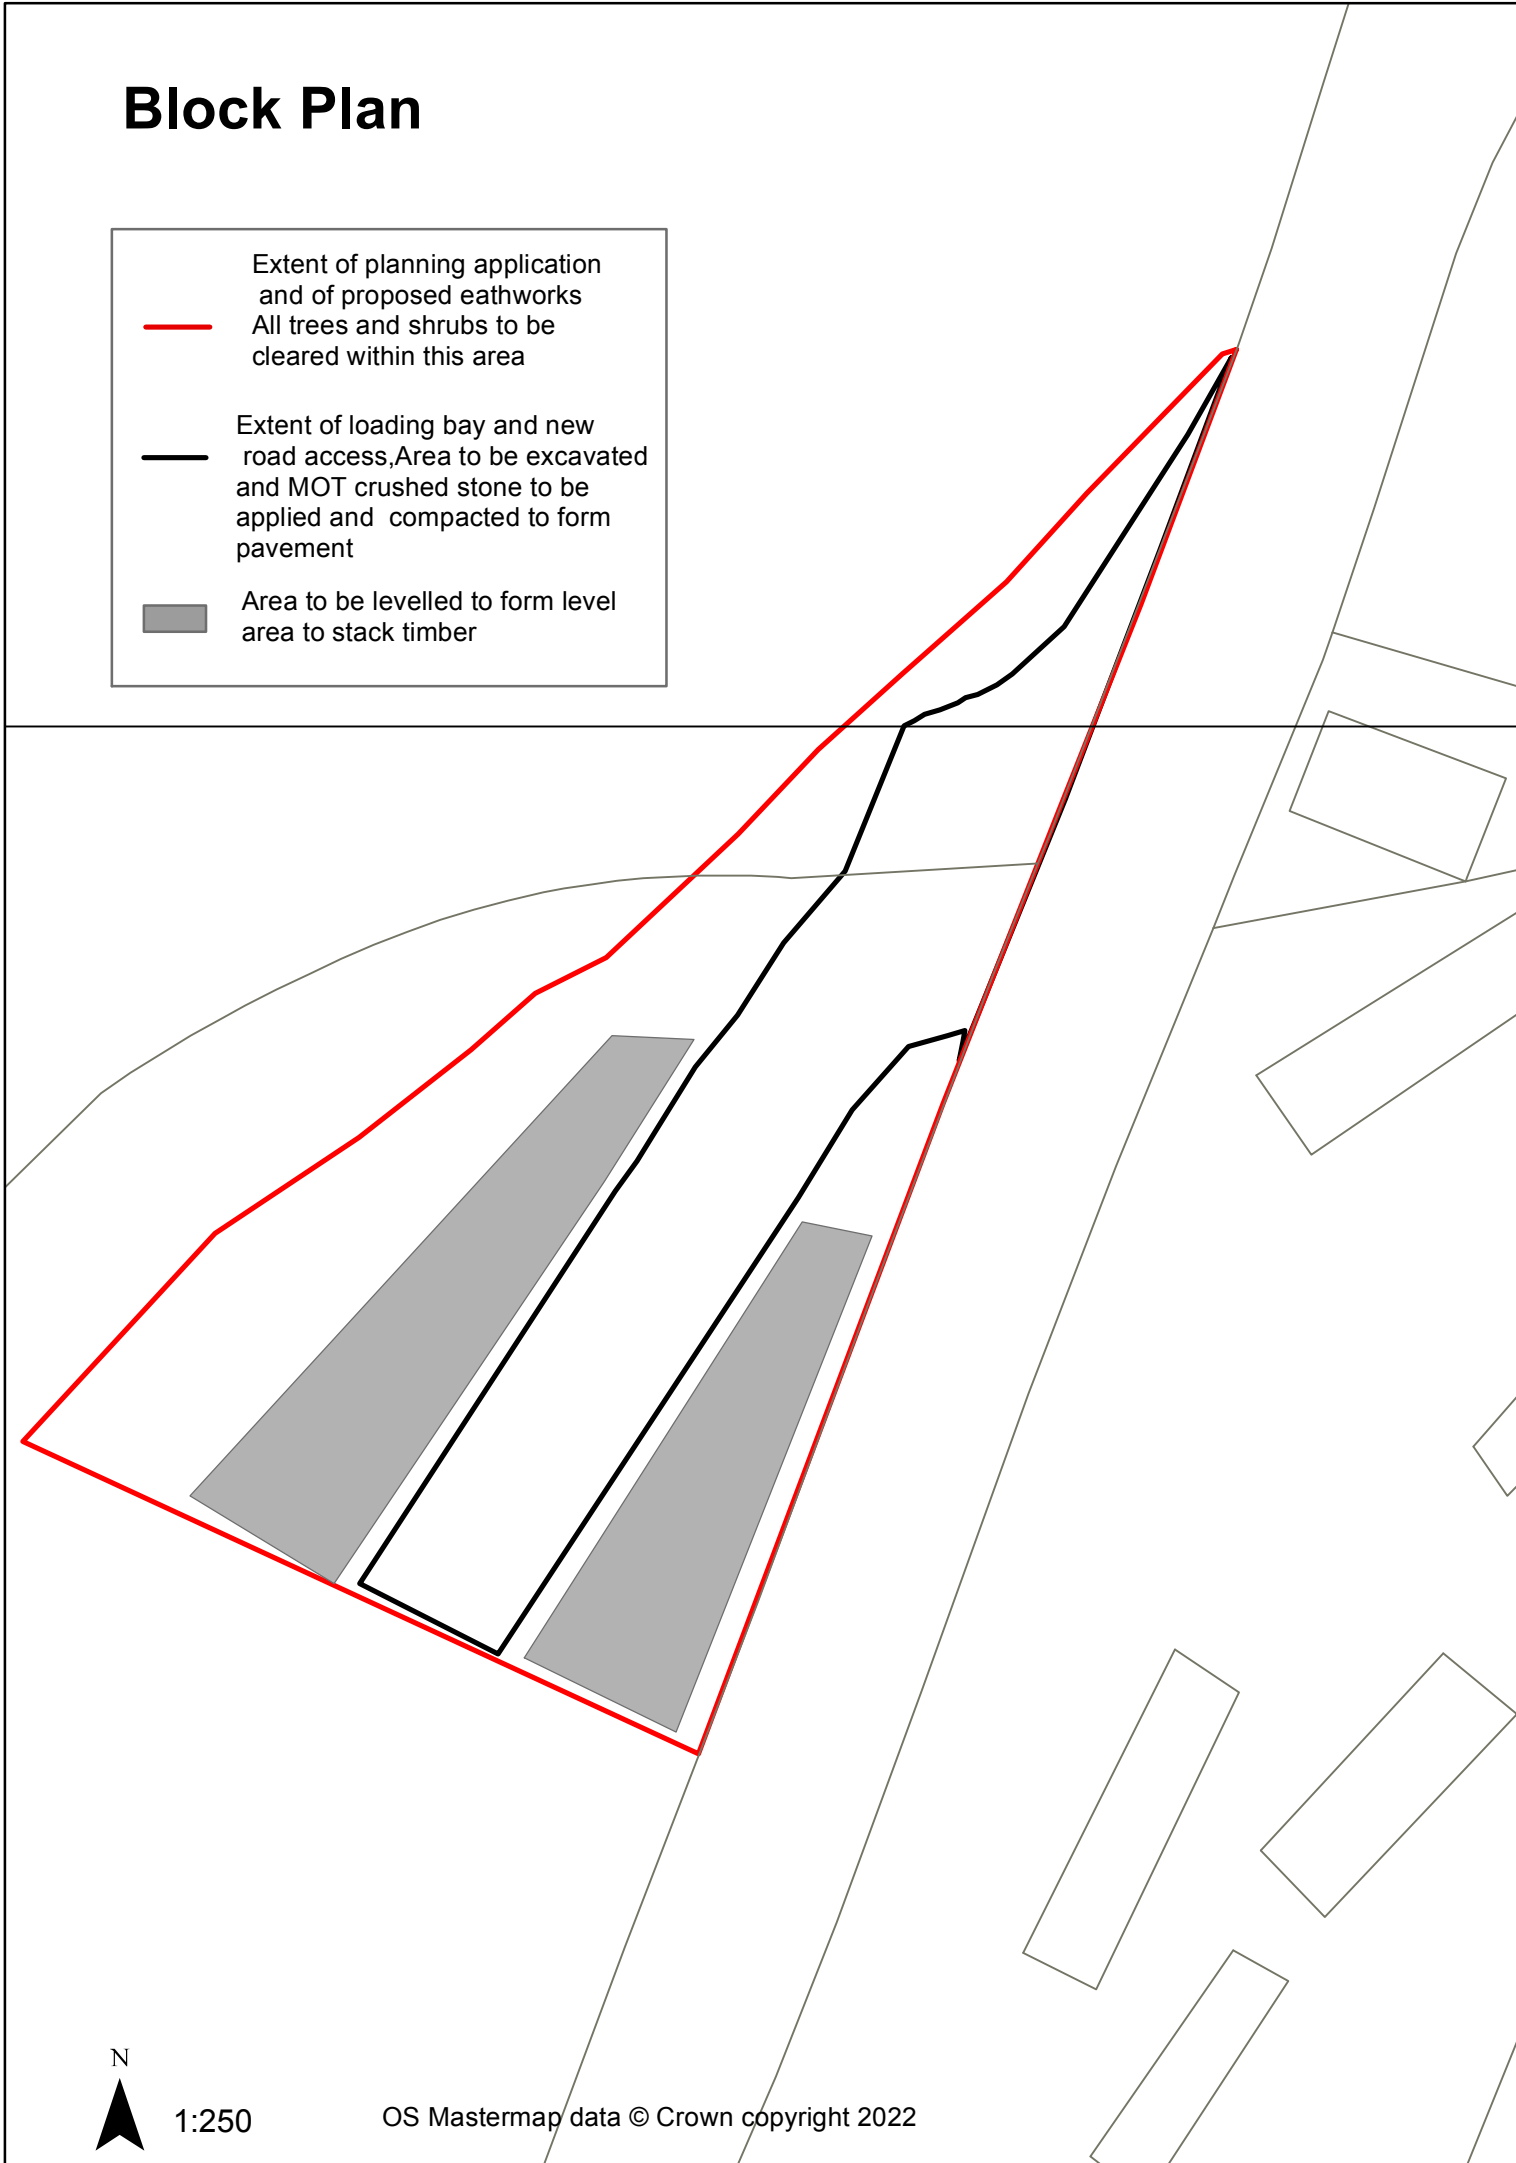


Block Plan

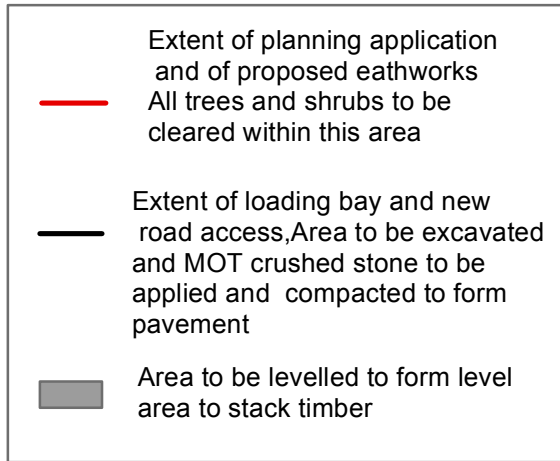

1:250

OS Mastermap data © Crown copyright 2022