



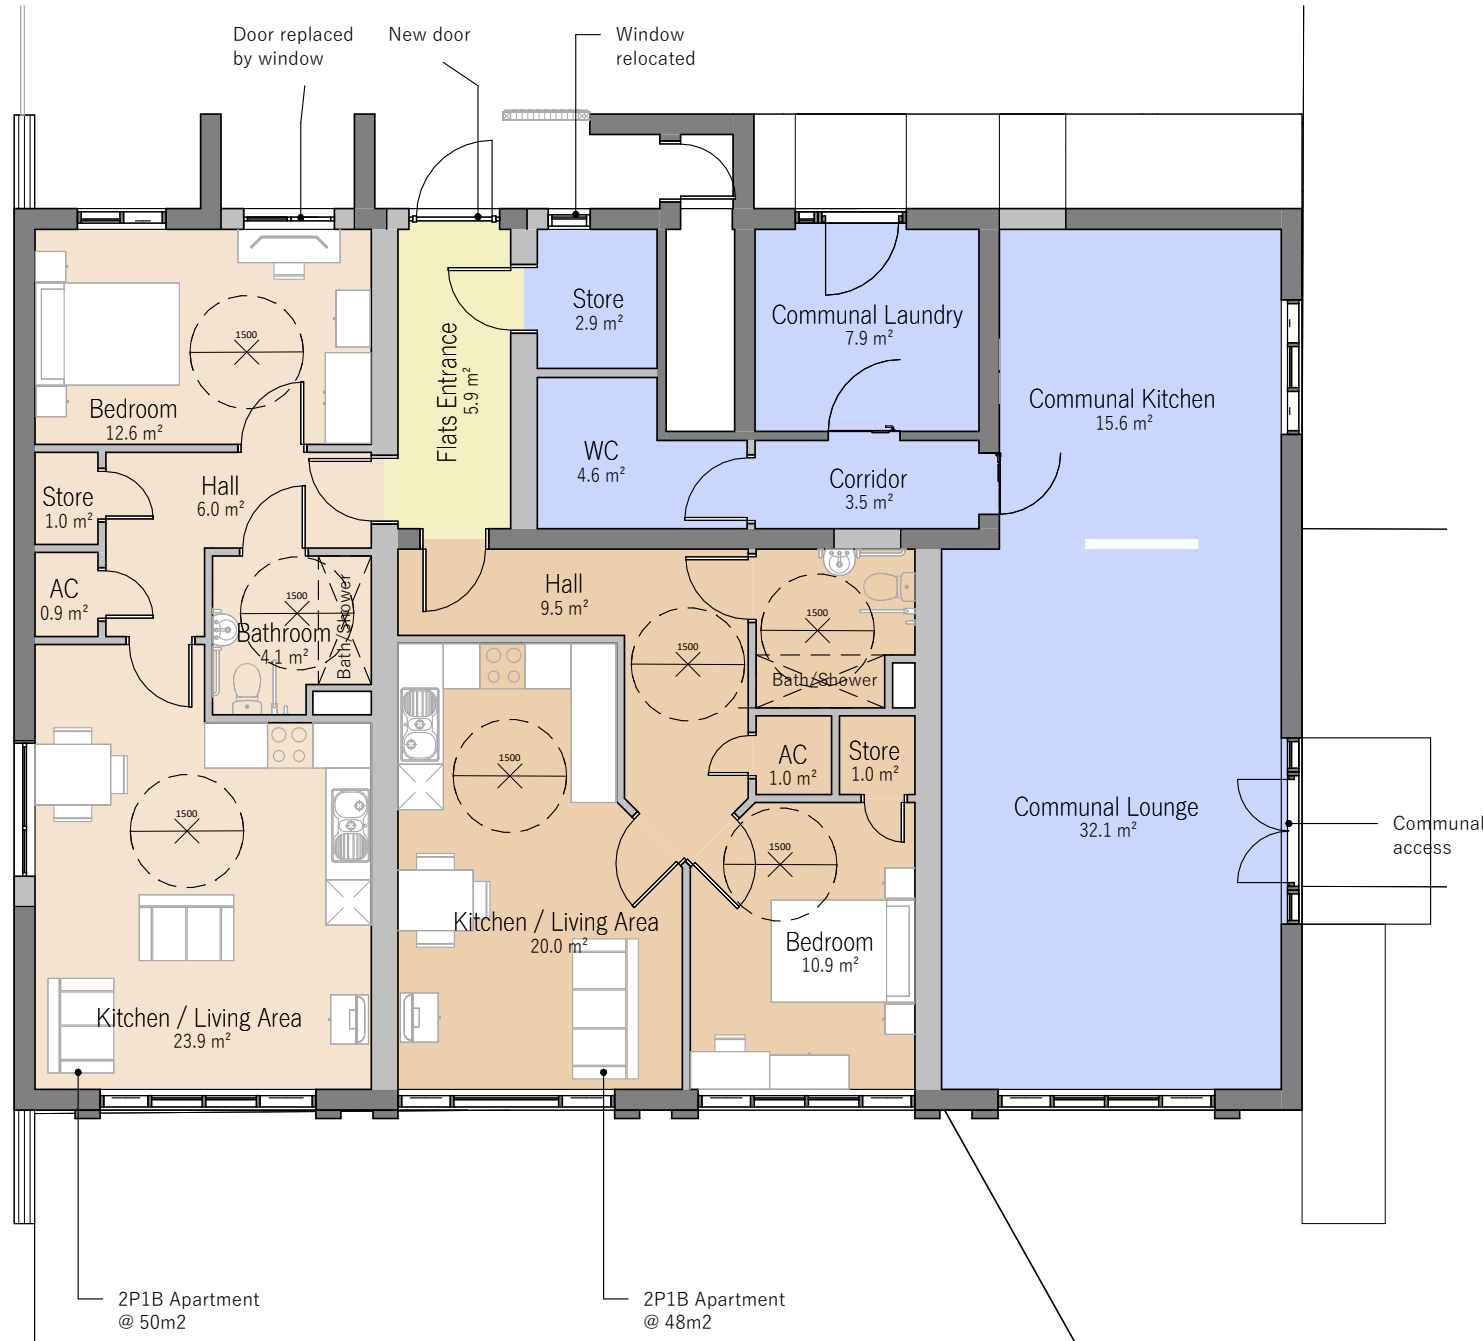

PRINTED: 20/11/2023 09:28:19
REV: DESCRIPTION: DATE: BY: CHK:

P1 FOR CLIENT APPROVAL 13/03/2023 MM DP
P2 PLANNING 20/11/2023 TJ DP

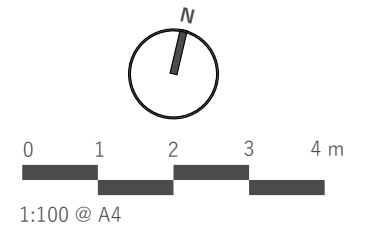

www.saer.wales | 01492 472478 | studio@saer.wales

THIS DRAWING IS COPYRIGHT OF SAER ARCHITECTS LIMITED. CHECK ALL DIMENSIONS ON SITE. DISCREPANCIES TO BE NOTIFIED TO ARCHITECT. ELEMENTS OF STRUCTURE SHOWN ARE INDICATIVE AND FOR GUIDANCE. FINAL DESIGN TO STRUCTURAL ENGINEERS DETAILS AND SPECIFICATION.

PROJECT:
**SYLVESTER COURT,
WREXHAM**
CLIENT:
**WALES & WEST
HOUSING**

DRAWING TITLE:
PROPOSED PLAN

PURPOSE OF ISSUE: PLANNING STATUS: S3

DRAWING No: SCR-SAL-A1-ZZ-DR-A-0013 PROJECT No: P1165

SCALE: 1 : 100@A4 REVISION: P2