



Notes:

FOR PROPOSED SECTIONS LOCATIONS, REFER TO DWG: 729096/HUN/G4/800/101, 104 & 105.


WITHIN THE DESIGN CALCULATIONS FOR THE NEW PEDESTRIAN FOOTBRIDGE, CONSIDERATION HAS BEEN GIVEN TO FOOTBALL MATCH DAY CROWD LOADING TO THE NEW STRUCTURE.

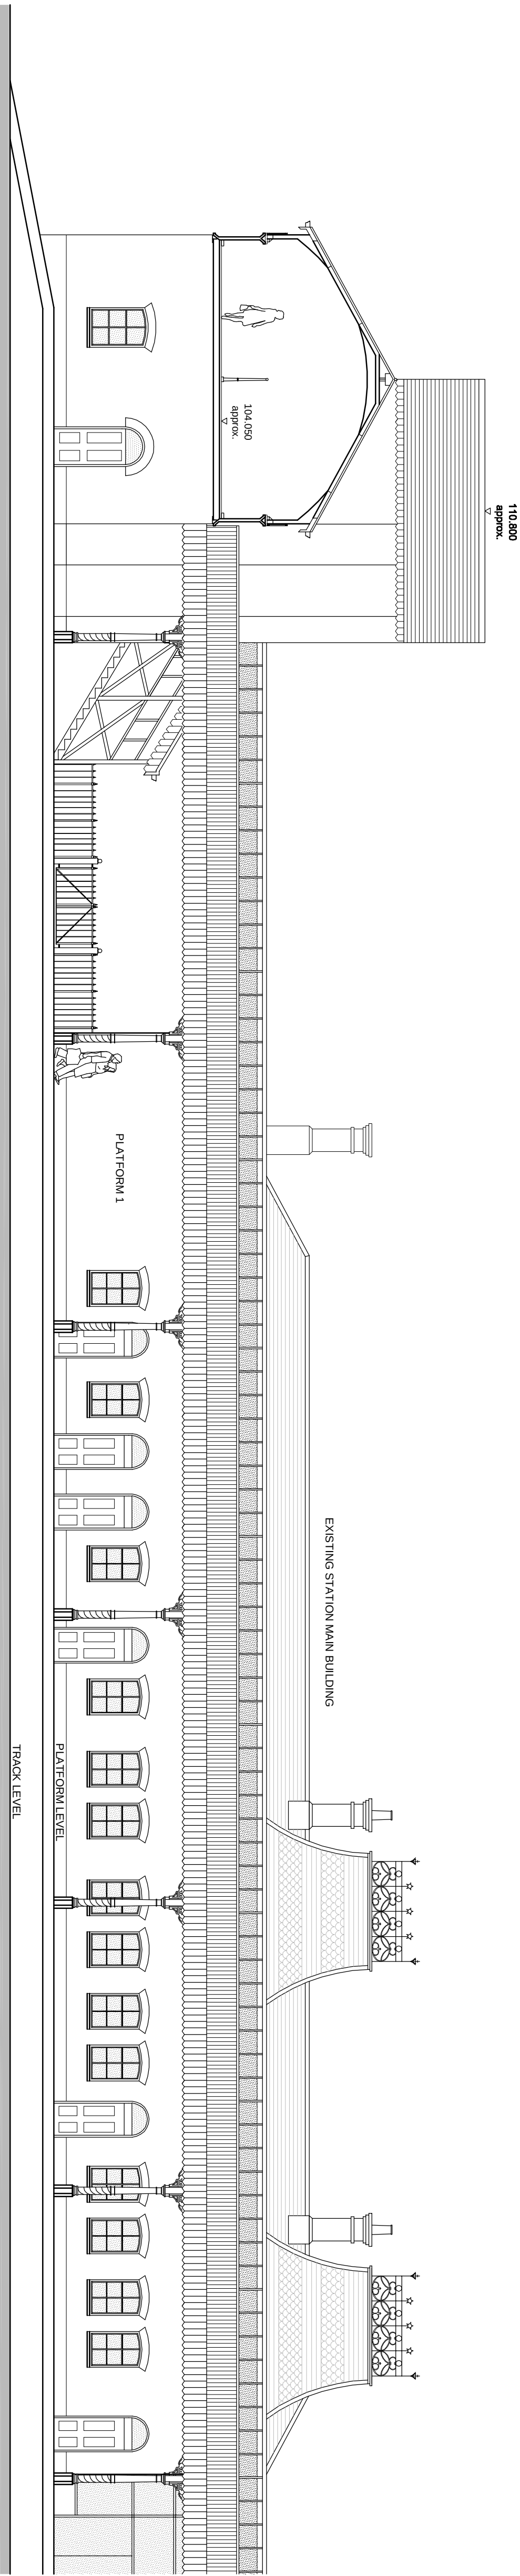

Proposed Section A-A - As Existing
Scale 1:100

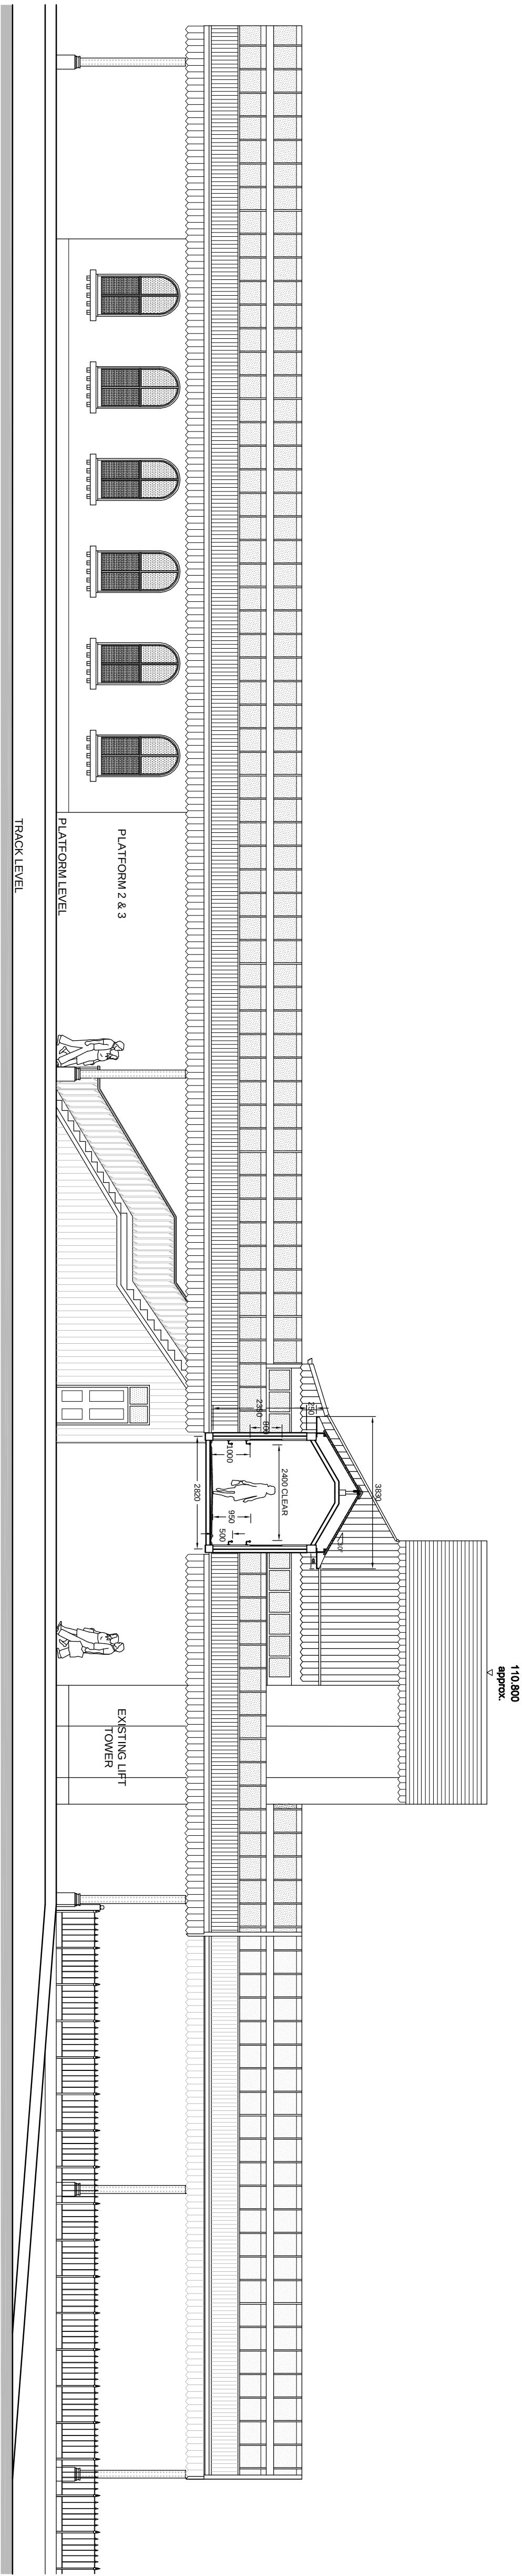

Proposed Section B-B
Scale 1:100

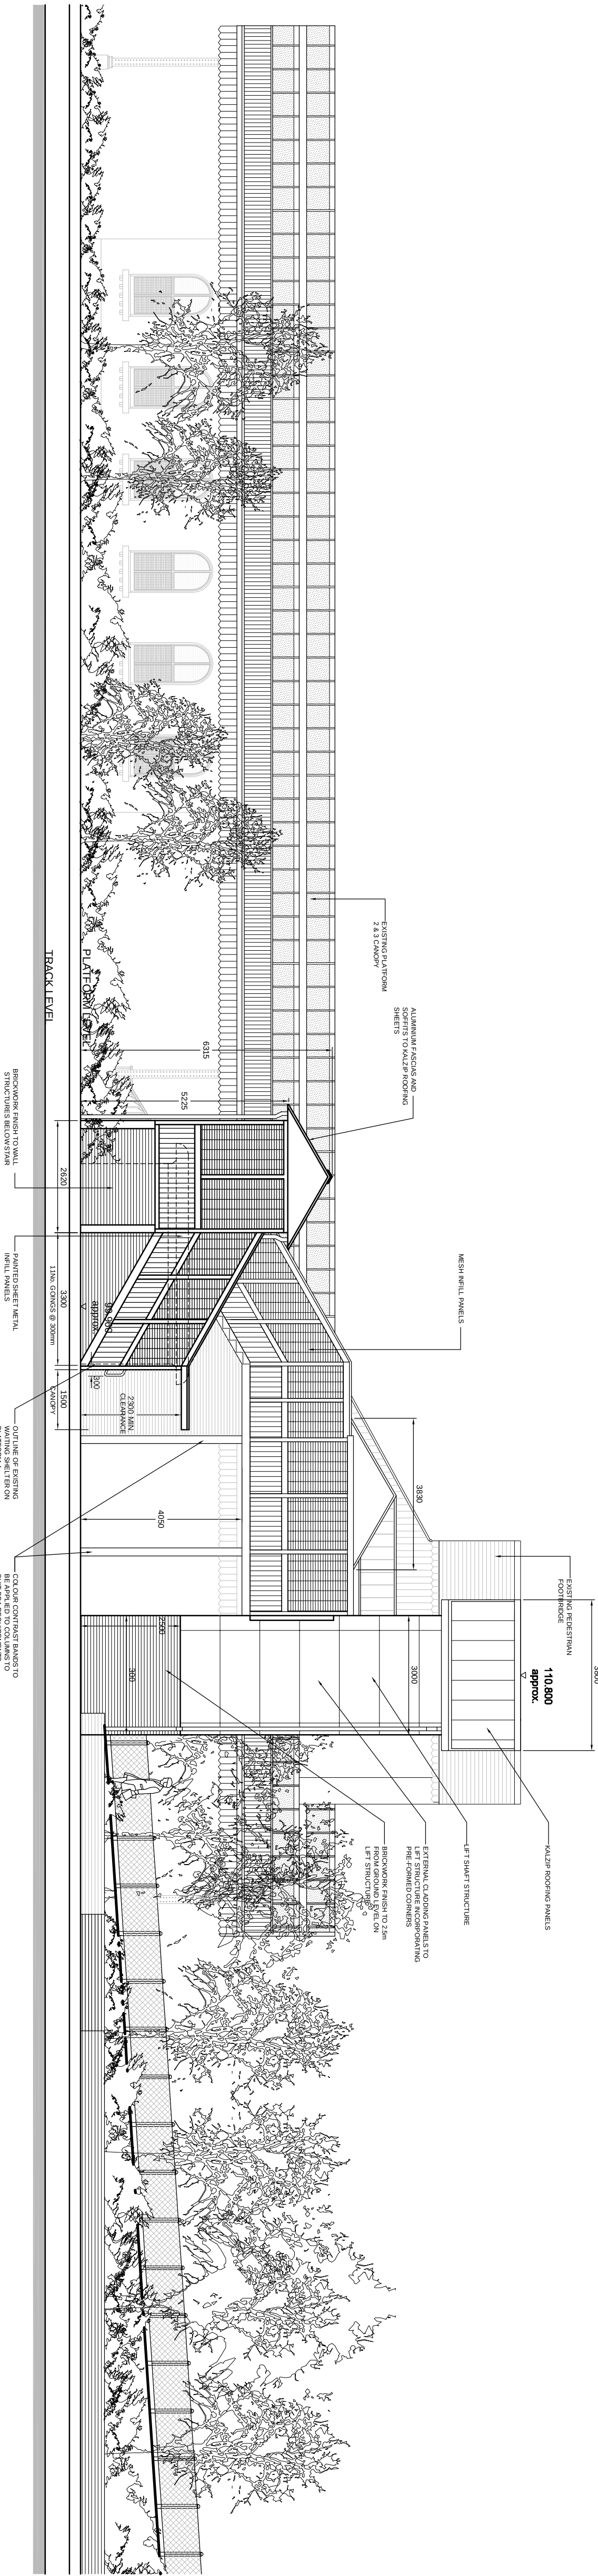

Proposed Section C-C
Scale 1:100

Information based on topographical survey and drawings provided by Mouchel Parkman. Internal information based on NetworkRail archived drawings.

C	03/12/09	AF	Amendments to suit Form A comments	GS	
B	10/11/09	AF	Existing fence hatch amended	GS	
A	5/11/09	AF	Amendments to match Mouchel's dwgs	GS	
Rev	Date	By	Description	Ckd	Apprd

sbs
ARCHITECTS
sbs architects, 8th Floor, 121 Princess Street, Manchester, M1 7JD
Tel: 0161 235 5956 Fax: 0161 238 5984 E: info@sbsarch.co.uk

mouchel 

Network Rail


Network Rail
8th Floor
40 Welton Street
London
NW1 2EE

Project:
STN 029 – DDA STEP FREE
ACCESS
WREXHAM GENERAL STATION

Drawing status:
DRAFT FOR PLANNING

Drawing title:
ELR: WSJ2 MILEAGE: 201m 1452yds
PROPOSED STATION
ARCHITECTURAL
ELEVATIONAL SECTIONS
SHEET 1 OF 2

Drawn by:	ASf	Date:	22.10.09	Checked by:	GS	Date:	23.10.09
Approved by:	GS	Date:	23.10.09	Reviewed by:		Date:	

Drawing No:	729096/WRX/G4/800/102	Sheet No.:	1 OF 1
REV	C	Sheet size	A1