

Notes:
FOR PROPOSED SECTIONS AS IDENTIFIED ON DRAWING.
REFER TO DWG: 729096/HUNGA4800102 & 103.

WITHIN THE DESIGN CALCULATIONS FOR THE NEW
PEDESTRIAN FOOTBRIDGE, CONSIDERATION HAS BEEN
GIVEN TO FOOTBALL MATCH DAY CROWD LOADING TO
THE NEW STRUCTURE.

B	D3/12/09	AF	Amendments to suit Form A	GS	
A	D5/11/09	AF	Amendments to match Mouchel's dwgs	GS	
Rev	Date	By	Description	Ckd	Apprd

ARCHITECTS

sbs

sbs architects

8th Floor, 121 Princess Street, Manchester, M1 7JD

Tel: 0161 235 5966 | Fax: 0161 239 5984 | E: info@sbsarch.co.uk

mouchel

Network Rail

8th Floor

40 Welton Street

London

NW1 2EE

Network Rail

Project:
STN 029 – DDA STEP FREE
ACCESS
WREXHAM GENERAL STATION


Drawing status:
DRAFT FOR PLANNING

Drawing title:
ELR: WSJ2 MILEAGE: 201m 1452yds
PROPOSED STATION
ARCHITECTURAL
GENERAL ARRANGEMENT PLAN

Drawn by:	Date:	Checked by:	Date:
ASF	23.10.09	GS	23.10.09
Approved by:	Date:	Reviewed by:	Date:
GS	23.10.09		

Drawing No:	729096/WRX/G4/800/101	REV	B	Sheet size	A1
Scale at A1:	1:250	Sheet No.:	1 OF 1		

Information based on topographical survey and drawings provided by Mouchel Parkman. Internal information based on NetworkRail archived drawings.

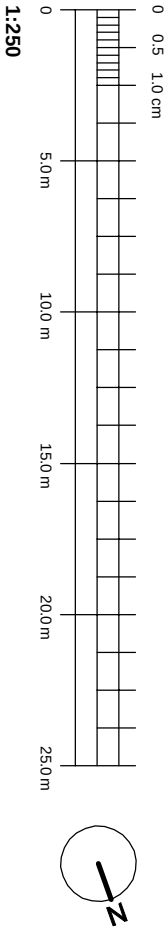

Proposed GA Station / Platform Plan

Scale 1:250

