



Notes:

FOR EXISTING SECTIONS LOCATIONS, REFER TO DWG:
729096/HUN/G4/800/001.

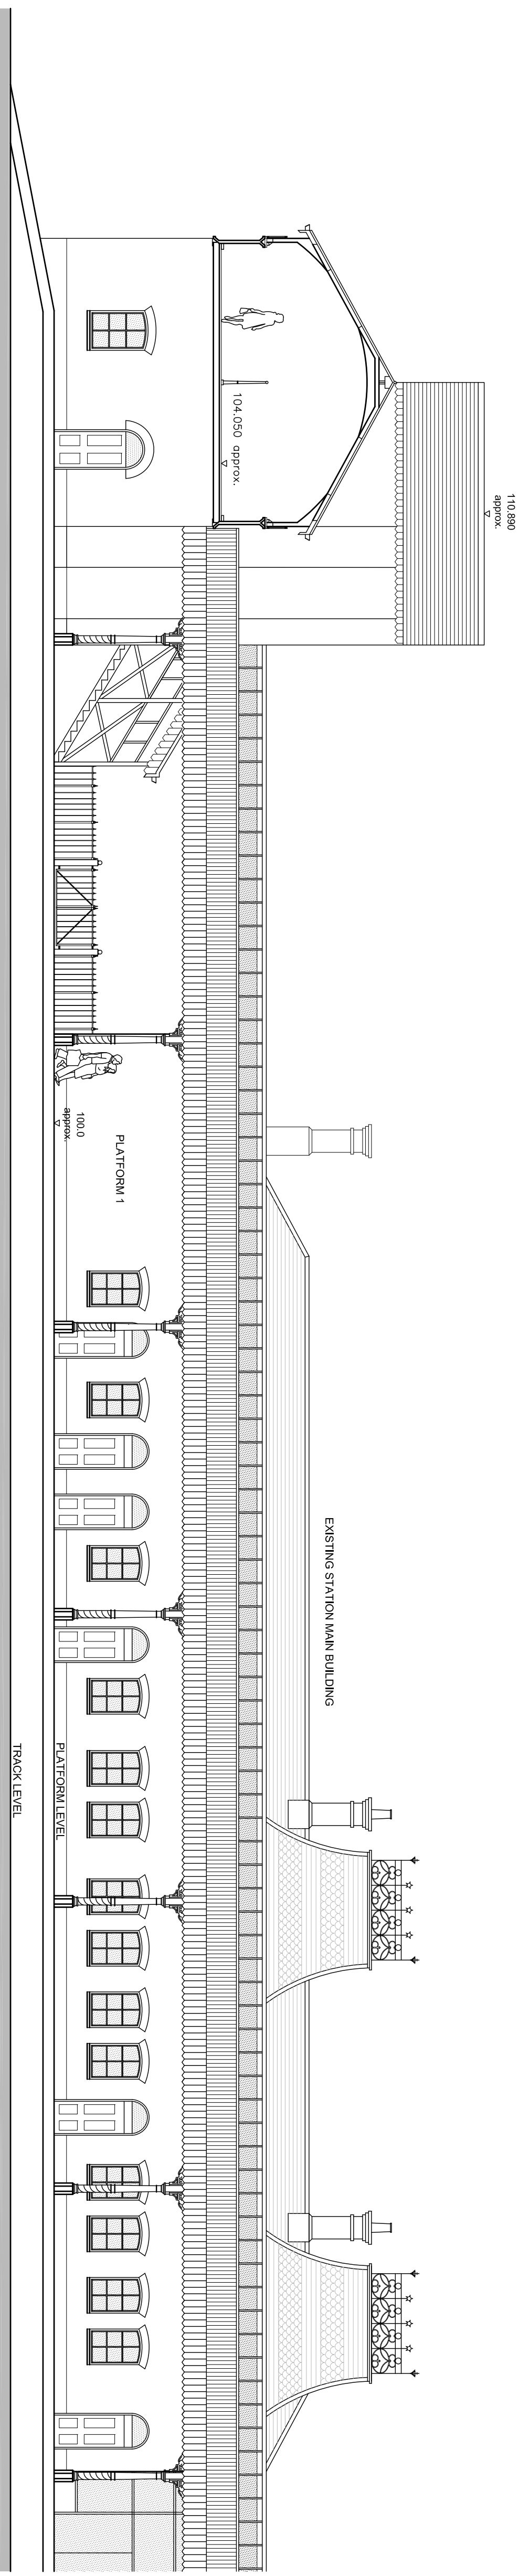


Existing Section A-A

Scale 1:100

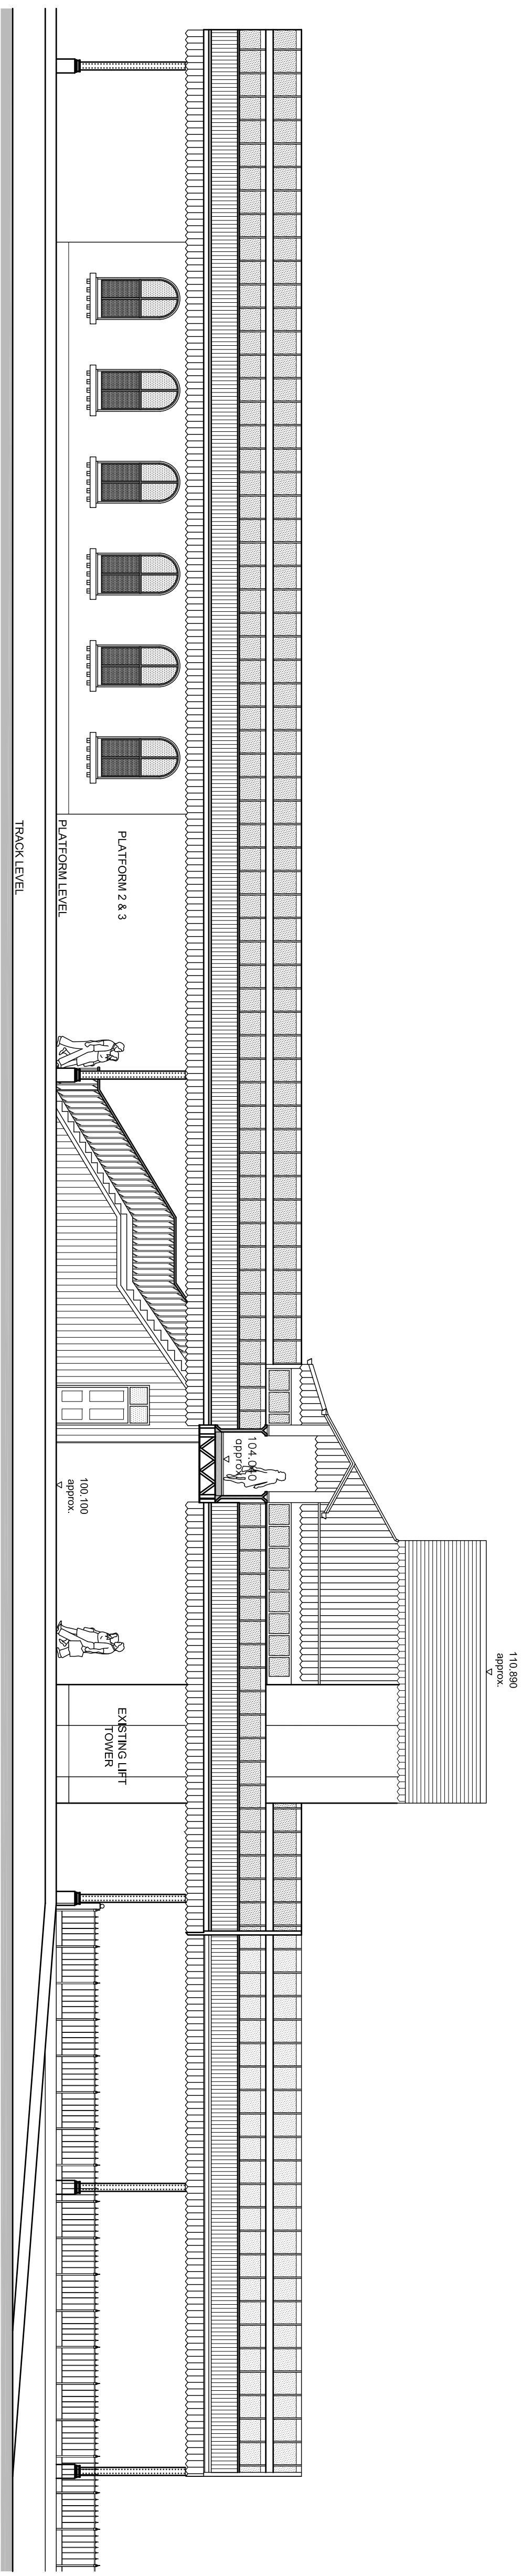

Existing Section B-B

Scale 1:100

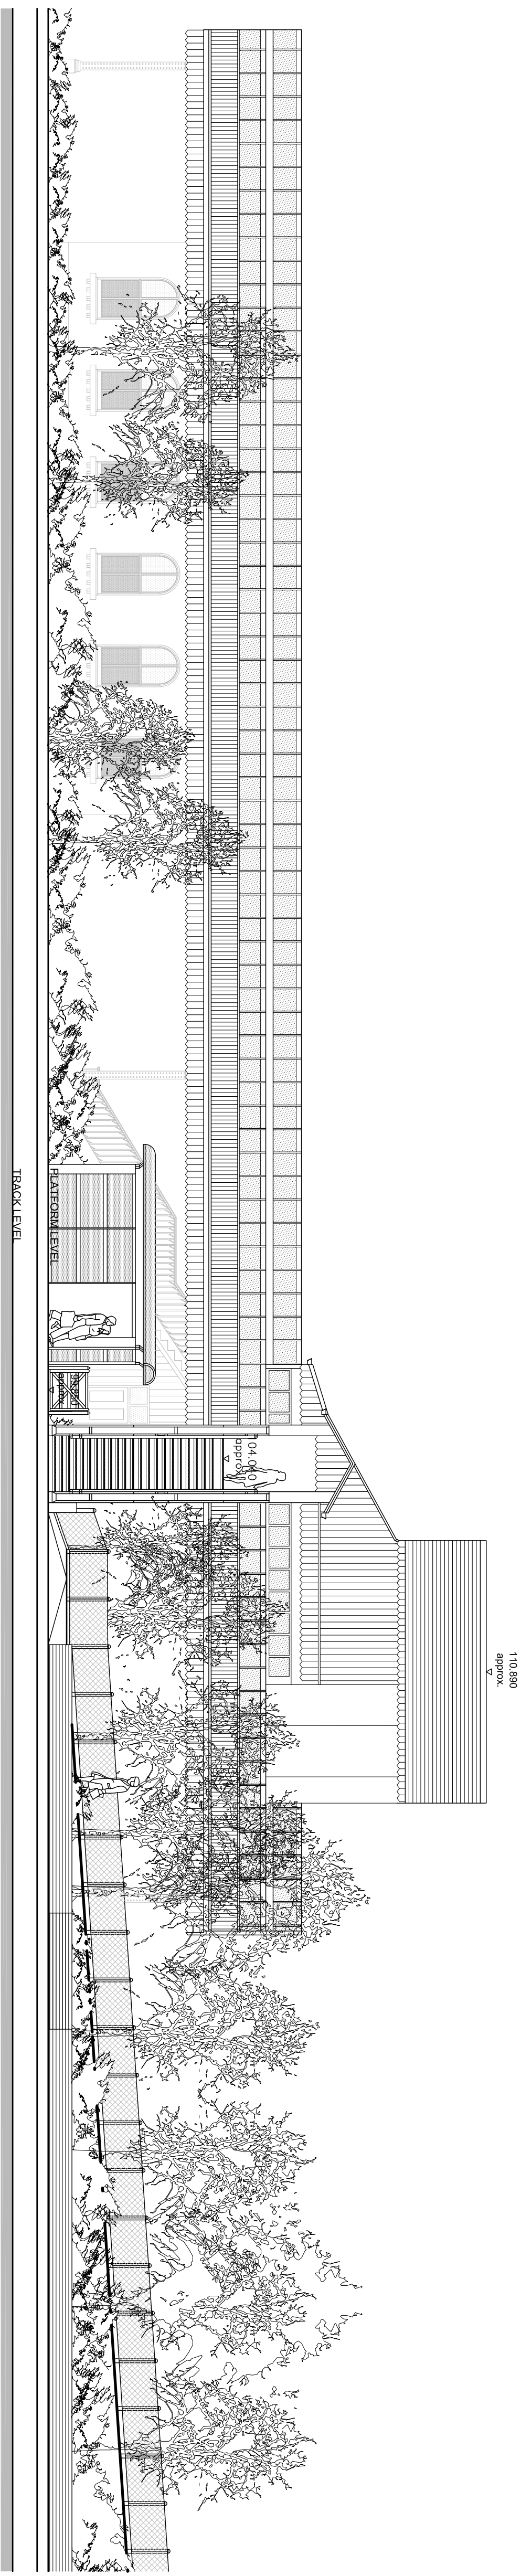

Existing Section C-C

Scale 1:100

B	10/11/09	AF	Existing fence hatch amended	GS
A	6/11/09	AF	Gen. amendments following DTM	GS
Rev	Date	By	Description	Ckd
				Apprd

ARCHITECTS

shs architects, Sixth Floor, 121 Princess Street, Manchester, M1 7AD
Tel: 0161 236 5886, Fax: 0161 236 5884, E: office@shsarch.co.uk



Network Rail
8th Floor
40 Melton Street
London
NW1 2EE

Project: STN 029 - DDA STEP FREE ACCESS
WREXHAM GENERAL STATION

DRAFT FOR PLANNING

Drawing title:

ELR: WSJ2 MILEAGE: 201m 1452yds

EXISTING STATION
ARCHITECTURAL
ELEVATIONAL SECTIONS

Drawn by: _____ Date: _____
Checked by: _____ Date: _____

Scale at A1:	1:250
Sheet No.:	1 OF 1

Information based on topographical survey and drawings provided by Mouchel Parkman. Internal information based on NetworkRail archived drawings.