



Notes:
FOR EXISTING SECTIONS LOCATIONS, REFER TO DWG:
729096/HUN/G4/800/001.

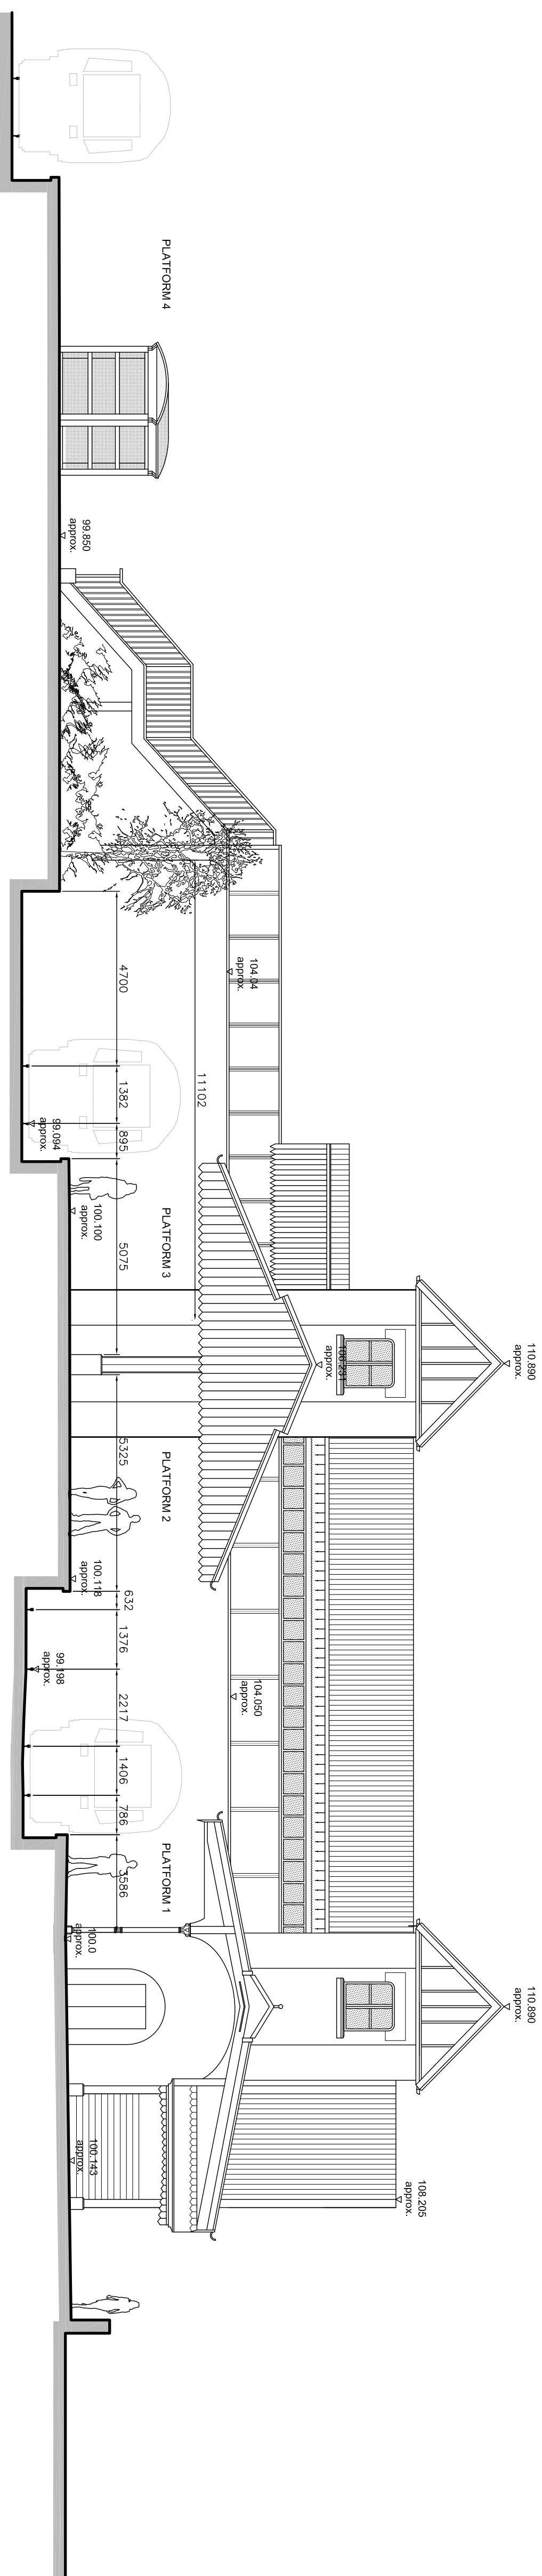

Existing Section D-D
Scale 1:100

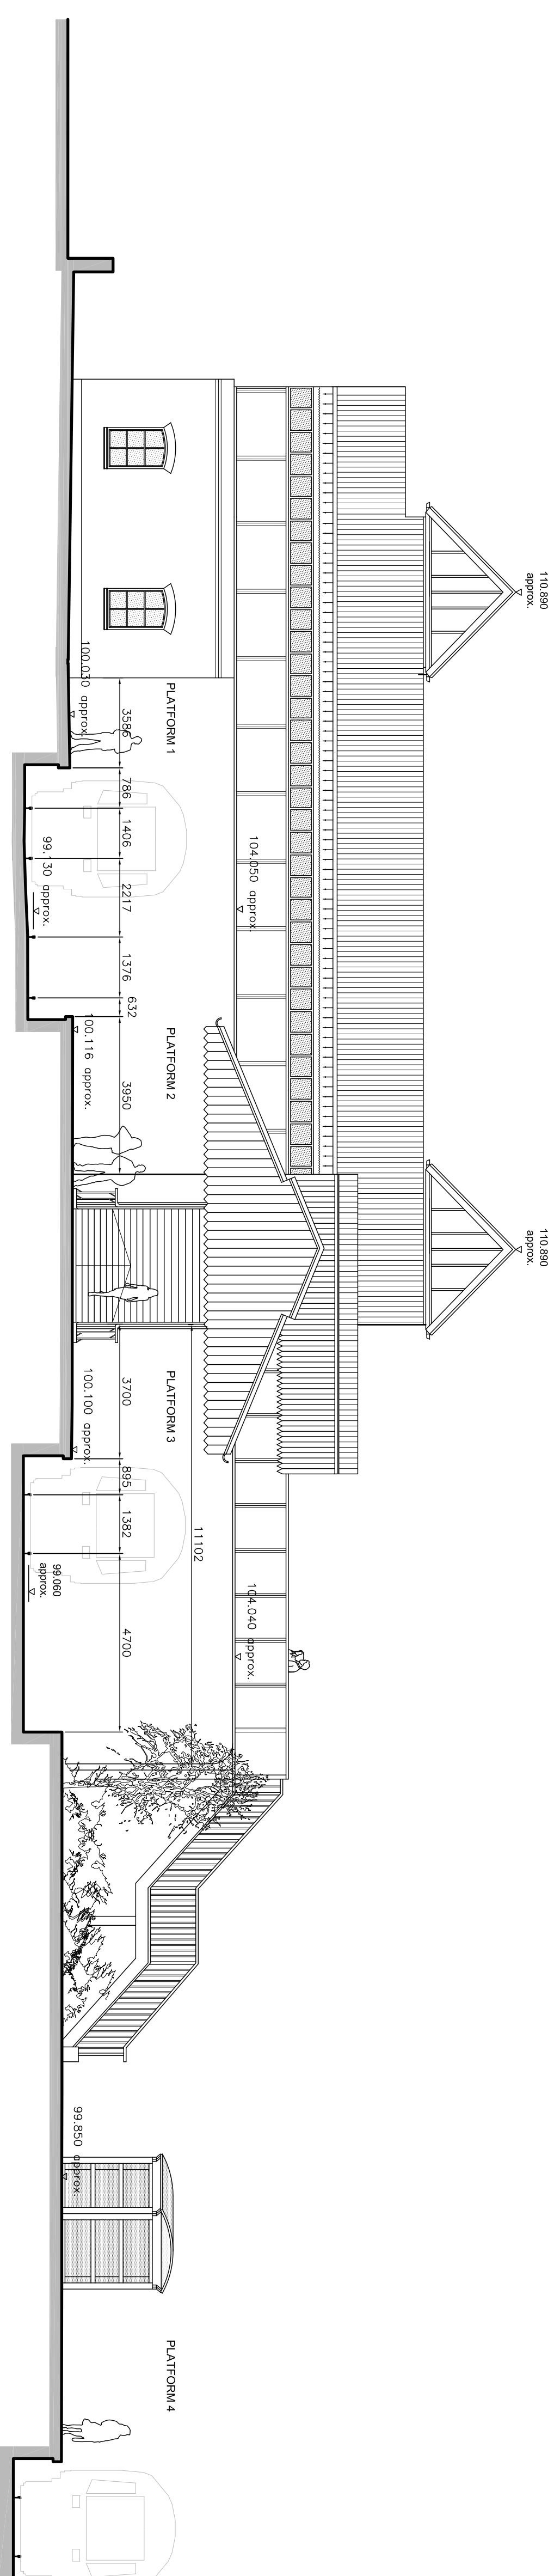

Existing Section E-E
Scale 1:100

Information based on topographical survey and drawings provided by Mouchel Parkman. Internal information based on NetworkRail archived drawings.

Rev	Date	By	Description	Ckd	App'd
A	6/11/09	AF	Gm. amendments following DTM	GS	



Network Rail
8th Floor
40 Melton Street
London
NW1 2EE

Project STN 029 - DDA STEP FREE ACCESS
WREXHAM GENERAL STATION

DRAFT FOR PLANNING

Drawing title:

ELR: WSJ2 MILEAGE: 201m 1452yds

EXISTING STATION
ARCHITECTURAL
ELEVATIONAL SECTIONS
SHEET 2 OF 2

Drawn by:	Date:	Checked by:	Date:
ASF	22.10.09	GS	23.10.09
Approved by:	Date:	Reviewed by:	Date:
GS	23.10.09		

Scale at A1: 1:250	Sheet No.: 1 OF 1	
Drawing No: 729098/WRX/G4/800/003	REV A	Sheet size A1