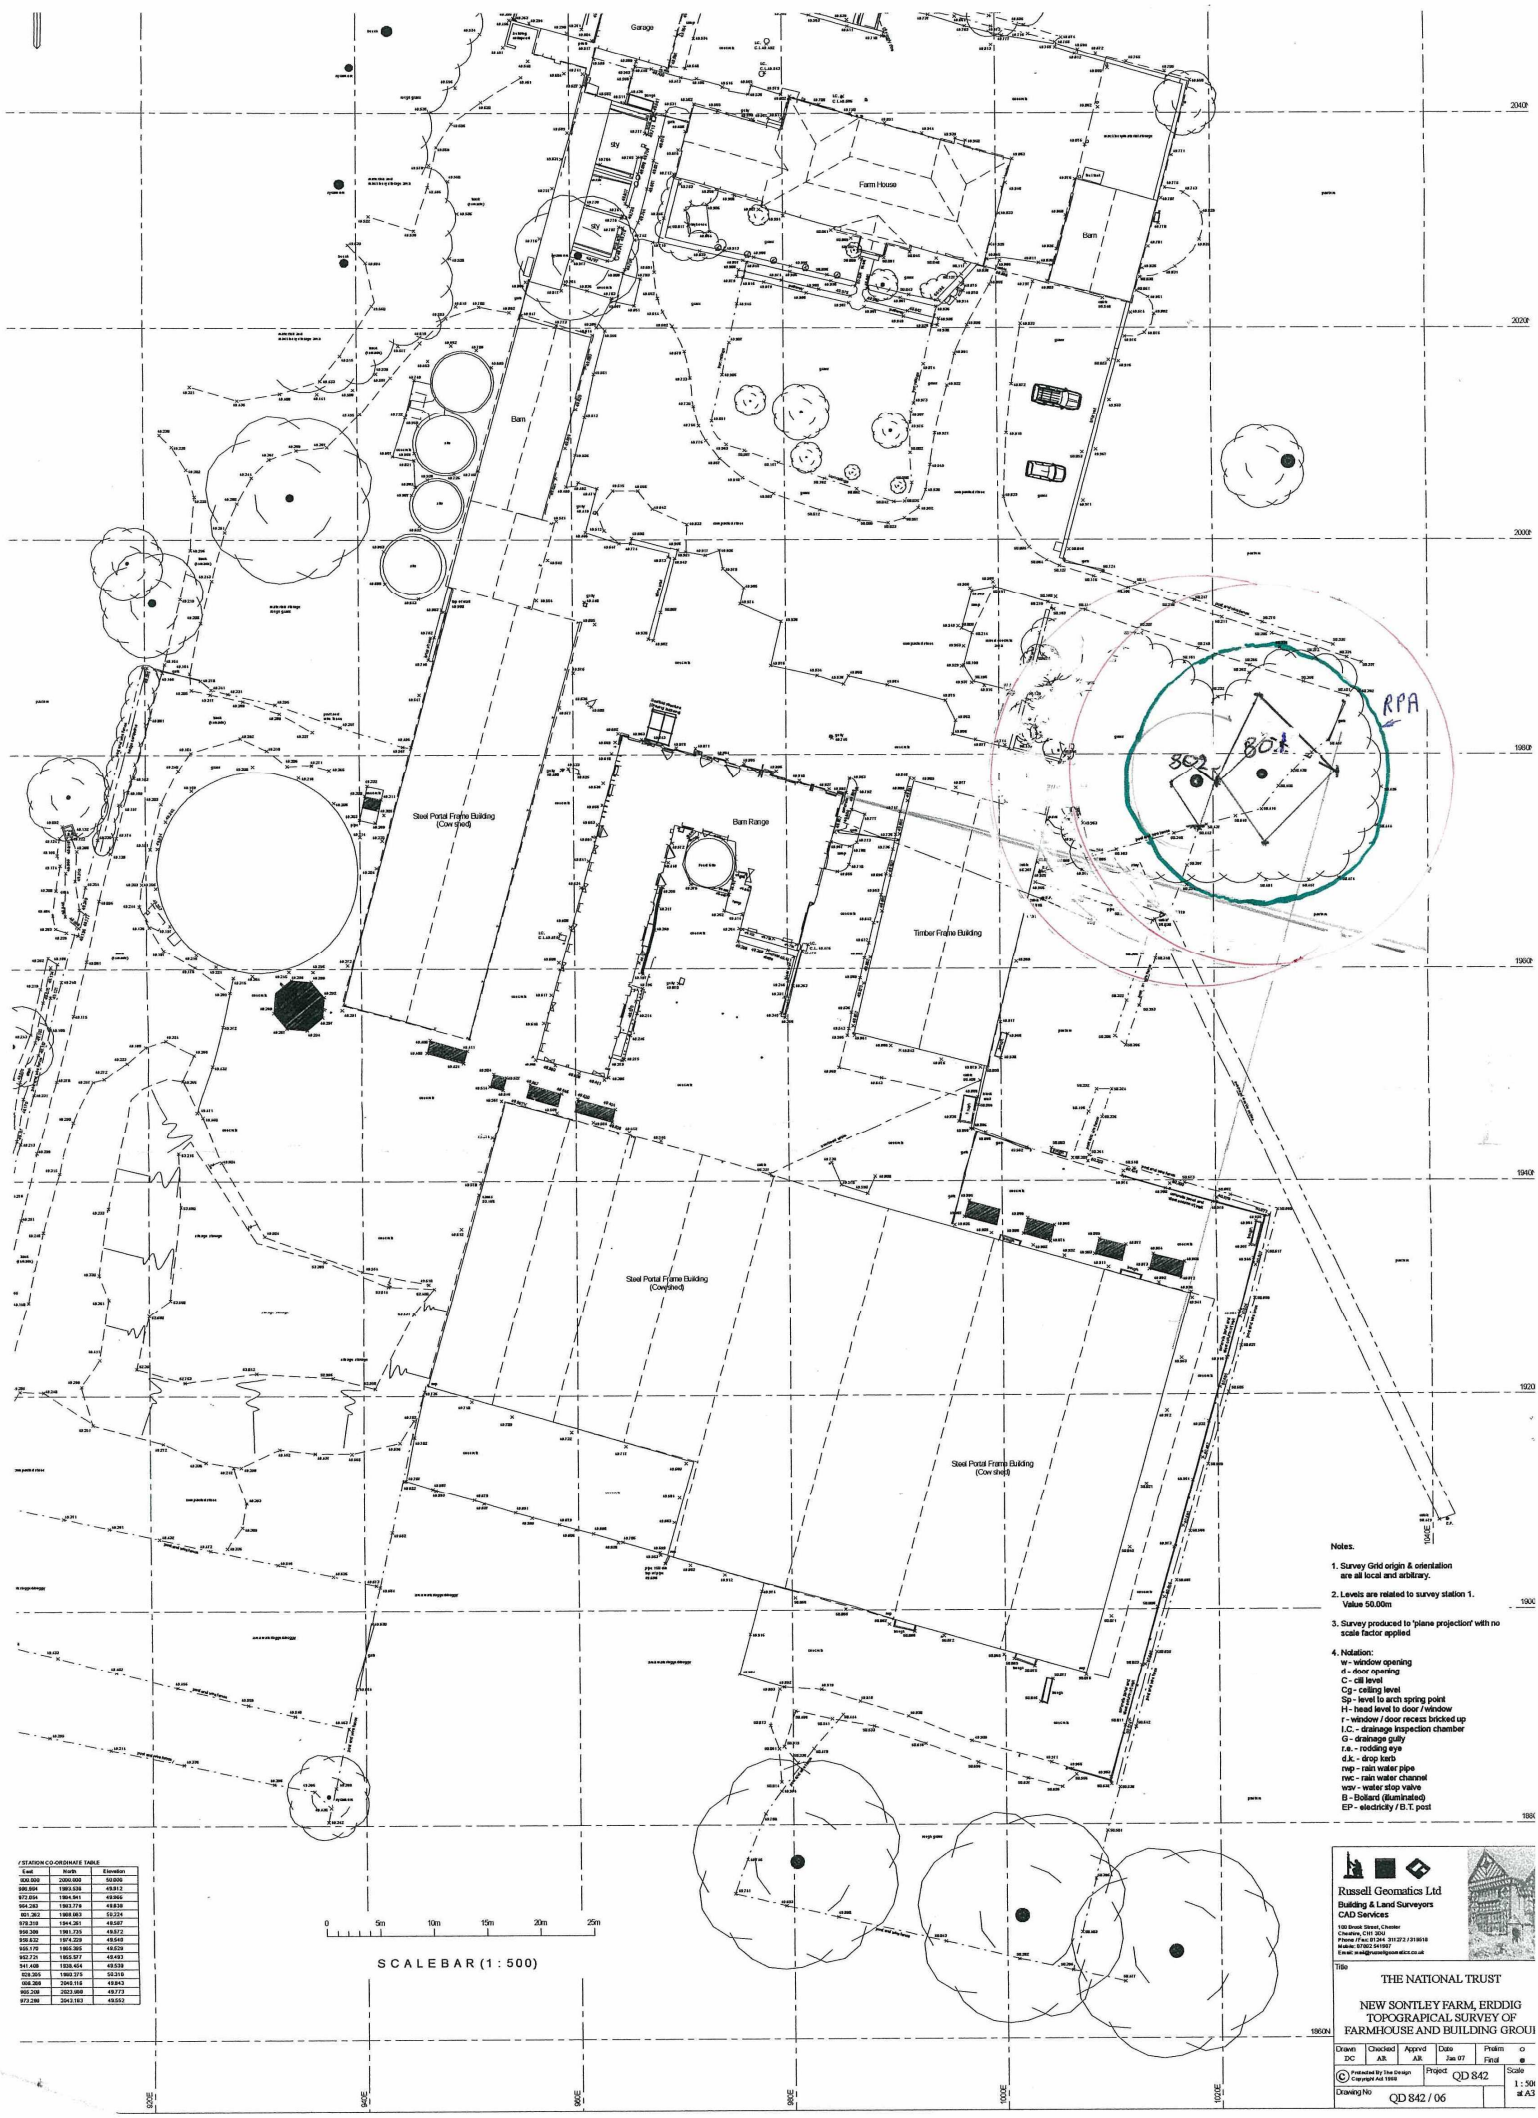

Notes.

1. Survey Grid origin & orientation are all local and arbitrary.
2. Levels are related to survey station 1. Value 50.00m
3. Survey produced to 'plane projection' with no scale factor applied
4. Notation:
   - w - window opening
   - d - door opening
   - C - cill level
   - Cg - ceiling level
   - Sp - level to arch spring point
   - H - head level to door / window
   - r - window / door recess bricked up
   - I.C. - drainage inspection chamber
   - G - drainage gully
   - r.e. - rodding eye
   - d.k. - drop kerb
   - rwp - rain water pipe
   - rwc - rain water channel
   - wsv - water stop valve
   - B - Bollard (illuminated)
   - EP - electricity / B.T. post

/ STATION CO-ORDINATE TABLE

East	North	Elevation
900.000	2000.000	50.000
900.894	1999.539	49.912
872.054	1984.941	49.965
904.283	1993.776	49.839
901.262	1988.063	50.224
978.318	1984.261	49.587
950.309	1981.725	49.572
939.832	1974.229	49.640
965.170	1965.395	49.629
952.721	1955.977	49.493
941.408	1938.454	49.539
929.395	1969.375	50.310
958.369	2040.118	49.843
955.208	2023.968	49.773
973.286	2043.183	49.552

Russell Geomatics Ltd
Building & Land Surveyors
CAD Services
100 Brook Street, Chester
Cheshire, CH1 3DU
Phone / Fax: 01244 311372 / 319618
Mobile: 07802 541987
Email: mail@russellgeomatics.co.uk

Title

THE NATIONAL TRUST

NEW SONTLEY FARM, ERDDIG
TOPOGRAPICAL SURVEY OF
FARMHOUSE AND BUILDING GROUI

Drawn	Checked	Apprvd	Date	Prelim
DC	AR	AR	Jan 07	Final

© Protected By The Design Copyright Act 1988

Project QD 842

Scale 1 : 50 at A3

Drawing No QD 842 / 06