


DO NOT SCALE FROM DRAWING

NOTES:-

1. ALL MEASUREMENTS ARE IN METRES UNLESS INDICATED OTHERWISE.
2. DRAINAGE TO BE CONSTRUCTED IN ACCORDANCE WITH SEWERS FOR ADOPTION 6TH EDITION.
3. FOR CONSTRUCTION DETAILS REFER STANDARD DETAILS DRAWINGS.
4. FOR PIPE AND MANHOLE DETAILS REFER TO SCHEDULES DRAWINGS
5. ALL BEDDING TO CLASS S TYPE


FWS NET1 BRANCH - 7

SCALE: H 1:500,V 1:100. DATUM: 150.000

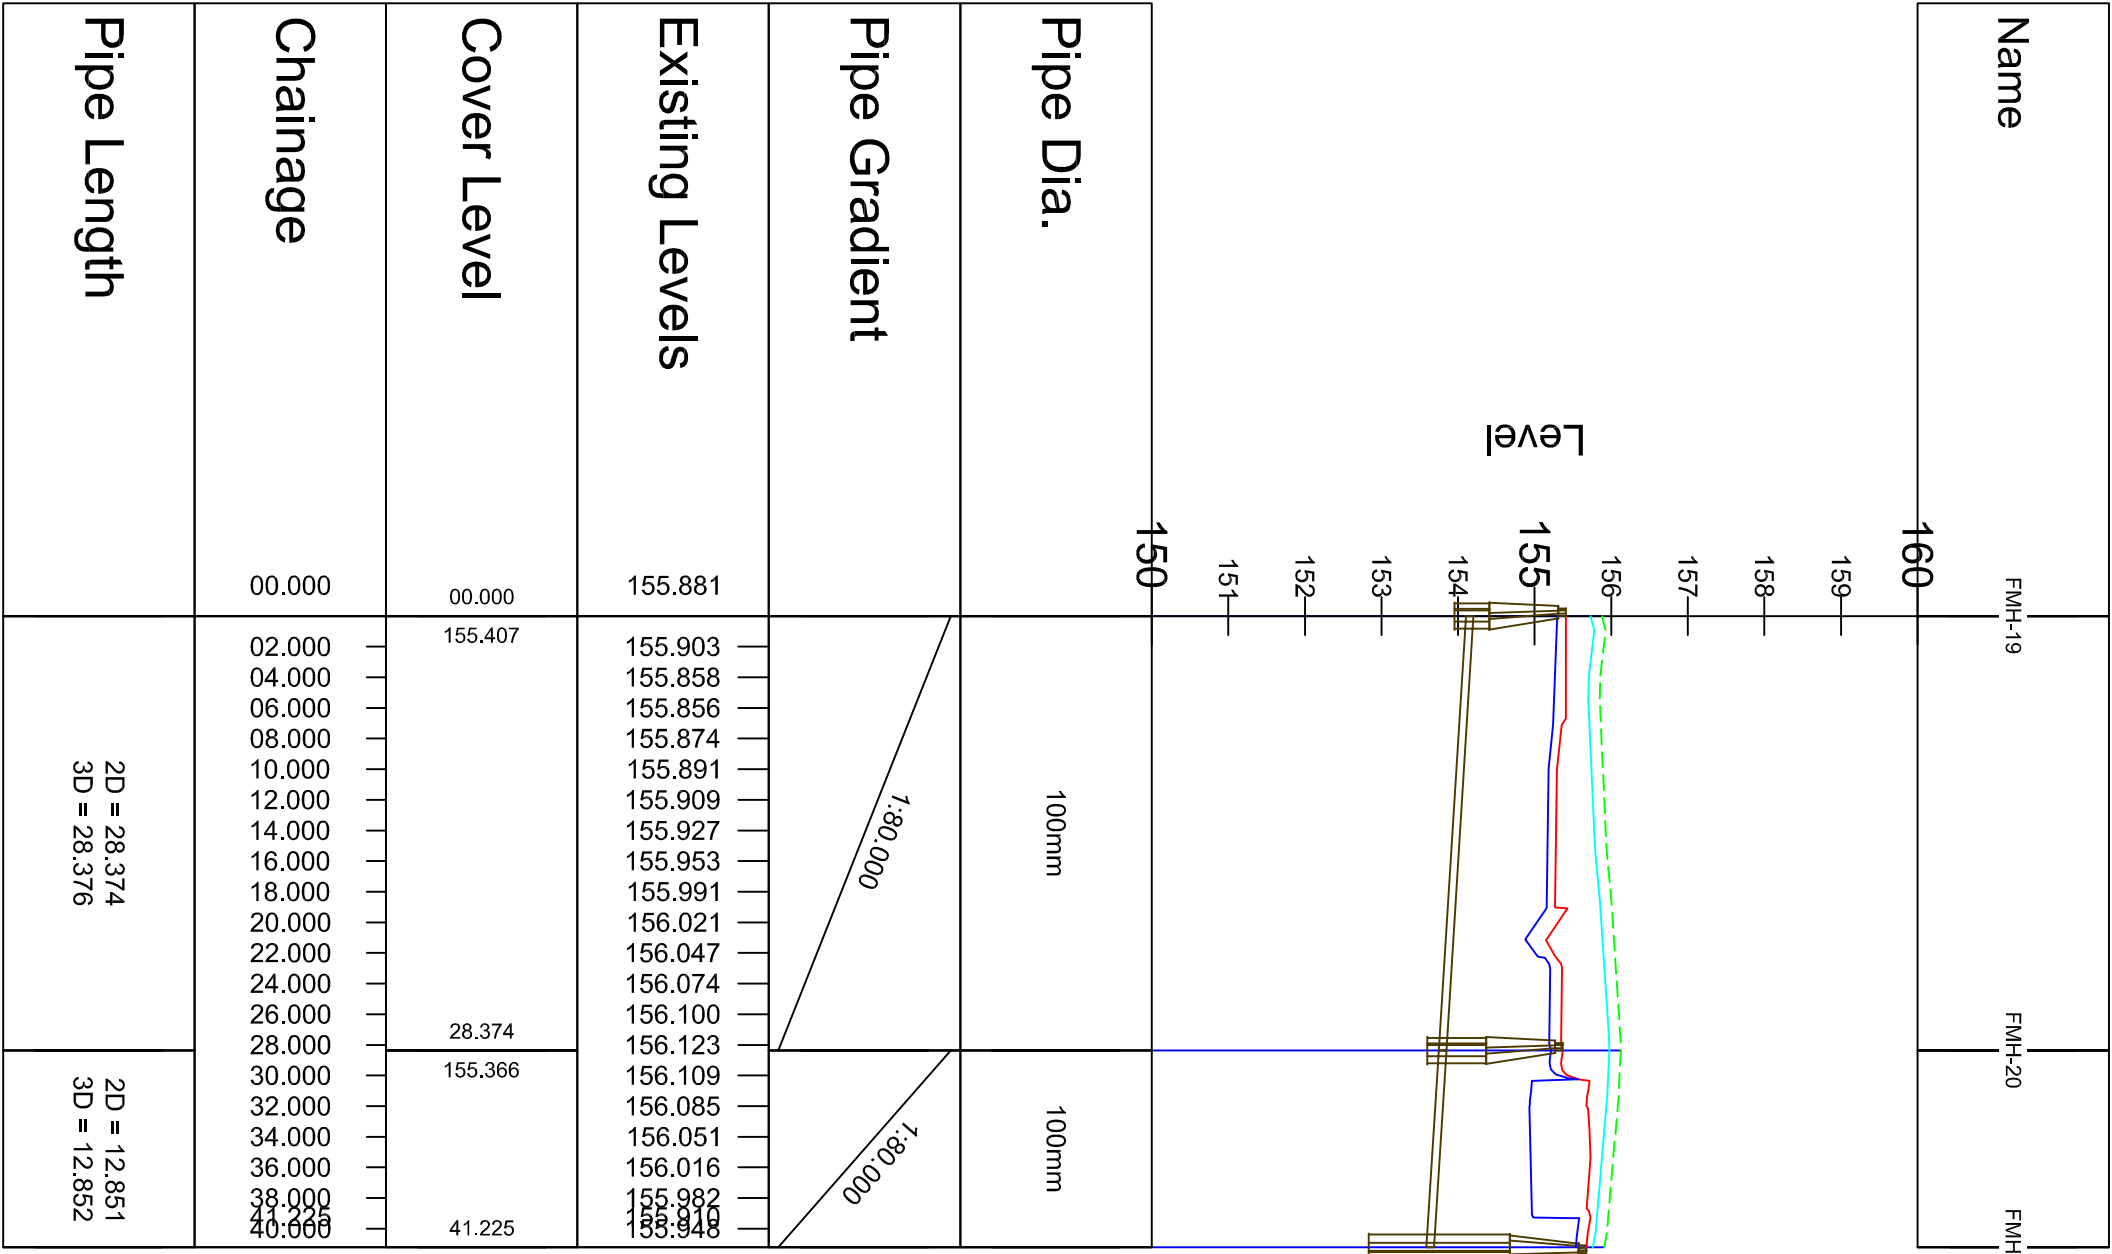

FWS NET1 BRANCH - 8

SCALE: H 1:500,V 1:100. DATUM: 145.000

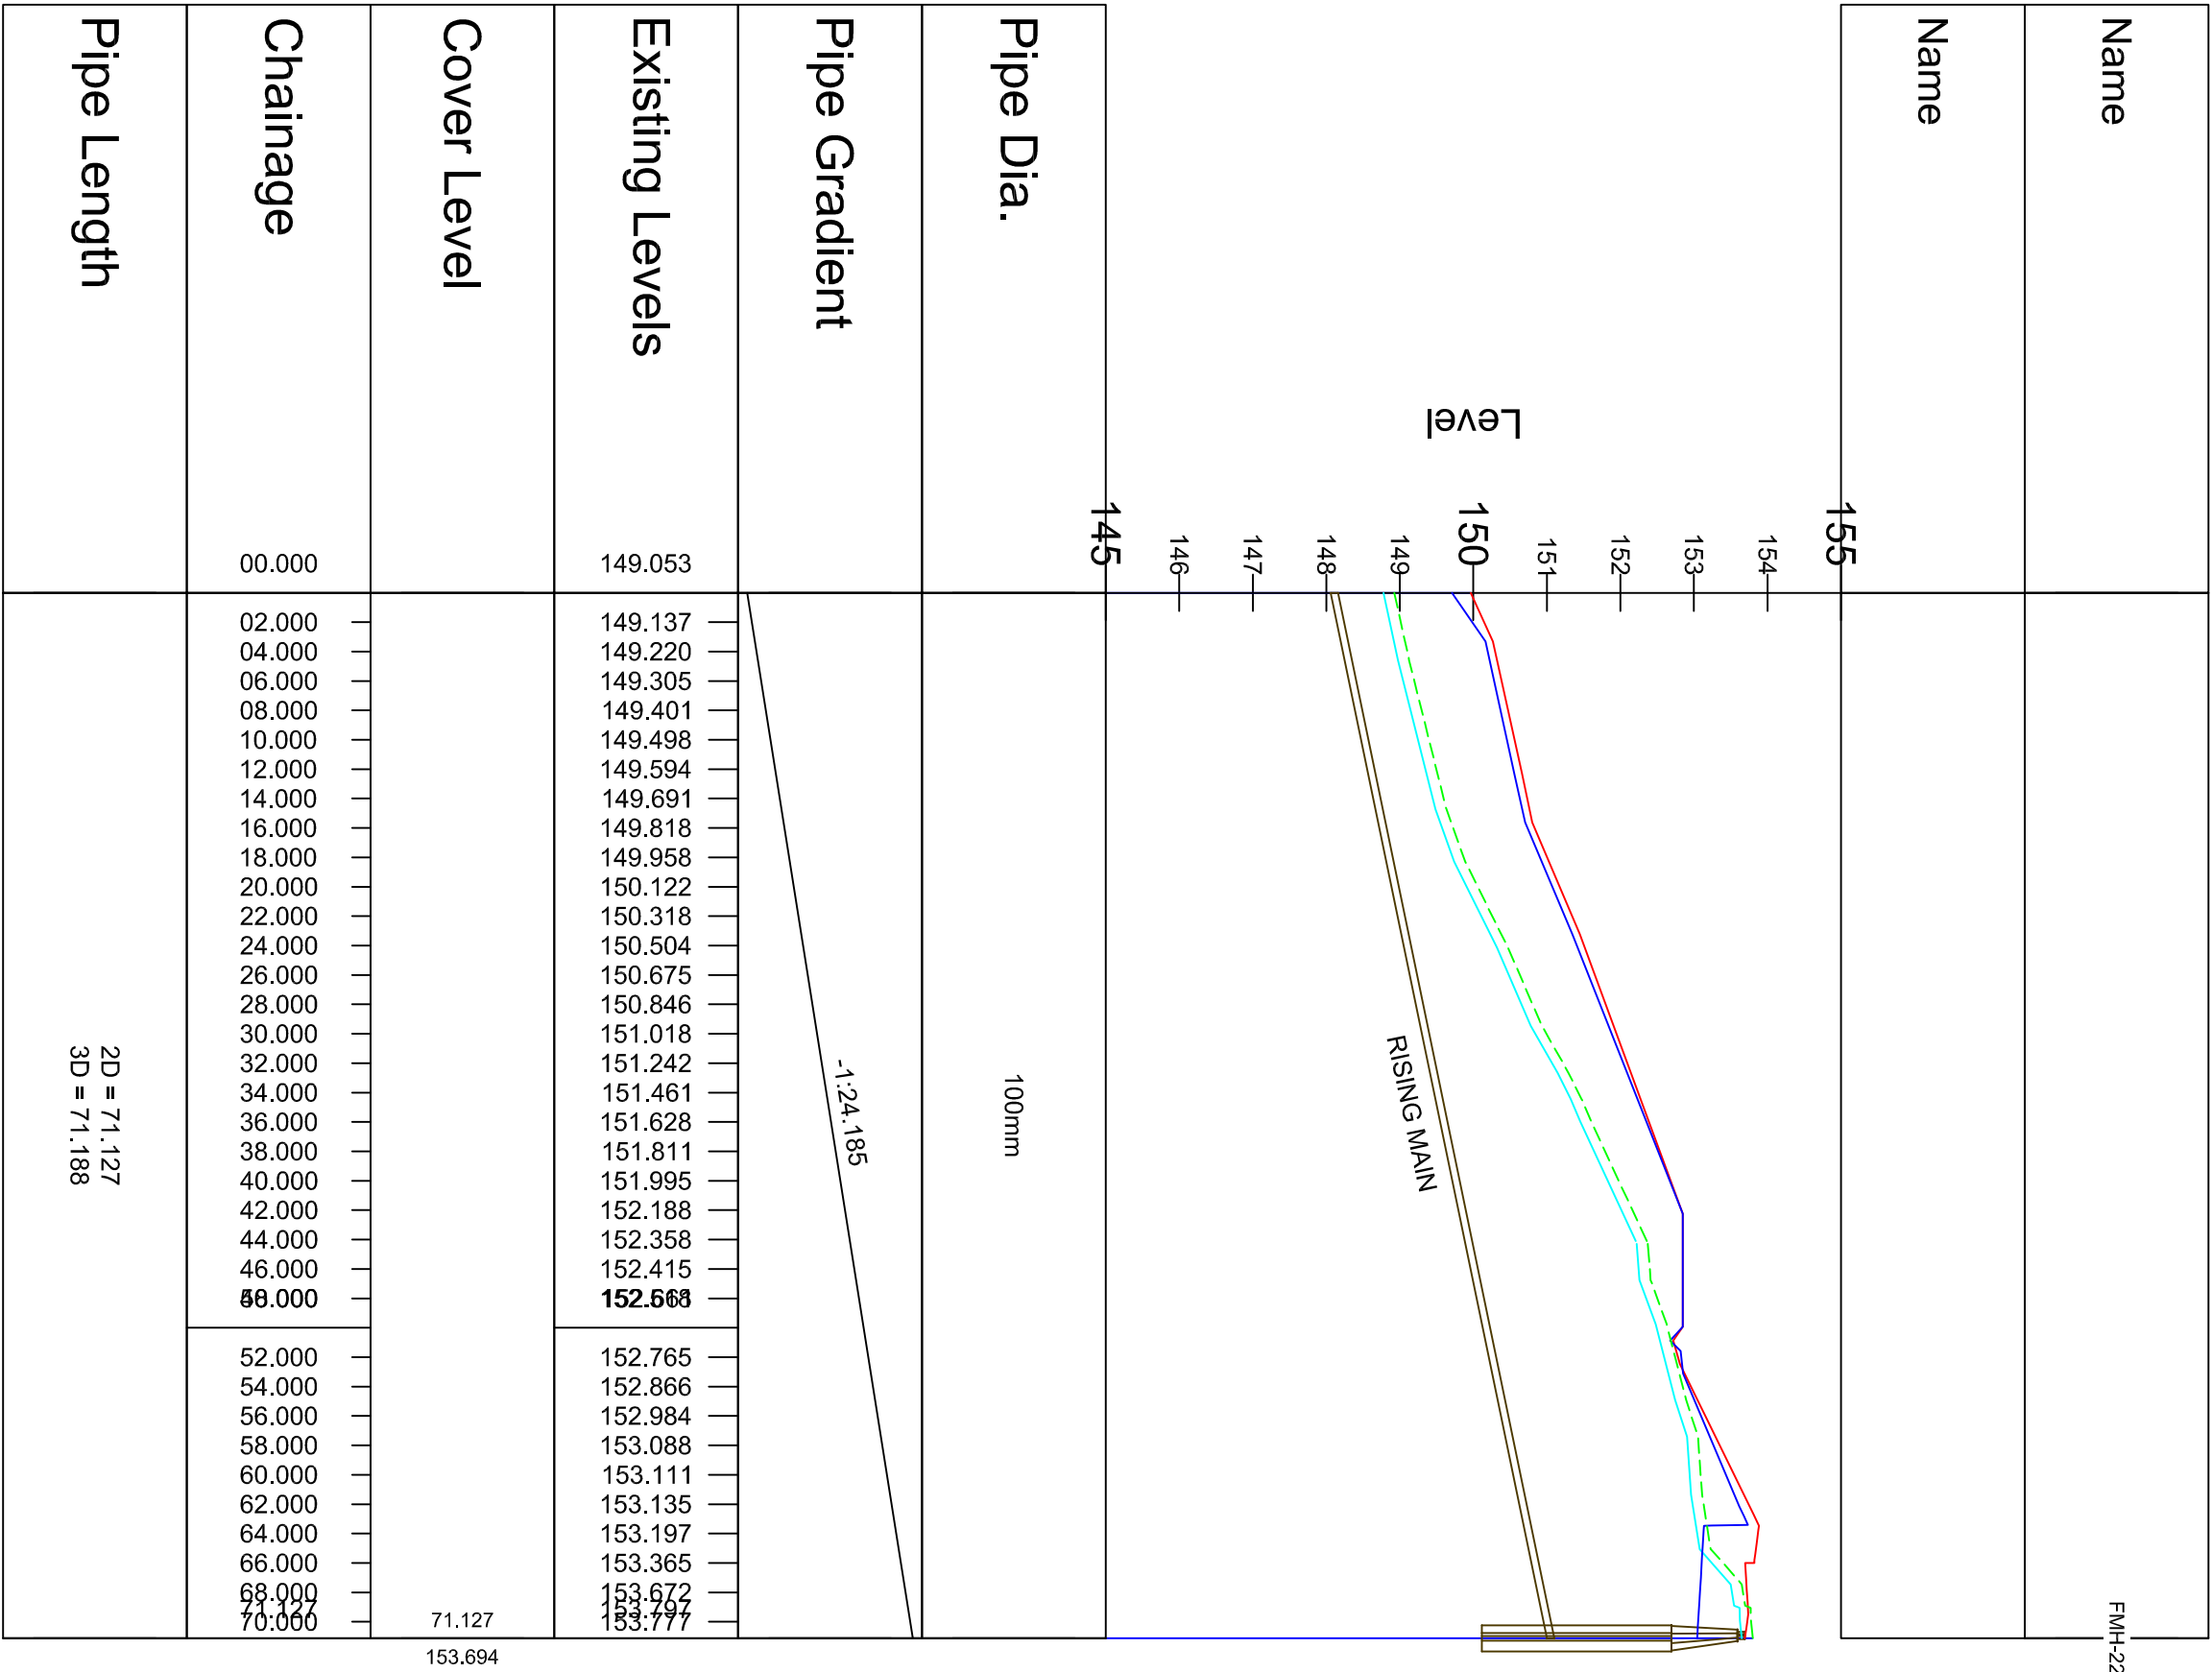

Revisions

REV.	DATE	OWN	CHNG	APP.	DESCR.

Client

FREEDOM LAND DEVELOPMENTS LIMITED

Project

NORTH ROAD, PONCIAU HOUSING DEVELOPMENT

Title

PROPOSED DRAINAGE LONGITUDINAL SECTION FOL NET1 BRANCH 7&8



Issued by:-

APPROVAL

Ramole Engineering Design Services Ltd.
4, Bridge Business Centre, Unit 2,
Ash Road South, Wrexham, LL13 9UG
Tel: 01978 661 335 Fax: 0870 762 50 51
Email: admin@redes.co.uk
Web: www.redes.co.uk

Scale 1:500 @ A1 Date 09-03-09

Drawn: S/J Checked: KB Date 09-03-09

Project no: PHH_001 Drawing no: DR_009 Issue: P1