


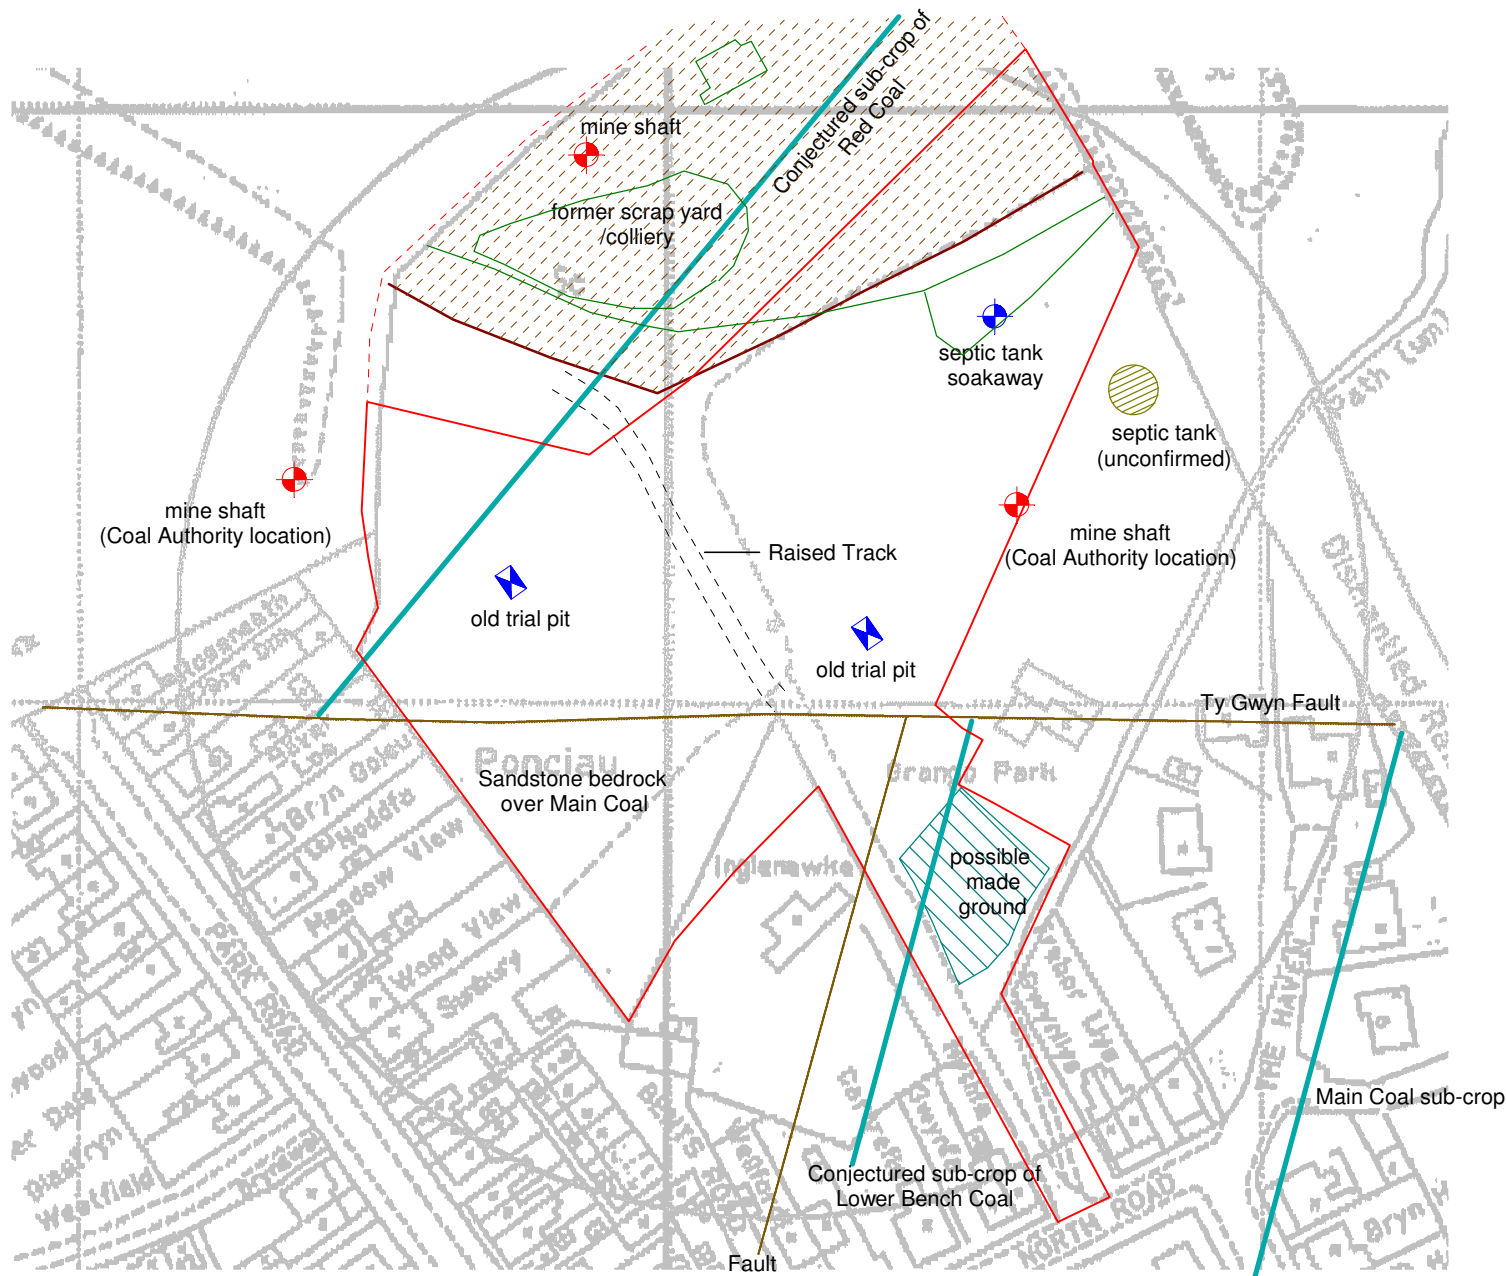

- site boundary
- old colliery features
- approximate extent of colliery spoil

Reproduced with the permission of
the Ordnance Survey © Crown Copyright
Licence No. 100005799



Station House
Station Road, Ruabon
Wrexham, LL14 6DL
Tel: 01978 822367
Fax: 01978 824718

www.smithgrant.co.uk
email: info@smithgrant.co.uk

Project:
North Road, Ponciau

Drawing:
Site Layout

Drawn: GD	Checked: AFS
Date: 14.10.08	Scale: 1:1,250
Job No: R1255	Drg No: 08