


0 25 50
Metres

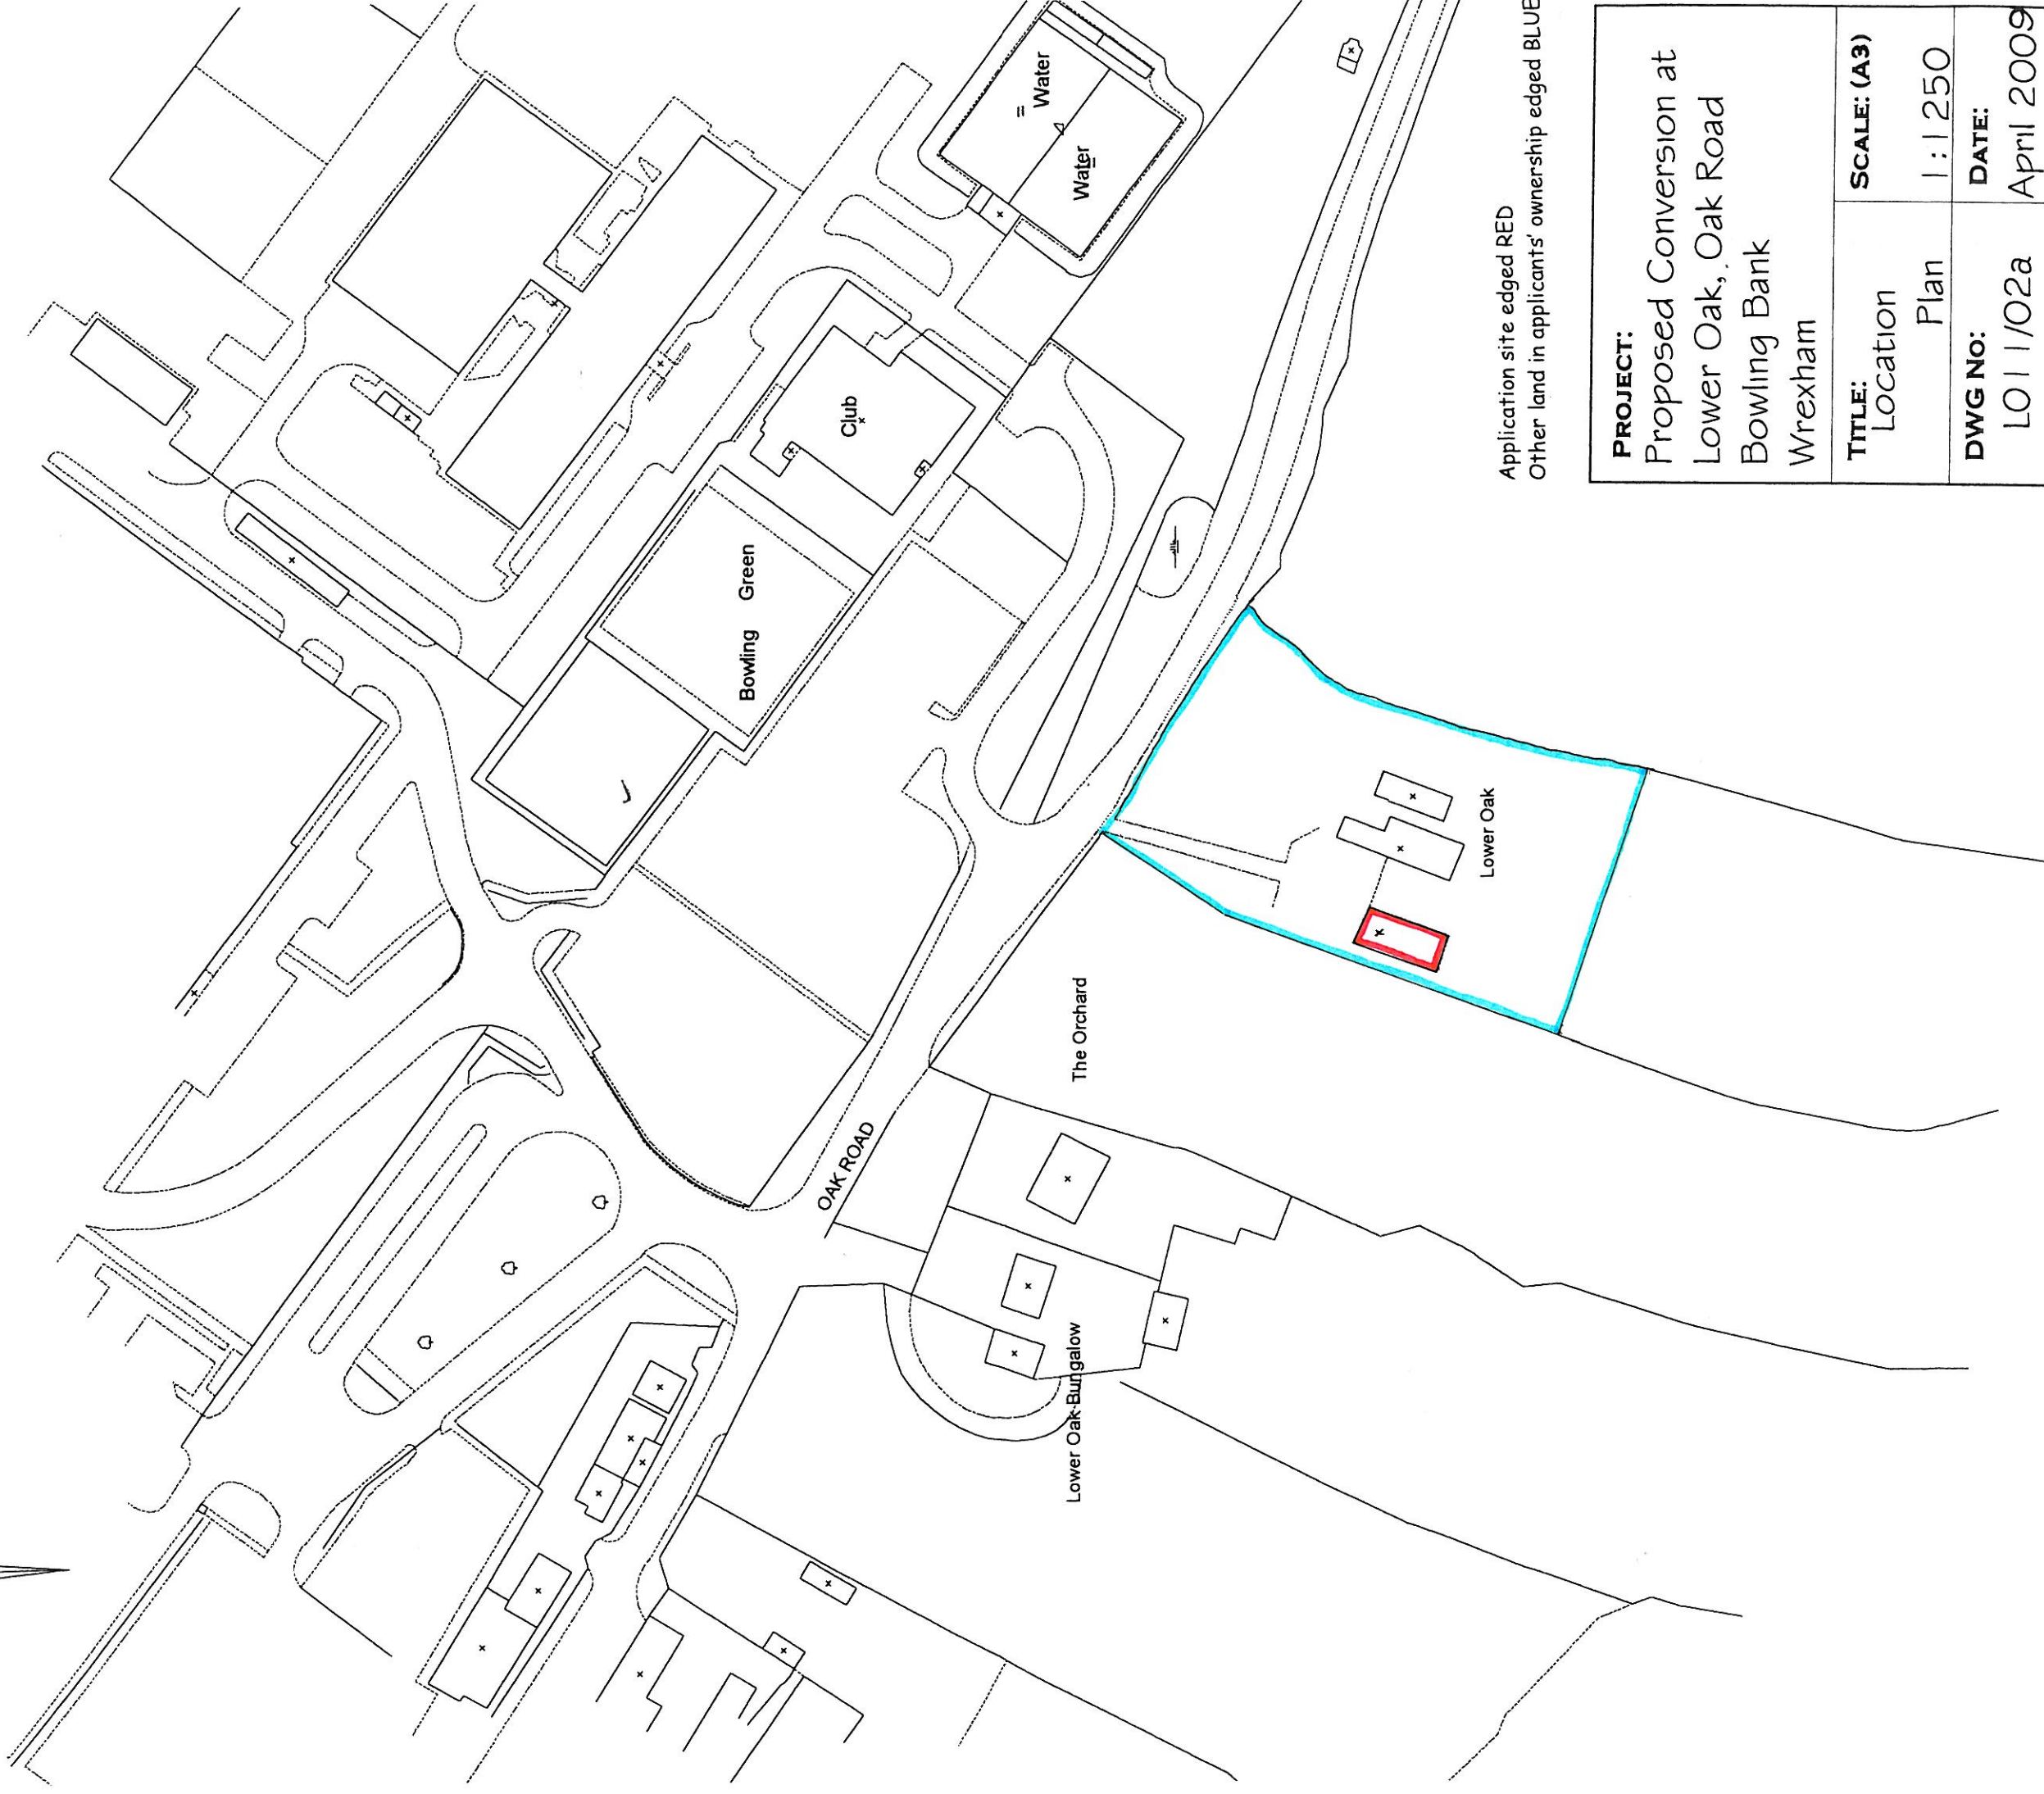

Application site edged RED
Other land in applicants' ownership edged BLUE

PROJECT: Proposed Conversion at Lower Oak, Oak Road Bowling Bank Wrexham		
TITLE: Location Plan	SCALE: (A3) 1:1250	DATE: April 2009
DWG No: LO11/02a	BLUEPRINT PLANNING & BUILDING DESIGN LTD PO BOX 2186, WREXHAM TEL NO 01978 356 500	