


DO NOT SCALE FROM DRAWING

NOTES:-

1. ALL MEASUREMENTS ARE IN METRES UNLESS INDICATED OTHERWISE.
2. DRAINAGE TO BE CONSTRUCTED IN ACCORDANCE WITH SEWERS FOR ADOPTION 6TH EDITION.
3. FOR CONSTRUCTION DETAILS REFER STANDARD DETAILS DRAWINGS.
4. FOR PIPE AND MANHOLE DETAILS REFER TO SCHEDULES DRAWINGS
5. ALL BEDDING TO CLASS S TYPE


SWS NET-2 BRANCH - 1

SCALE: H 1:500,V 1:100. DATUM: 145.000

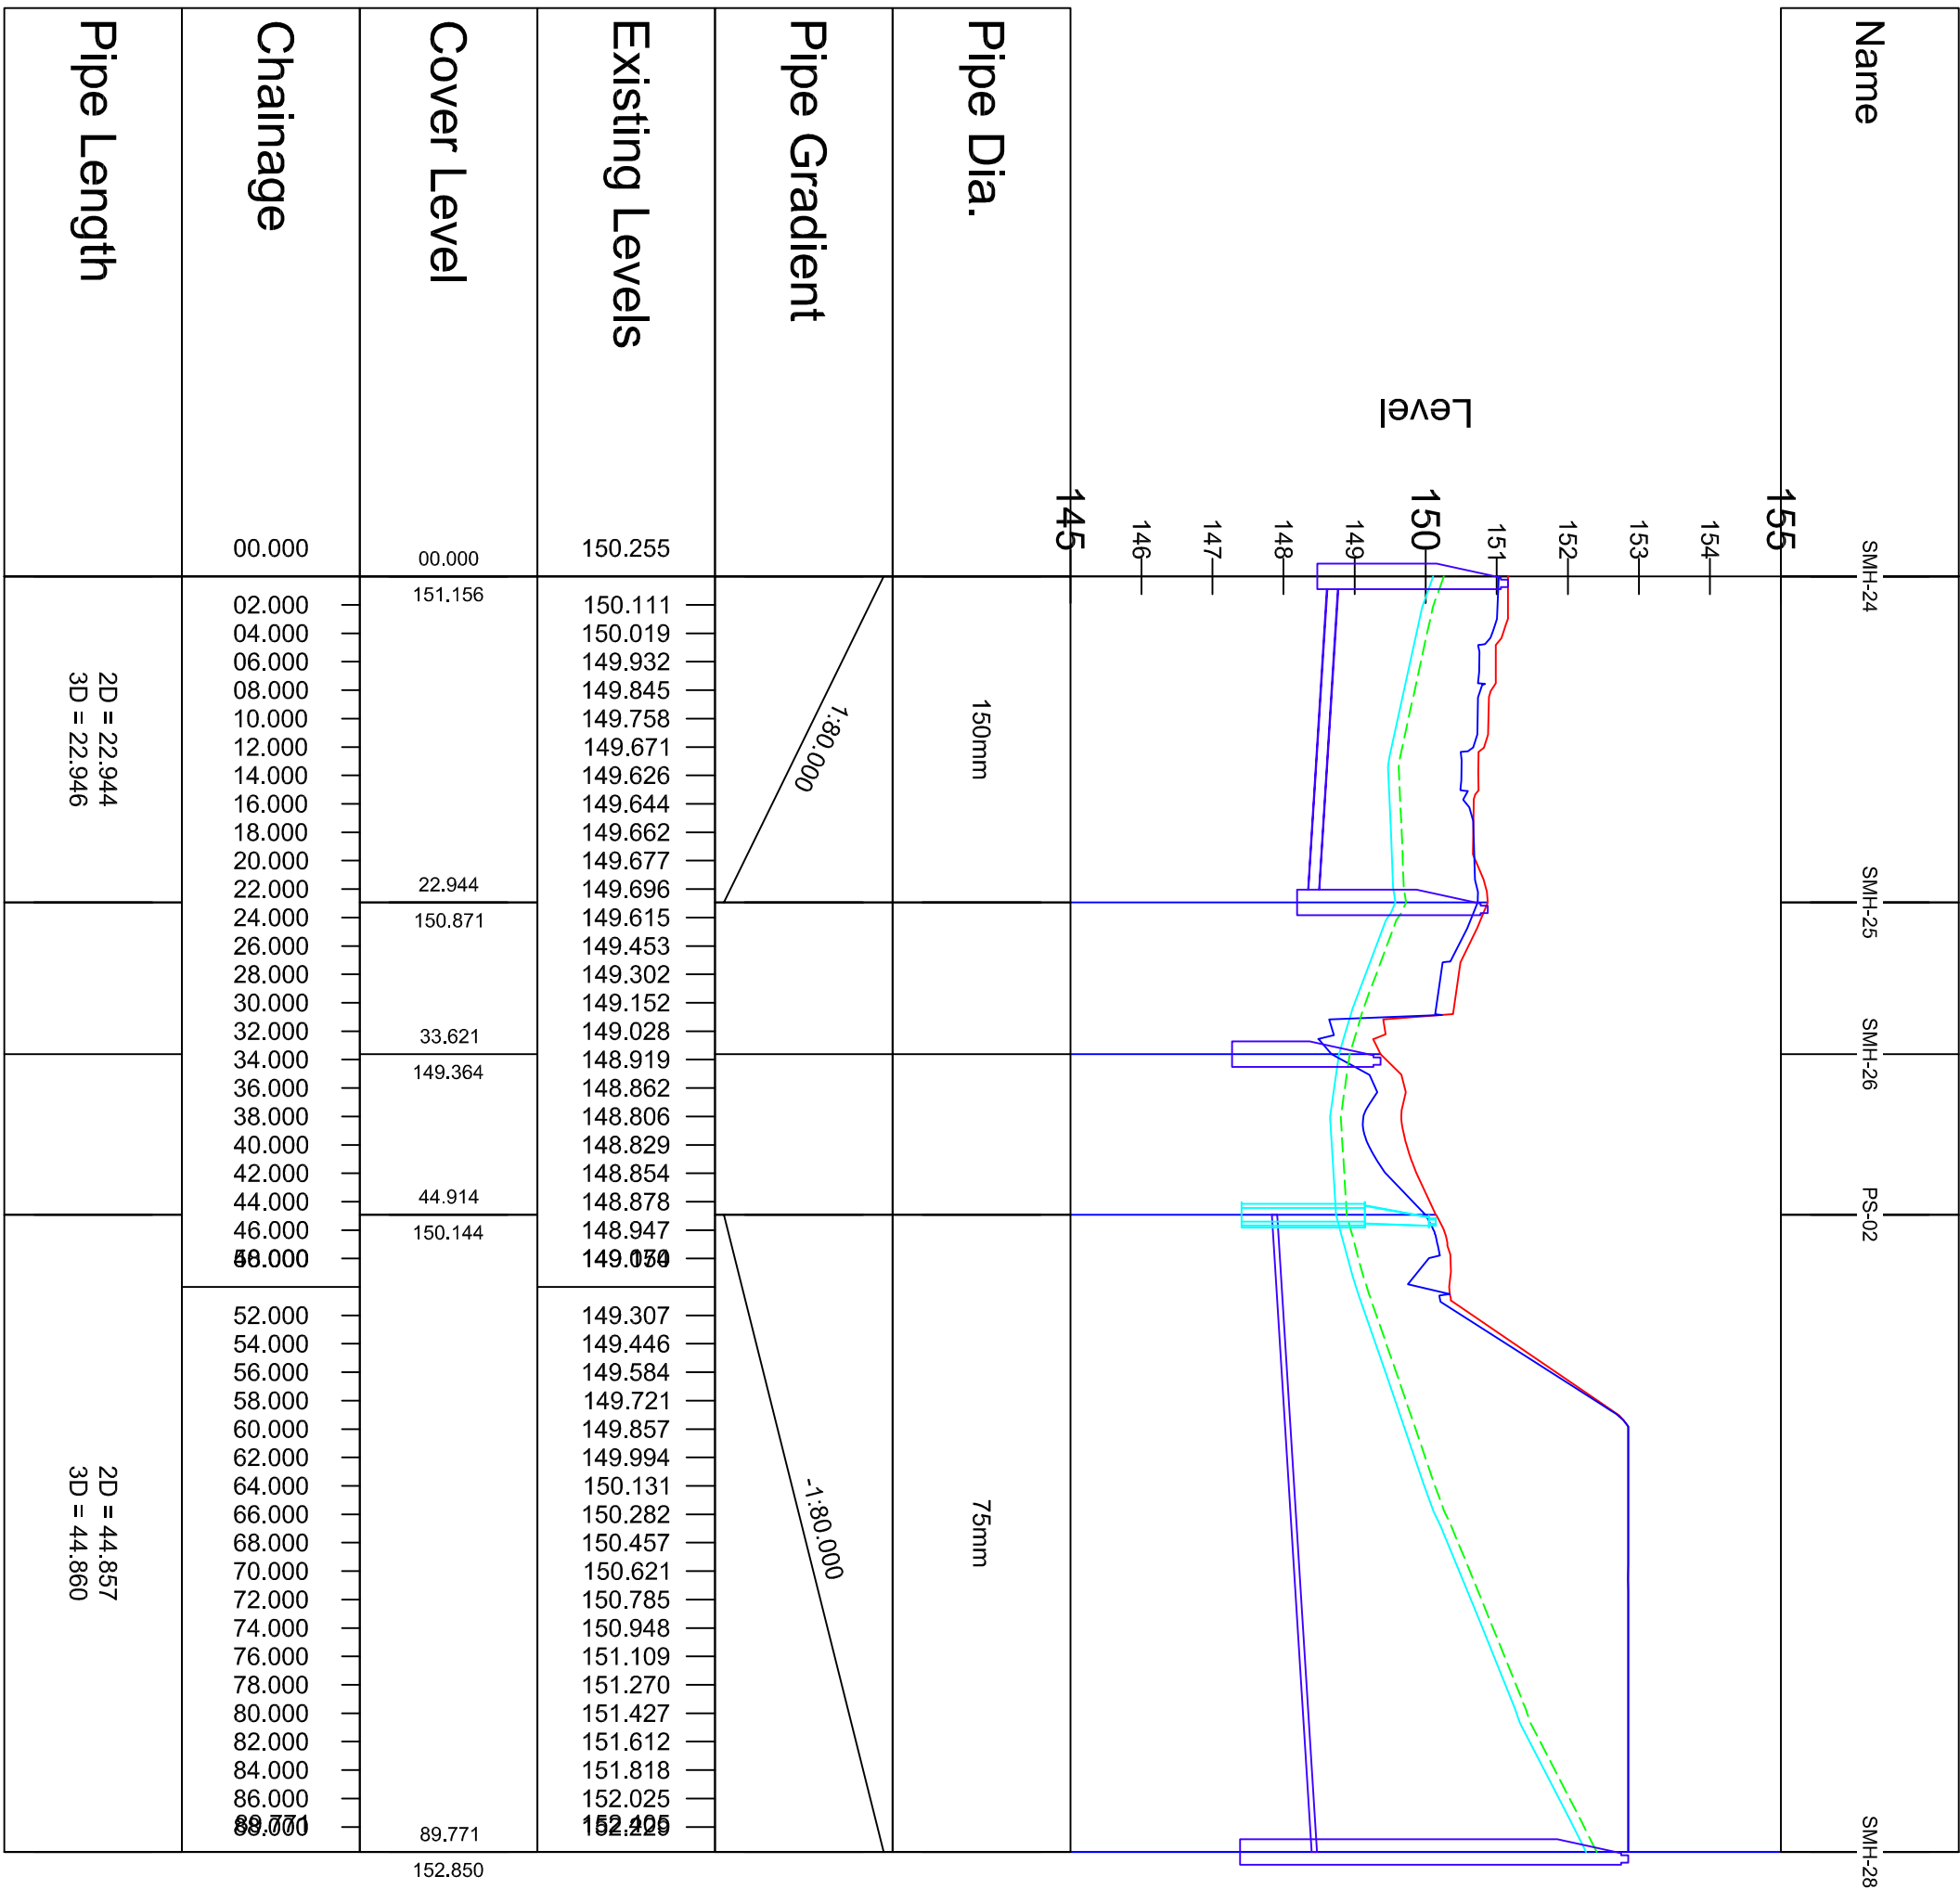


SWS NET-2 BRANCH-2

SCALE: H 1:500,V 1:100. DATUM: 145.000

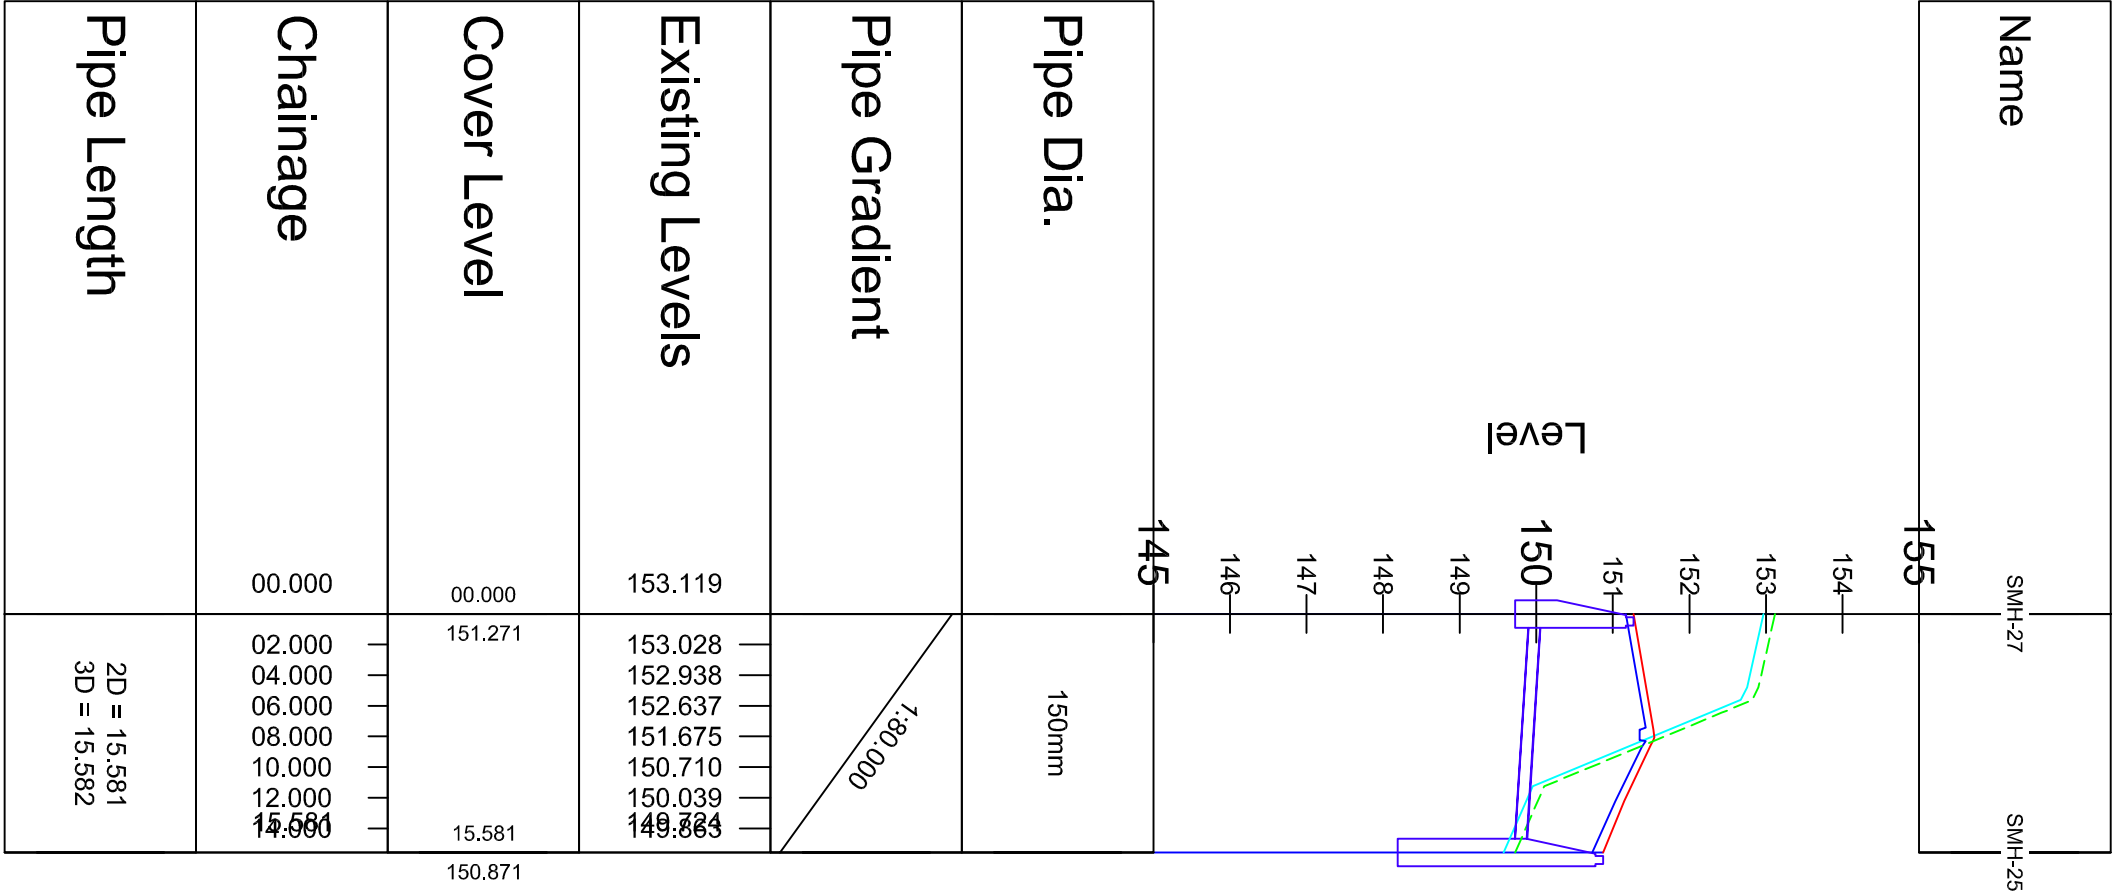

SWS NET-2 BRANCH-3

SCALE: H 1:500,V 1:100. DATUM: 145.000

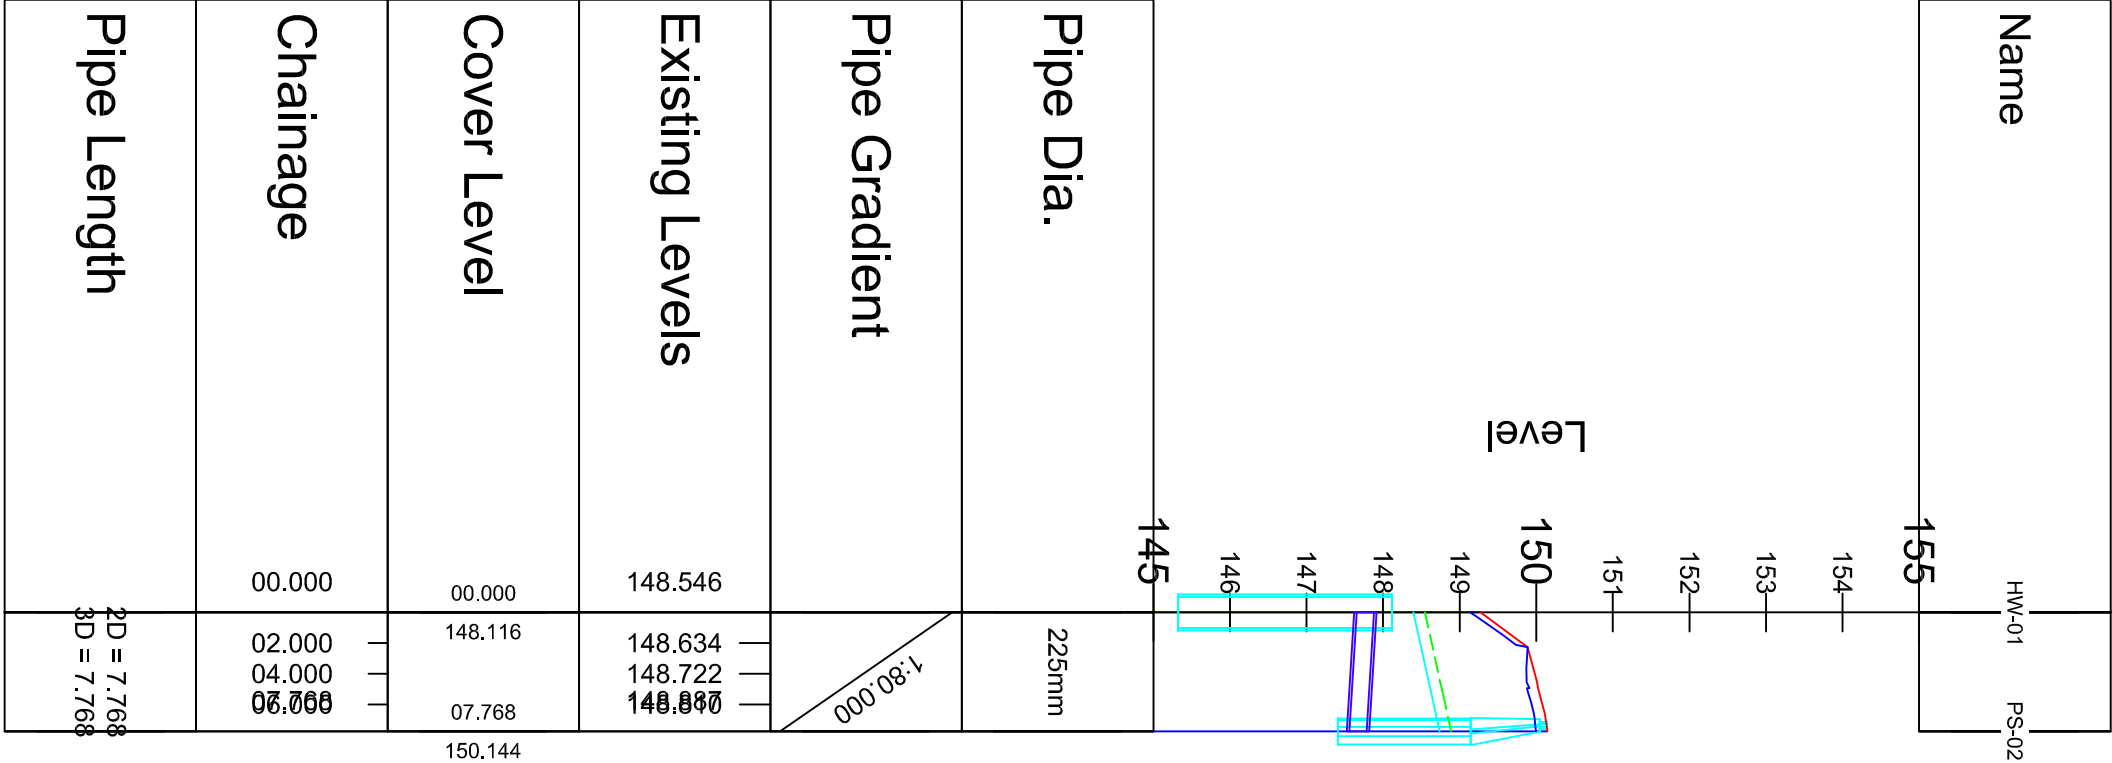

REDES

INFRASTRUCTURE DESIGN

Issued By:-

APPROVAL

Ranmoie Engineering Design Services Ltd.
4, Bridge Business Centre, Unit 2,
Ash Road South, Wrexham, LL13 9UG
Tel: 01978 667 333 Fax: 0870 762 50 57
Email: admin@redes.co.uk
Web: www.redes.co.uk

Drawn: S/J

Project no: PHH_001

Checked: KB

Drawing no: DR_014

Date: 09-03-09

Issue: P1