



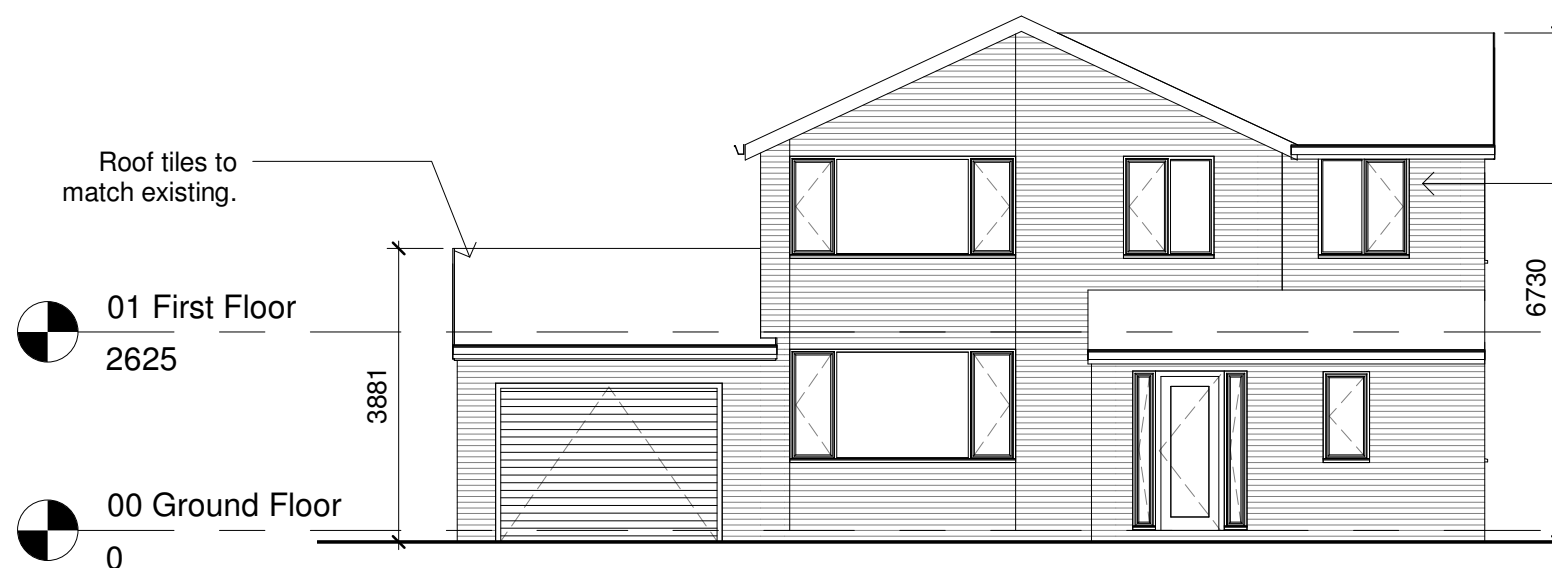


NE Elevation
1 : 100

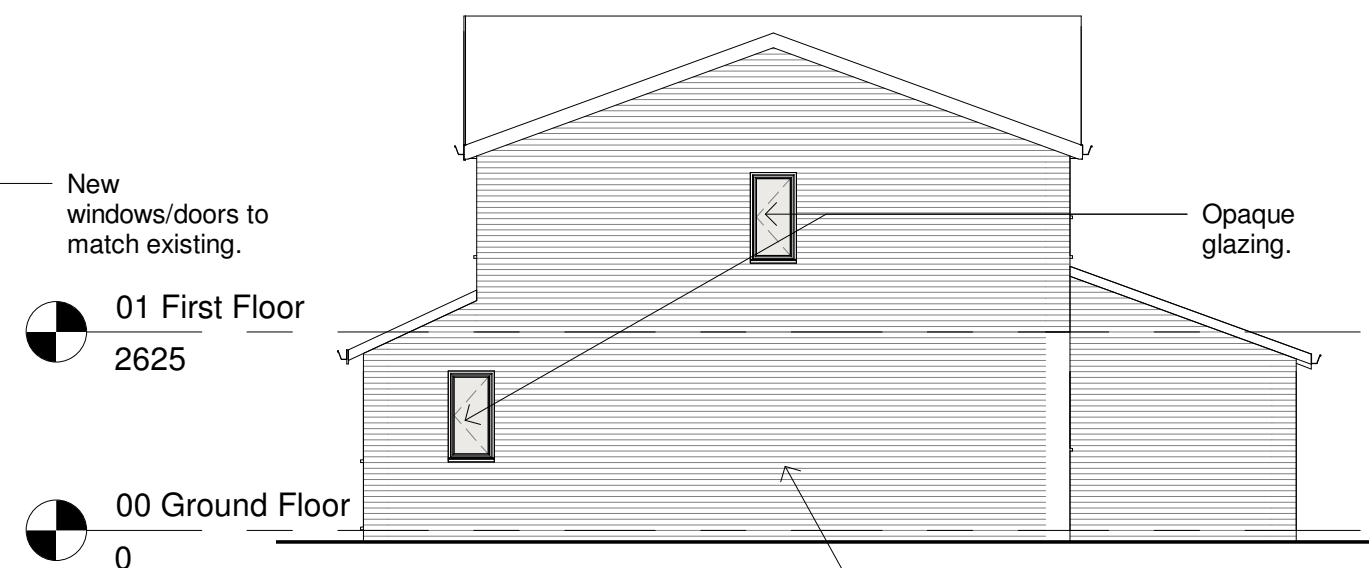

NW Elevation
1 : 100



SW Elevation
1 : 100

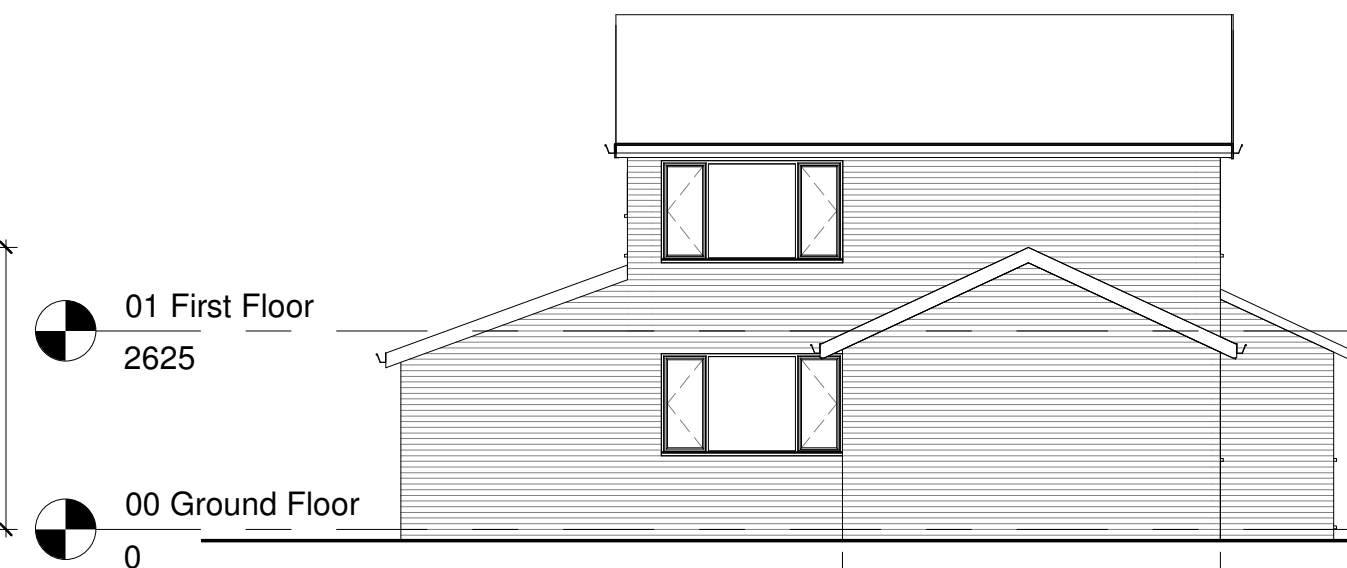

SE Elevation
1 : 100



36 Plas Tirion, Johnstown,
Wrexham LL14 1UR
07543968690
geraint@weareframe.co.uk
www.weareframe.co.uk
facebook.com/frame.architect
instagram.com/we_are_frame

Project: 24 Pont Adam, Ruabon		
Title: Proposed Elevations		
Scale @ A3: 1 : 100	Author: GE	Date: 17.03.21
Project Ref: 21-22	Drawing No: A300	Rev. B