
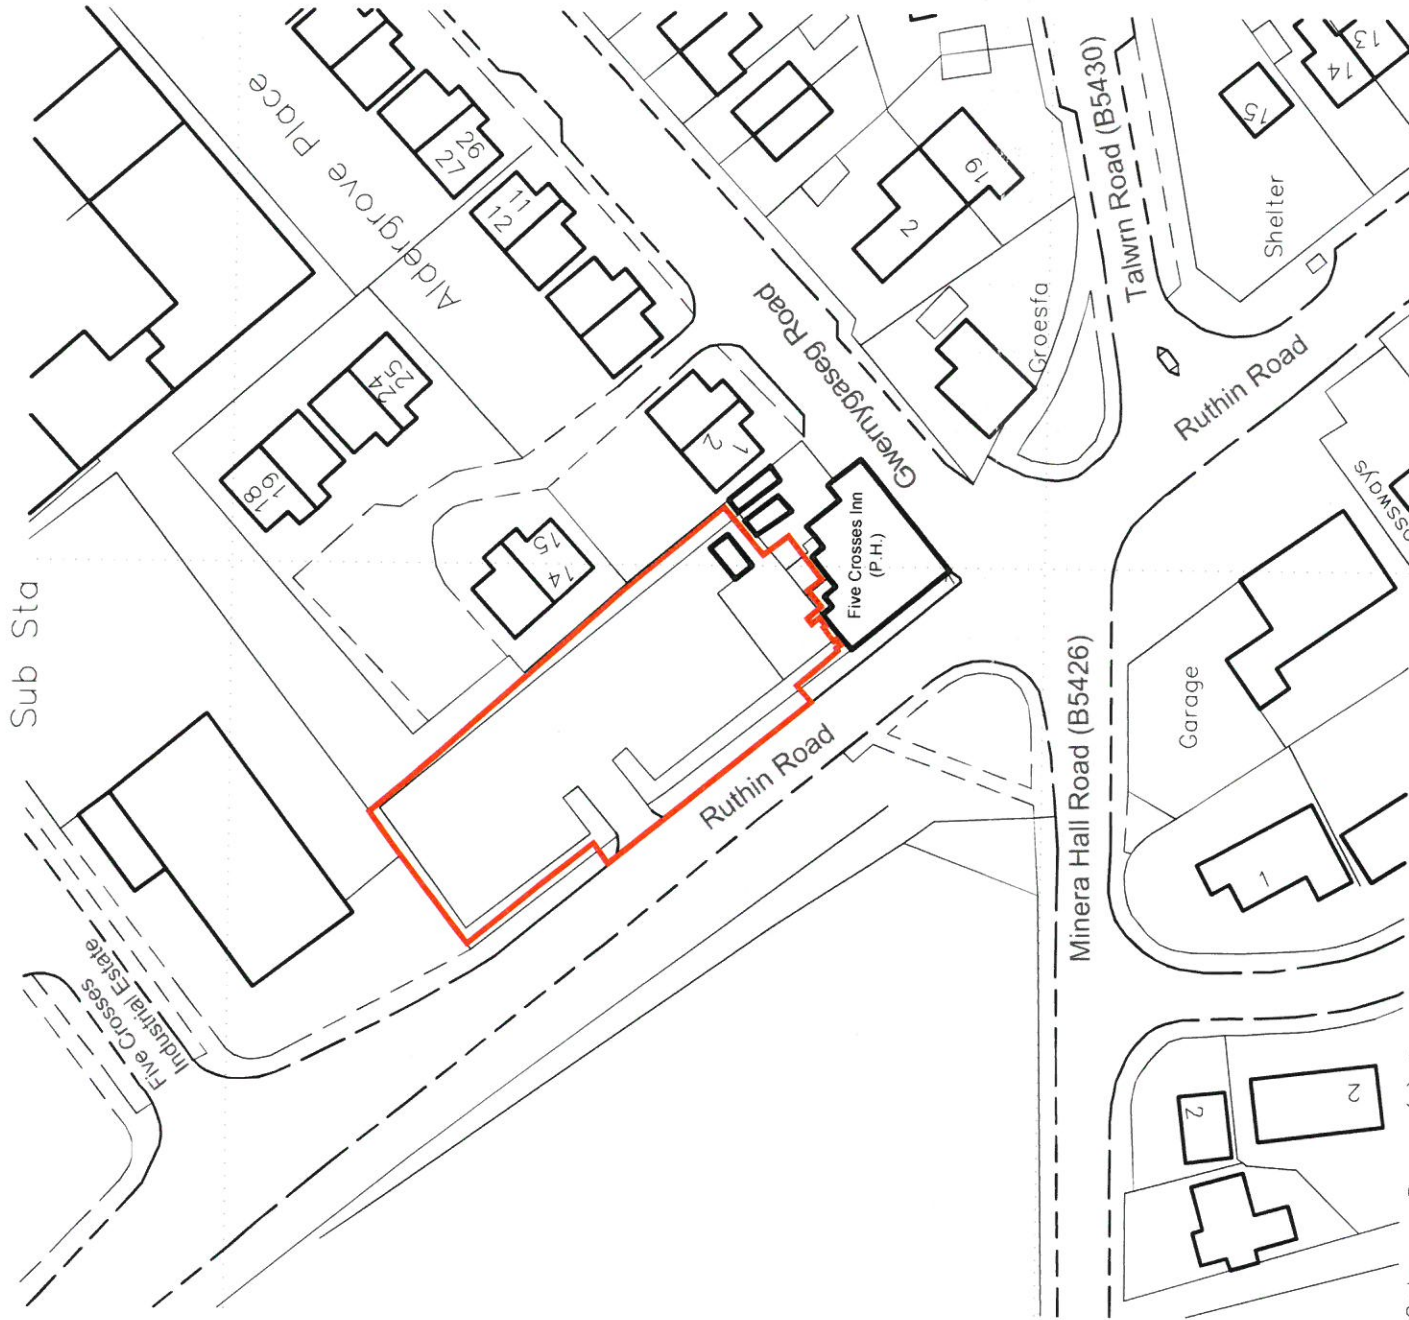


The copyright of this drawing is vested with Corstorphine & Wright Ltd and must not be copied or reproduced without the consent of the company.

All contractors must visit the site and be responsible for checking all setting out dimensions and notifying the architect of any discrepancies prior to any manufacture or construction work.

NOTES:

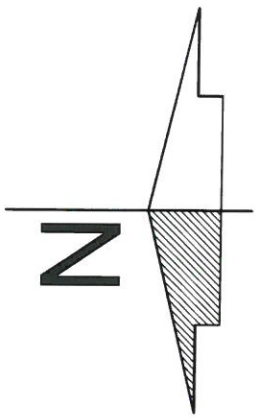

Ordnance Survey (c) Crown Copyright 2014. All rights reserved. Licence number 100022432



REVISION DATE NOTES CHK

FOR PLANNING

Client

NEW RIVER RETAIL LTD

Project

PROPOSED RETAIL STORE
THE FIVE CROSSES INN, RUTHIN ROAD
WREXHAM, LL11 3UT

Drawing Title

S106 LOCATION PLAN

Drawn	Checked	Paper Size	Scale	Date
AGS	PH	A3	1:1250	24.10.16
Project No.	Drawing No.	Revision		
131106	T9-0310	A		

**CORSTORPHINE
+WRIGHT**

Brook Hall ■ Brook Street ■ Warwick ■ CV34 4BL
t 01926 288992 ■ w www.corstorphine-wright.com