




Reproduced by permission of Ordnance Survey on behalf of HMSO. © Crown copyright & database right 2015. All rights reserved. Ordnance Survey Licence number AL 100036678.

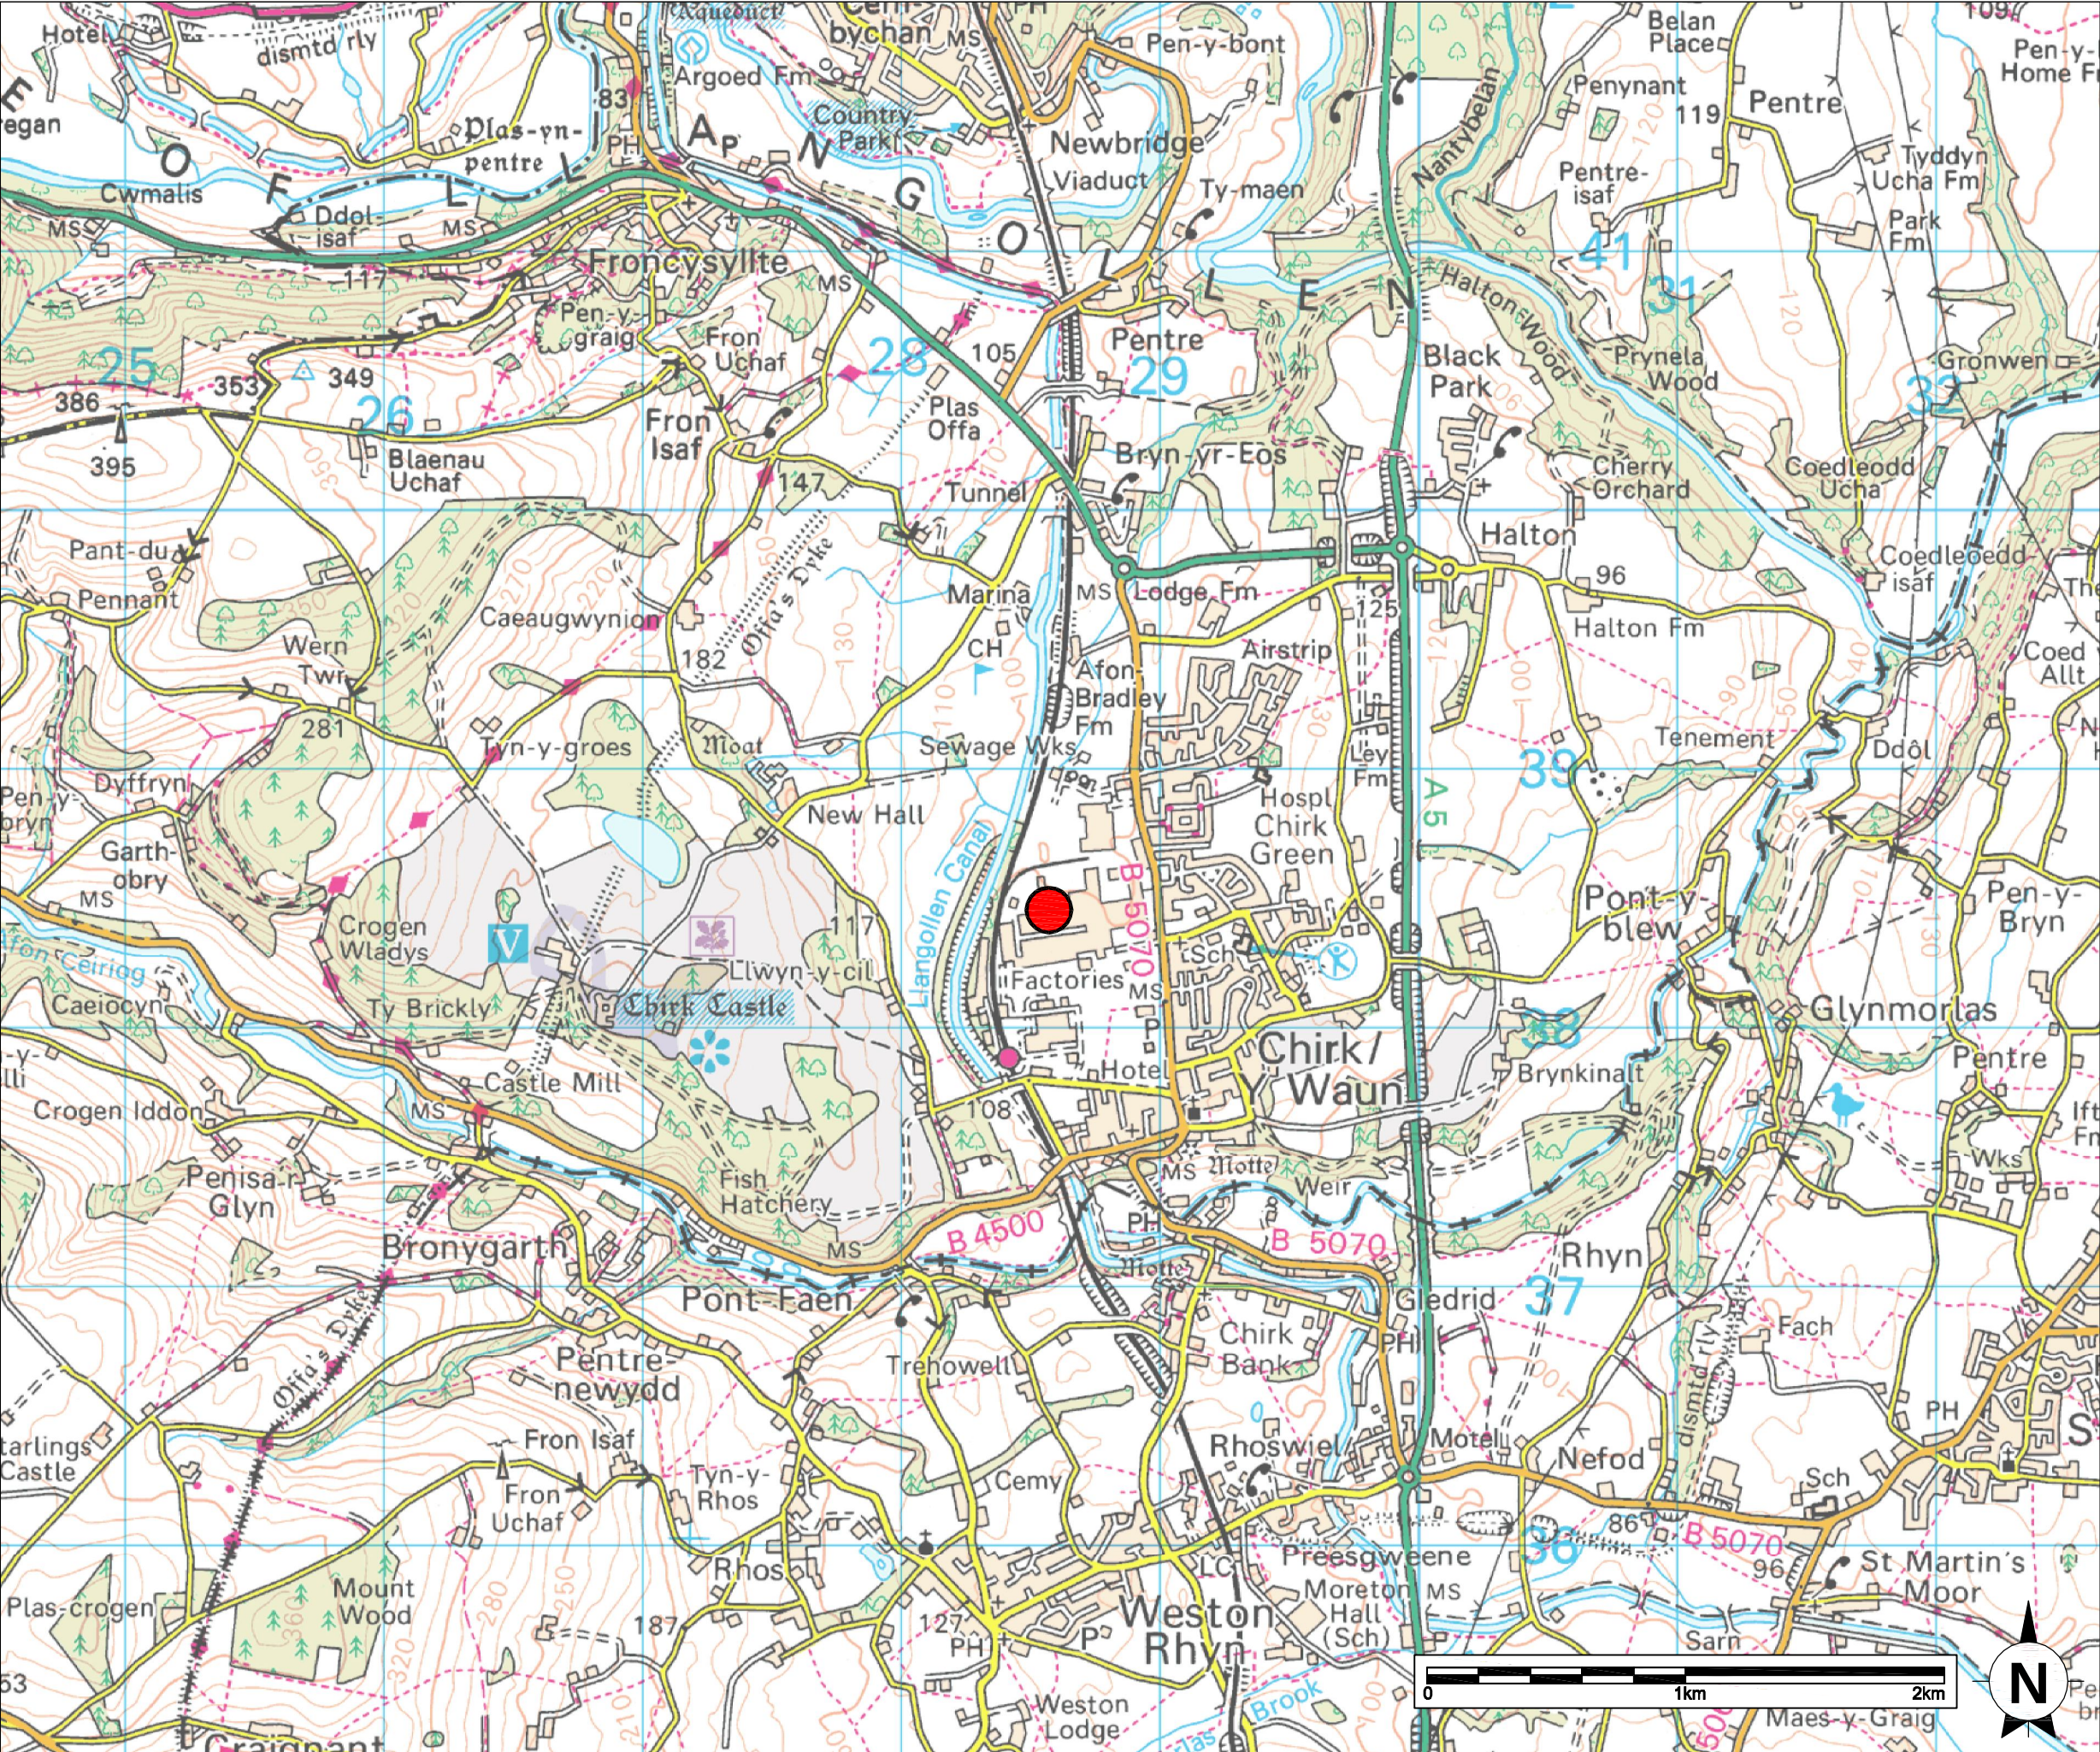

Key:

Site Location

Kronospan MF Building Extension

Figure 1

Site Location Plan

Scale
1:25,000@A3

Date
April 2016