


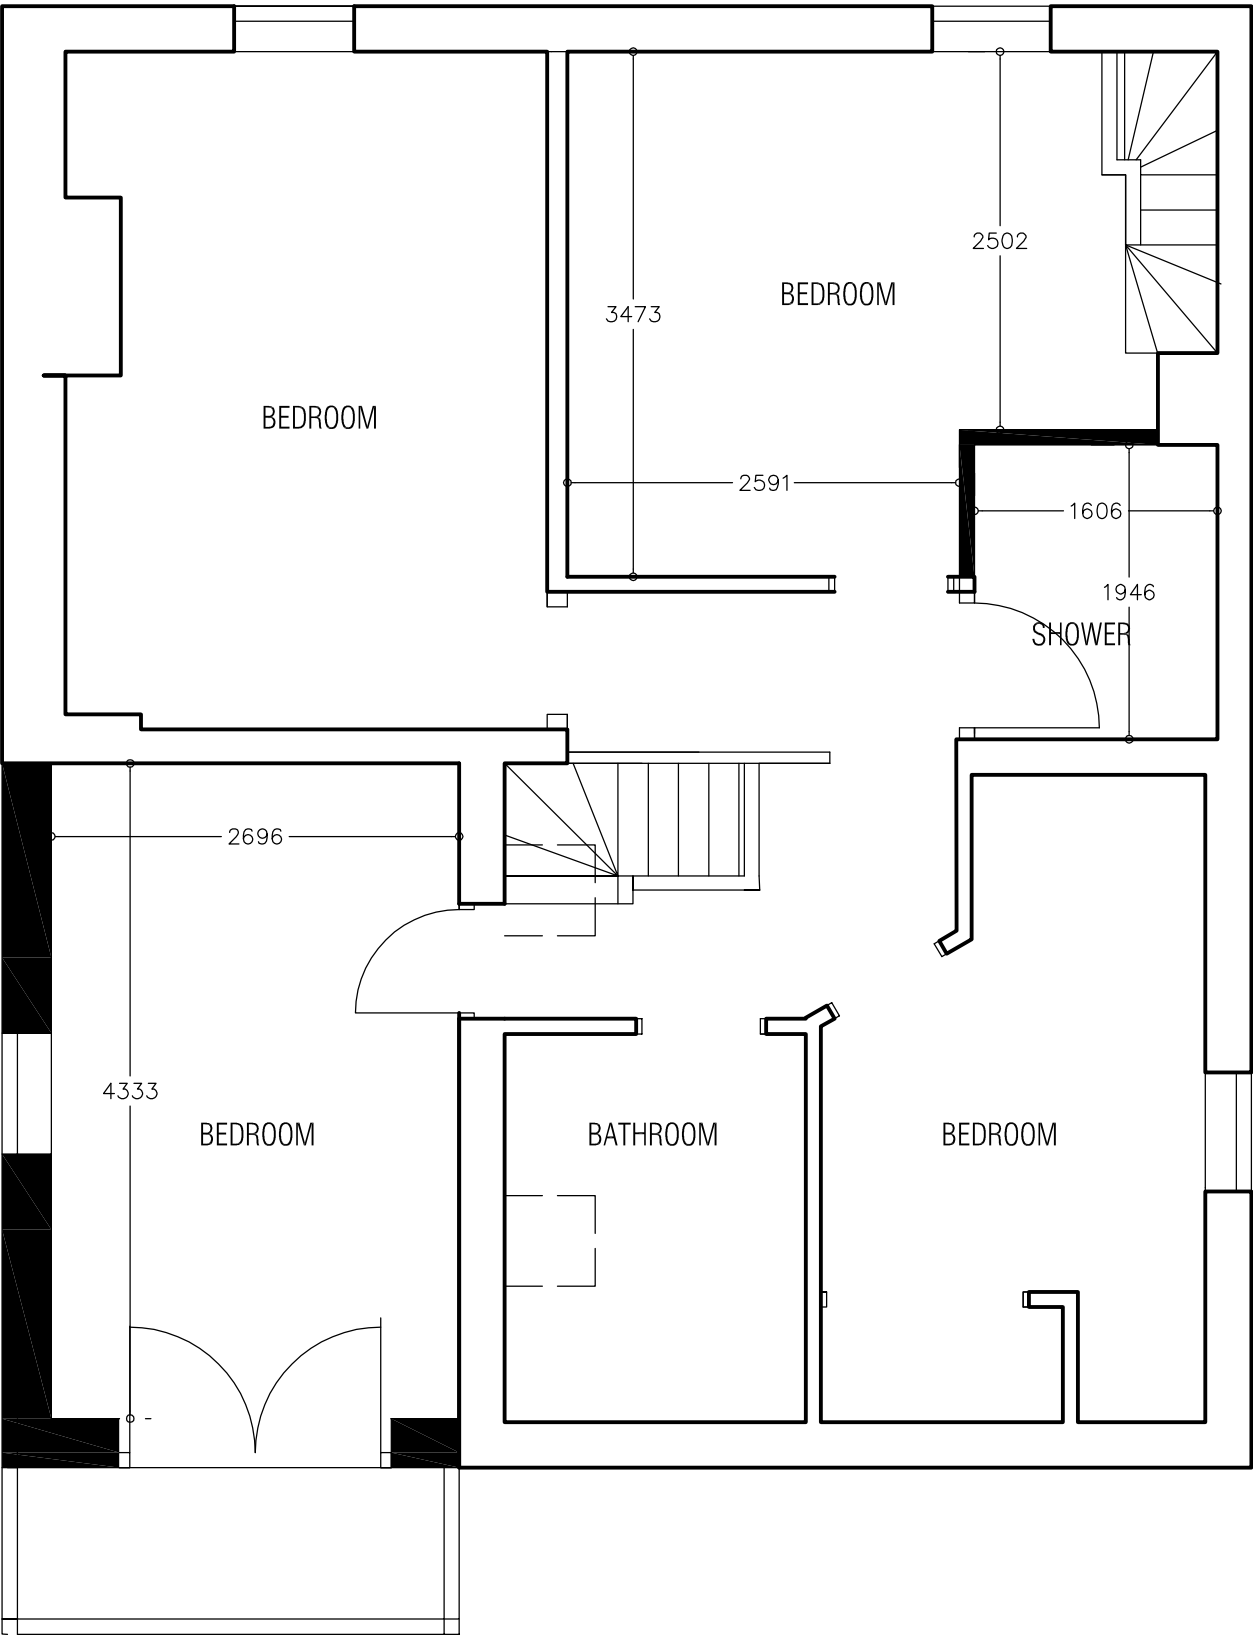

FIRST FLOOR PLAN

© COPYRIGHT. ~~DO NOT SCALE~~ CHECK DIMENSIONS ON SITE. REPORT ANY ERRORS OR OMISSIONS TO ARCHITECT. PLANNING PURPOSE ONLY

Parry Davies Architects.		Chartered Architects.			
PROJECT TITLE	THE LODGE LLANNERCH PANNA PENLEY				DATE
				APRIL 2021	SCALE
				1:50@A3	DRWN
				RSG	CHK
DRWG. TITLE	PROPOSED FIRST FLOOR PLAN				REV
				DRWG. NOS.	
				20.6179/5	
Studio 55:20 North Wales Buisness Park Abergele LL18 7LJ				Tel:01745 585517 E-mail: PDPArchitects@aol.com	