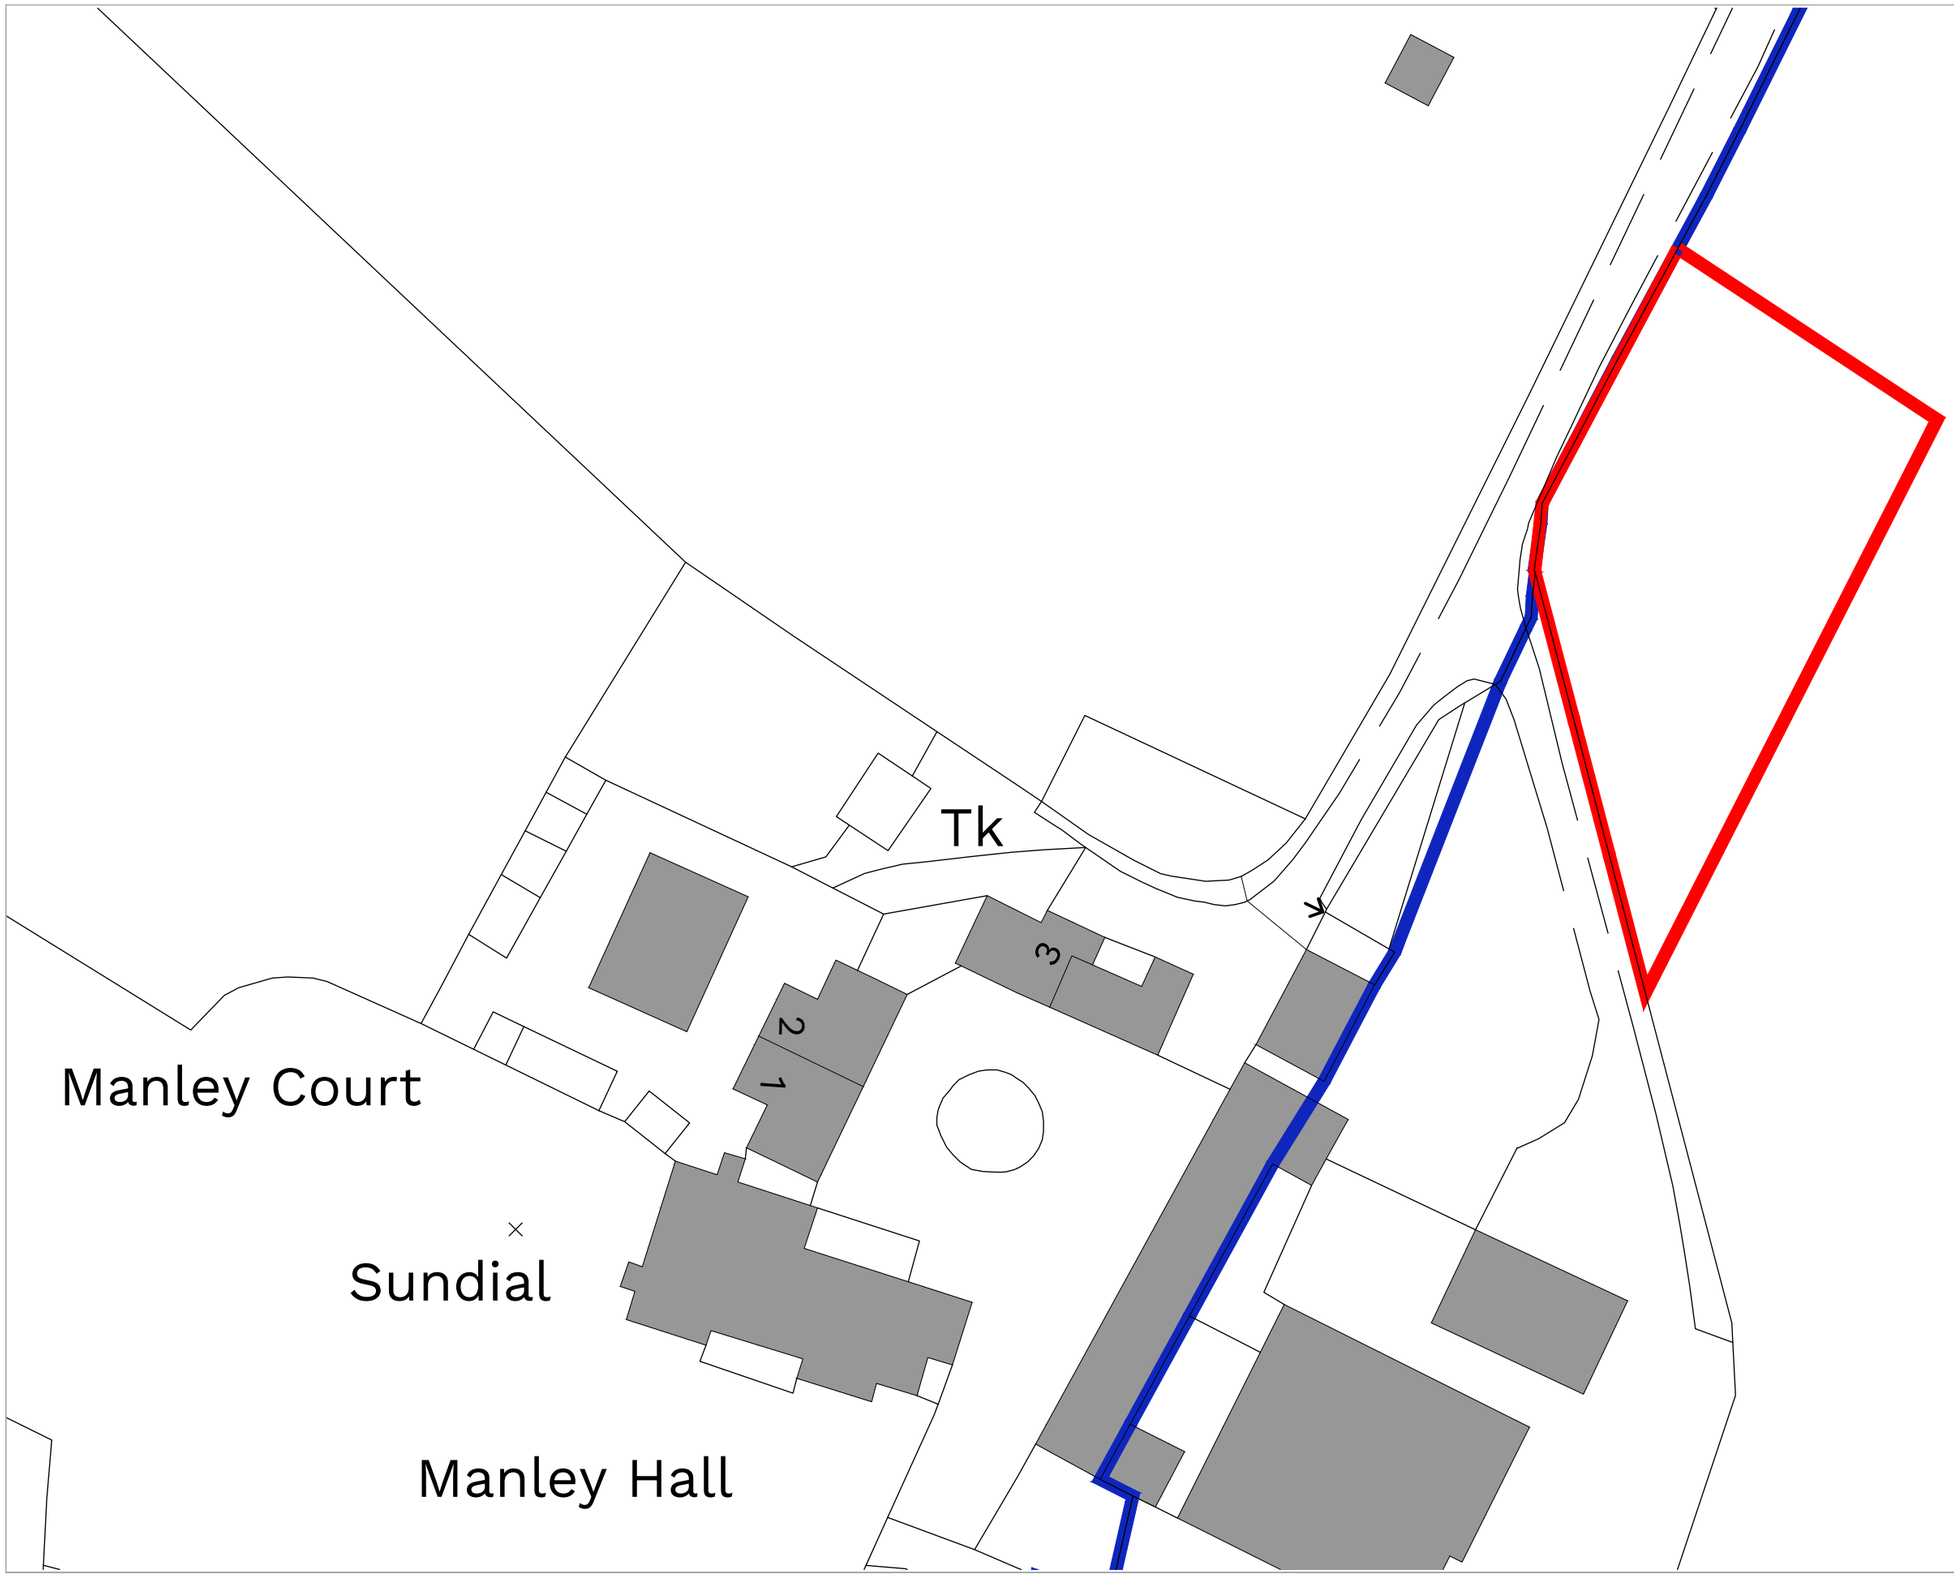


DO NOT SCALE THIS DOCUMENT - USE FIGURED DIMENSIONS ONLY

ALL DIMENSIONS MUST BE CHECKED ON SITE PRIOR TO COMMENCEMENT OF ANY RELATED WORKS.

THIS DOCUMENT IS COPYRIGHT OF THE ORIGINATOR, IT MUST NOT BE ALTERED, REPRODUCED OR DISTRIBUTED WITHOUT PRIOR CONSENT.

THIS DOCUMENT MUST BE READ IN CONJUNCTION WITH ALL SUPPORTING DOCUMENTS PRODUCED BY THE ORIGINATOR AND OTHER PROJECT DISCIPLINES.

OS MAPPING OBTAINED FROM PROMAP LICENCE No. 100022432
REPRODUCED BY BERRYS UNDER OS LICENCE No. 100003668

DISCLAIMER NOTES:

0 5 10 15 20 25

SCALE 1:500 m

N

SCALE BAR & NORTH POINT:

RIBA Chartered Practice

BEECH HOUSE
SHREWSBURY BUSINESS PARK
SHREWSBURY
SHROPSHIRE
SY2 6FG

TEL: 01743 271697
shrewsbury@berrys.uk.com
www.berrys.uk.com

ORIGINATING OFFICE:

REV	DESCRIPTION	DATE	BY	CHKD
A	Add blueline boundary	29.04.24	OH	AH

BERRYS

STATUS:	PRELIMINARY
CLIENT:	Lewis SR
PROJECT:	Agricultural Workers Dwelling Land Adj Manley Hall Erbistock
DRAWING:	Block Plan

SCALE @ A3:	DRAWN BY:	CHKD BY:	DATE:
1:500	AW	AH	25.04.24

DRAWING No: SA49563 -BRY-ST - PL- A - 02 _ A

REVISION: