



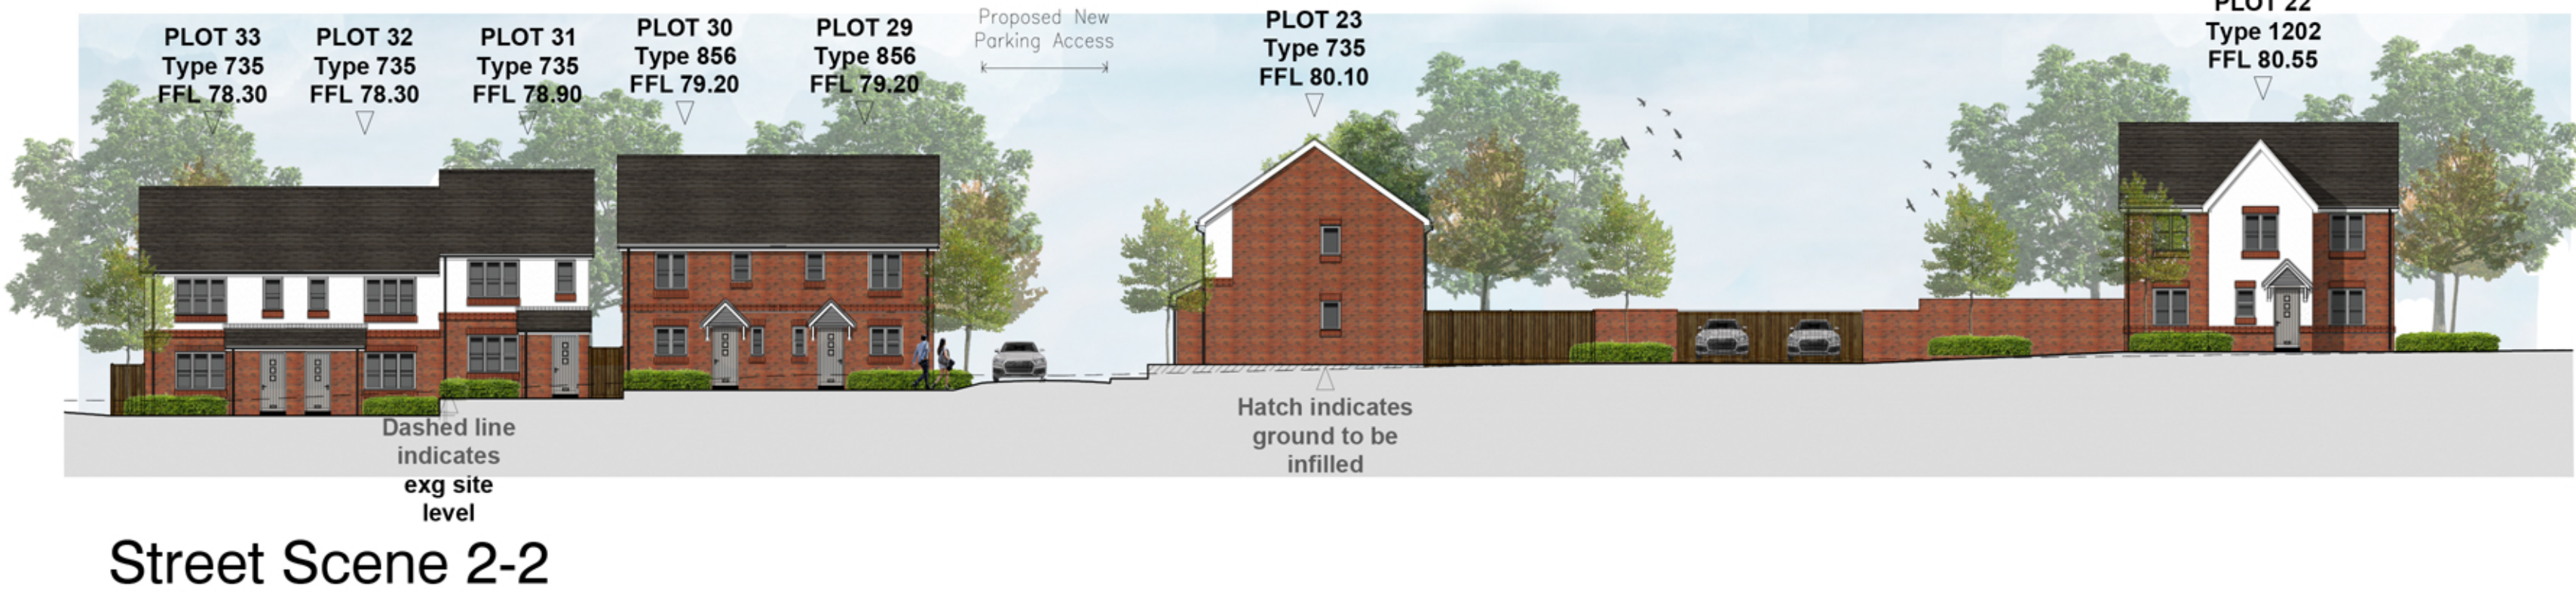

IMPORTANT NOTE:
ALL DIMENSIONS AND LEVELS SHOWN ON THIS DRAWING ARE TO BE CHECKED BY THE CONTRACTOR MANUFACTURER PRIOR TO THE COMMENCEMENT OF ANY WORKS ON SITE OR THE MANUFACTURE OF ANY SITE COMPONENTS.
THIS DRAWING IS NOT TO BE SCALED.
DIMENSIONS ARE INDICATED IN MILLIMETRES UNLESS CLEARLY STATED OTHERWISE.
COPYRIGHT OF THIS DRAWING BELONGS SOLELY TO BALDWIN DESIGN CONSULTANCY LTD.

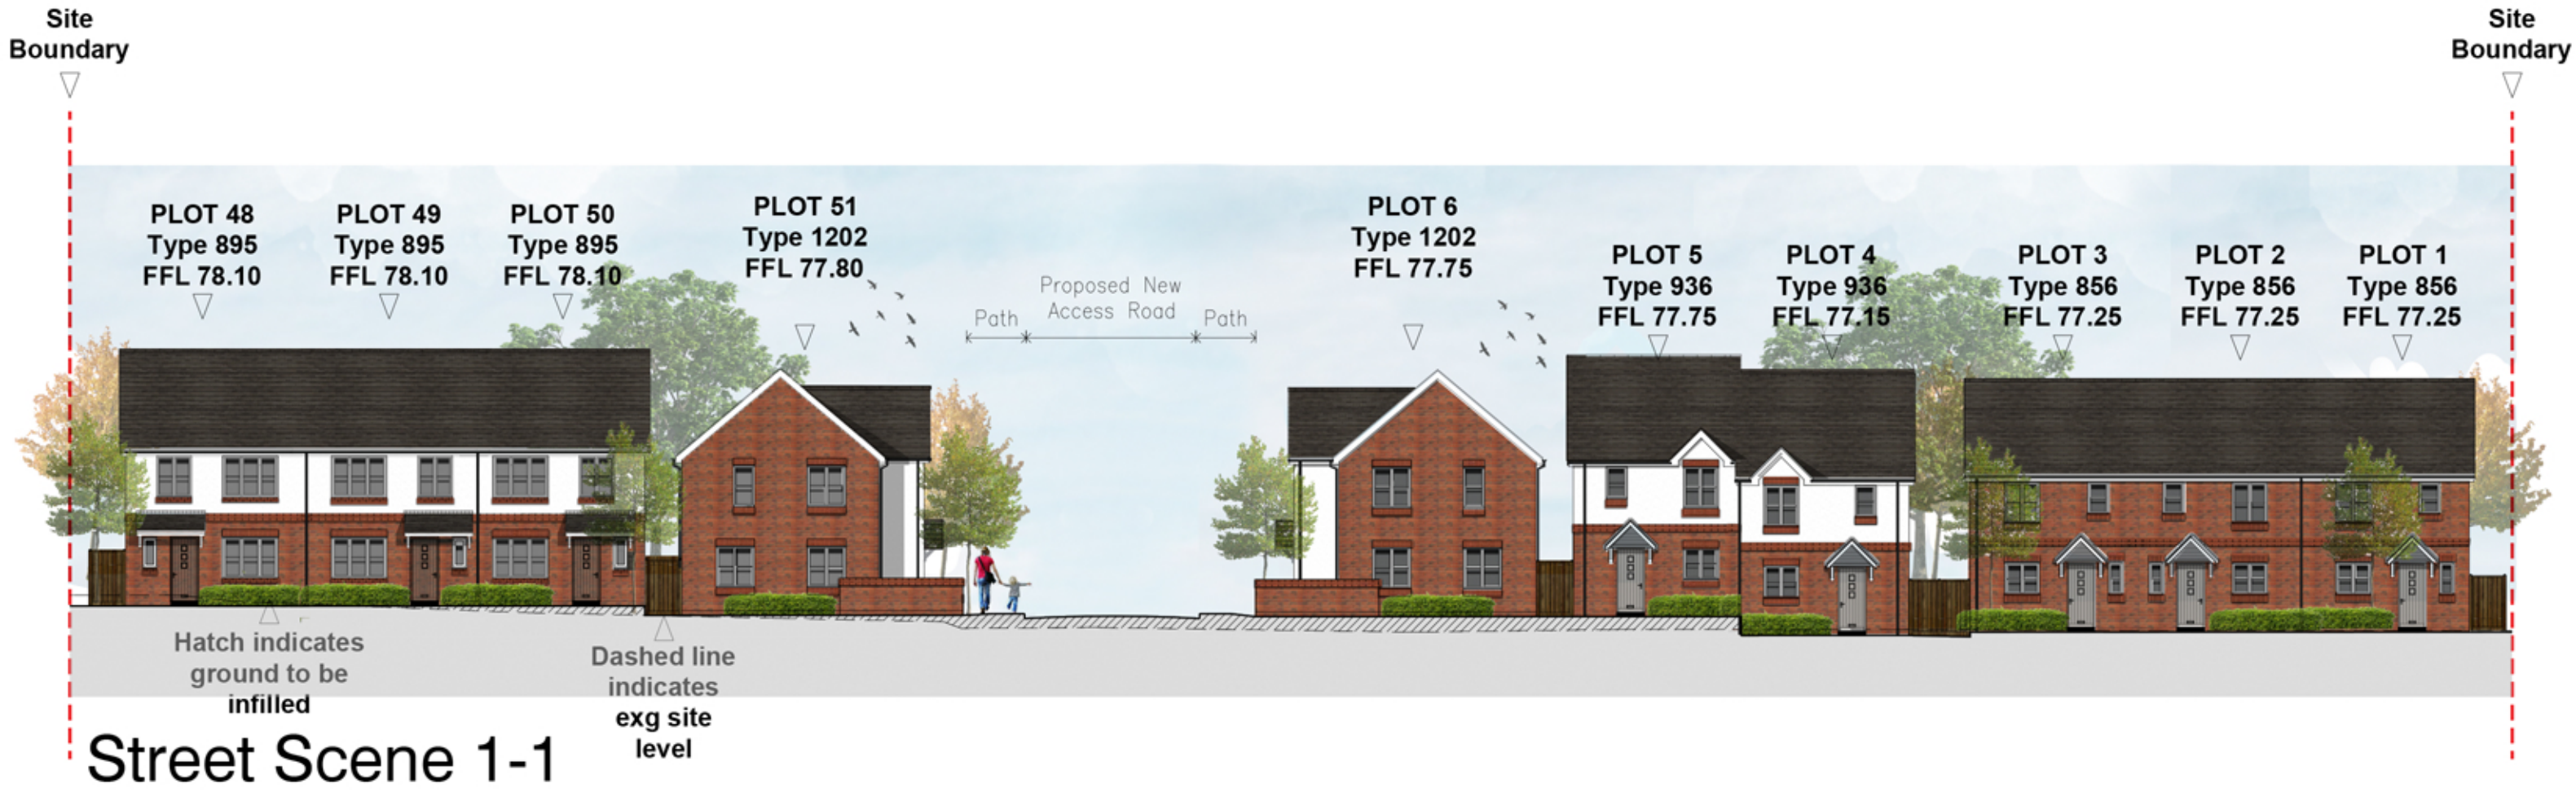

Locator



Revision:	By:	Date:

Client: **Watkin Jones GROUP**

Project Title: **Residential Development**

Address: **Royal British Legion, Watts Dyke, Llay, Wrexham**

Drawing Title: **Proposed Street Scenes**

Drawing No:	WJ/RBL/PSS/03
Dwn:	AW
Ckd:	ST
Date:	21/06/2021
Scale:	1:200
Paper Size:	A1
Rev:	

Baldwin Design
4 Marina Walk, Pennington Wharf, Plunk Lane, Leigh, Warrington, Cheshire, WA4 4EZ
Tel: 01925 747515
e-mail: enquiries@baldwindesign.net
www.baldwindesign.net

