
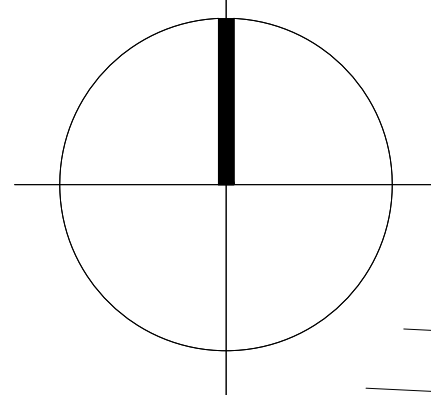



Revisions			
Rev	Description	Date	Initial
A	Plan updated to reflect the latest planning layout Rev F. Wienerberger Sandhurst Yellow multi revised to Forterra Belgavia Gault Blend	26.05.21	YC
B	Plan updated to reflect the latest planning layout Rev G.	14.06.21	AD

DRAWING KEY


Facing Brick

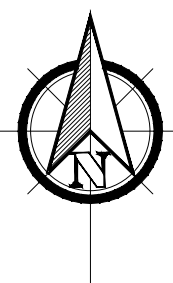


Roof Tiles

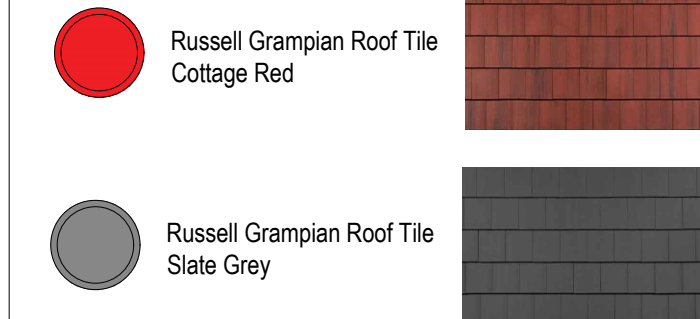


Door Styles

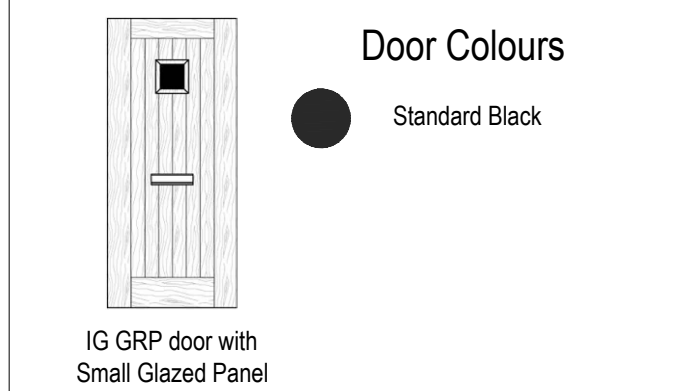

Features

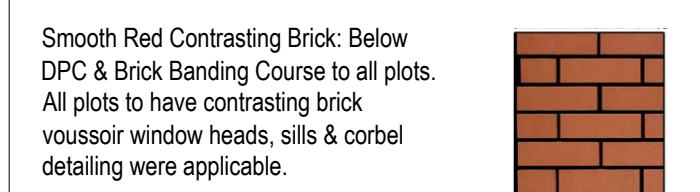

Render Feature

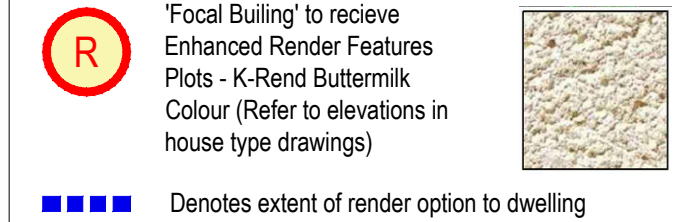

Notes (relevant to all plots)

Windows: White Upvc

Drainage: Black Upvc Rainwater goods
Black Upvc Fascias
Black Upvc Barge Boards.

Garage Doors To Match Front Door Colour (as detailed)

Rear/Side Doors White

Meter Boxes: Black & White on Render Plots effecting 15-16, 27, 53, 62 & 70 only.



Taylor Wimpey North West
Washington House, Birchwood Park,
Warrington, Cheshire WA3 6GR
Tel 01524 849 500 Fax 01525 849 501
www.taylorwimpey.com

HERITAGE WAY
BRYMBO, WREXHAM

MATERIALS PLAN

PLANNING
DRAWN: AD
CHECKED BY: AD
DATE: 12/01/2021
SCALE: 1:500 @ A0

DRAWING NUMBER			
SECTION	DRAWING NO	REVISION	DESCRIPTION
BRYMBO	MAT	01	B