


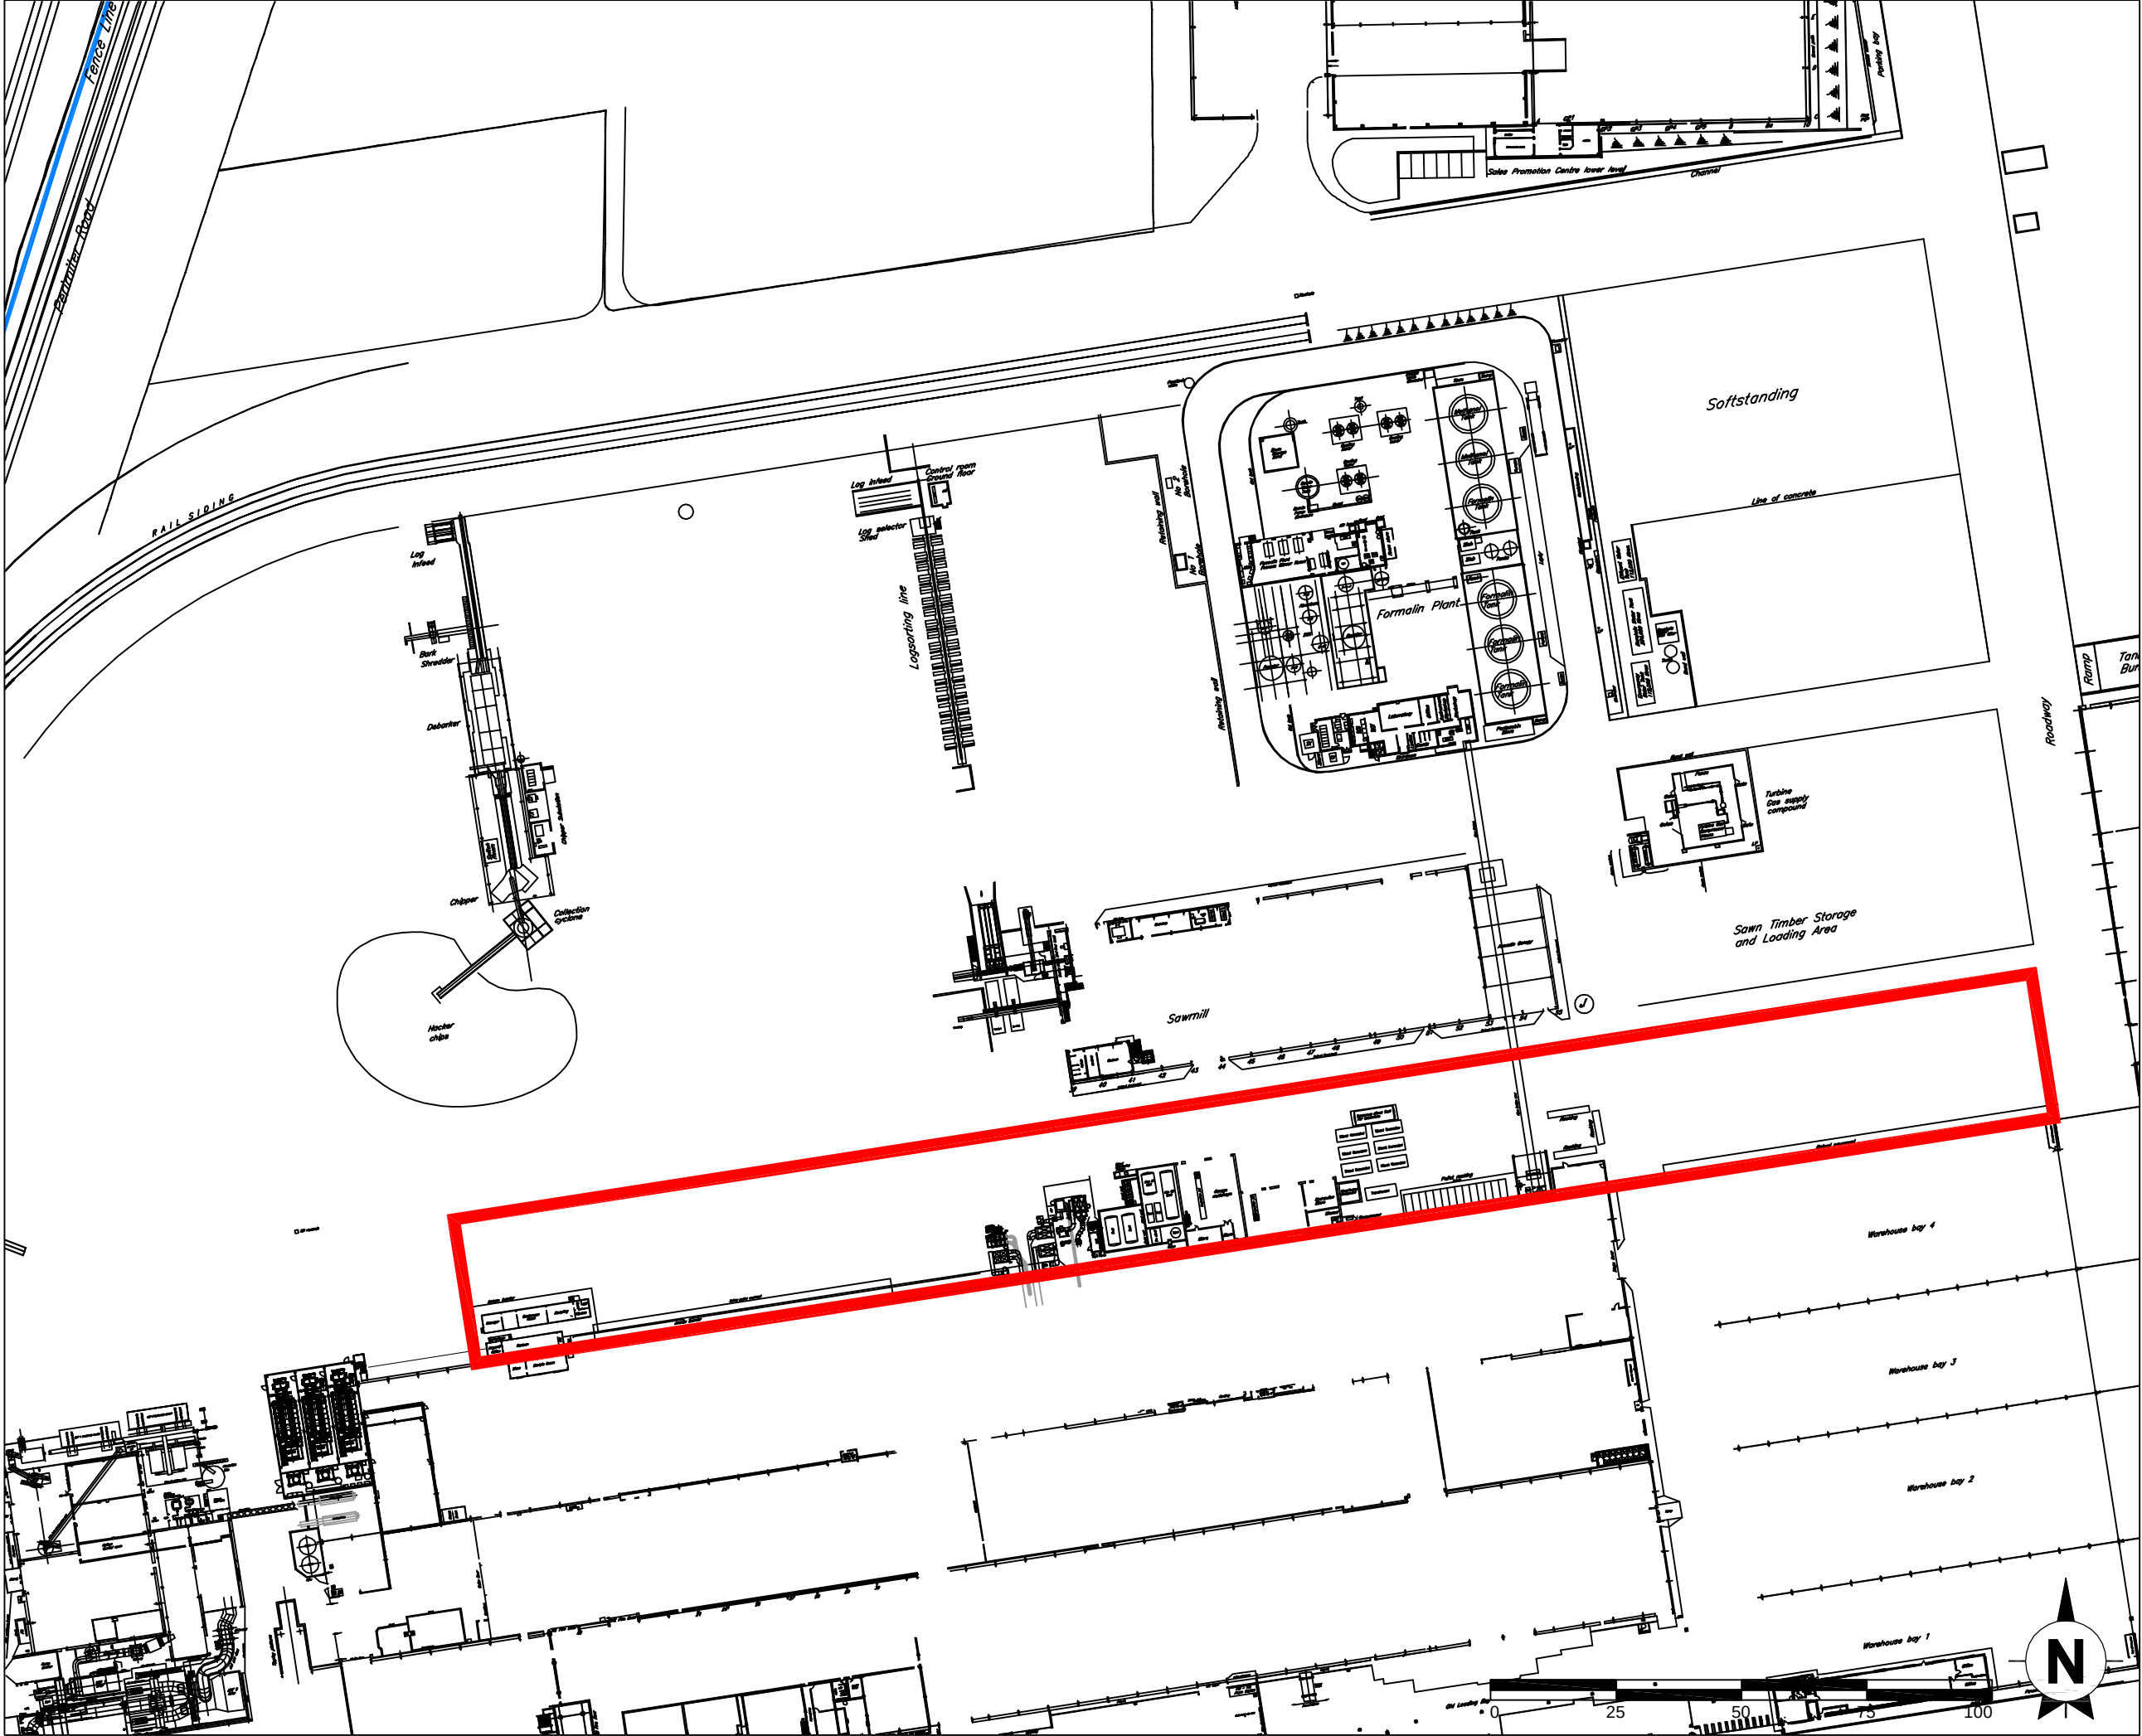

This drawing is the copyright of AXIS P.E.D Limited and may not be loaned, copied or reproduced in any way - or used for any other, quote, tender or construction purposes without written consent of the company to do so

Follow any figured dimensions - do not scale. IF IN DOUBT ASK.

Revision History	Date

Planning Application Boundary

kronospan

Client Office	South Manchester Office	axis
Widewater House Barton Cheshire SK14 6JH	Capella House 19 Mill Lane Wilmslow SK9 5HS	
0844 8700 007 - www.axisped.co.uk		
client: KRONOSPAN LTD		
project: KRONOSPAN MF BUILDING EXTENSION		
drawing title: EXISTING SITE LAYOUT		
date: April 2016	drawn by: SM	checked: MH
drawing number: 1860-01-02	status: For Planning	
scale(s): 1:1250@A3	rev: -	
planning environment design		