



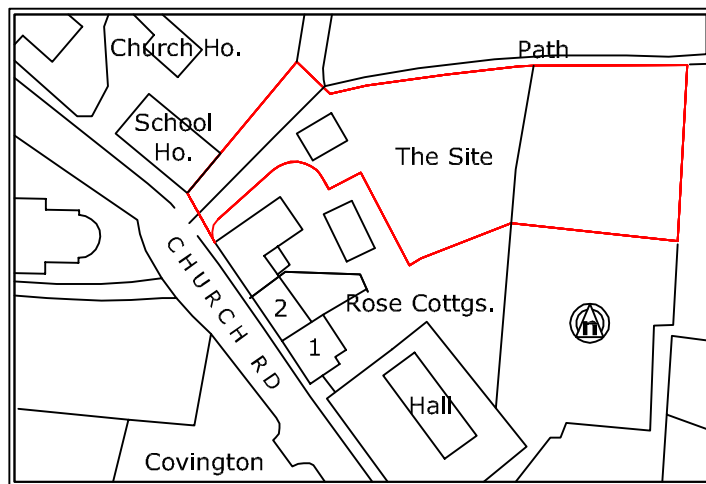

LOCATION PLAN 1:1250

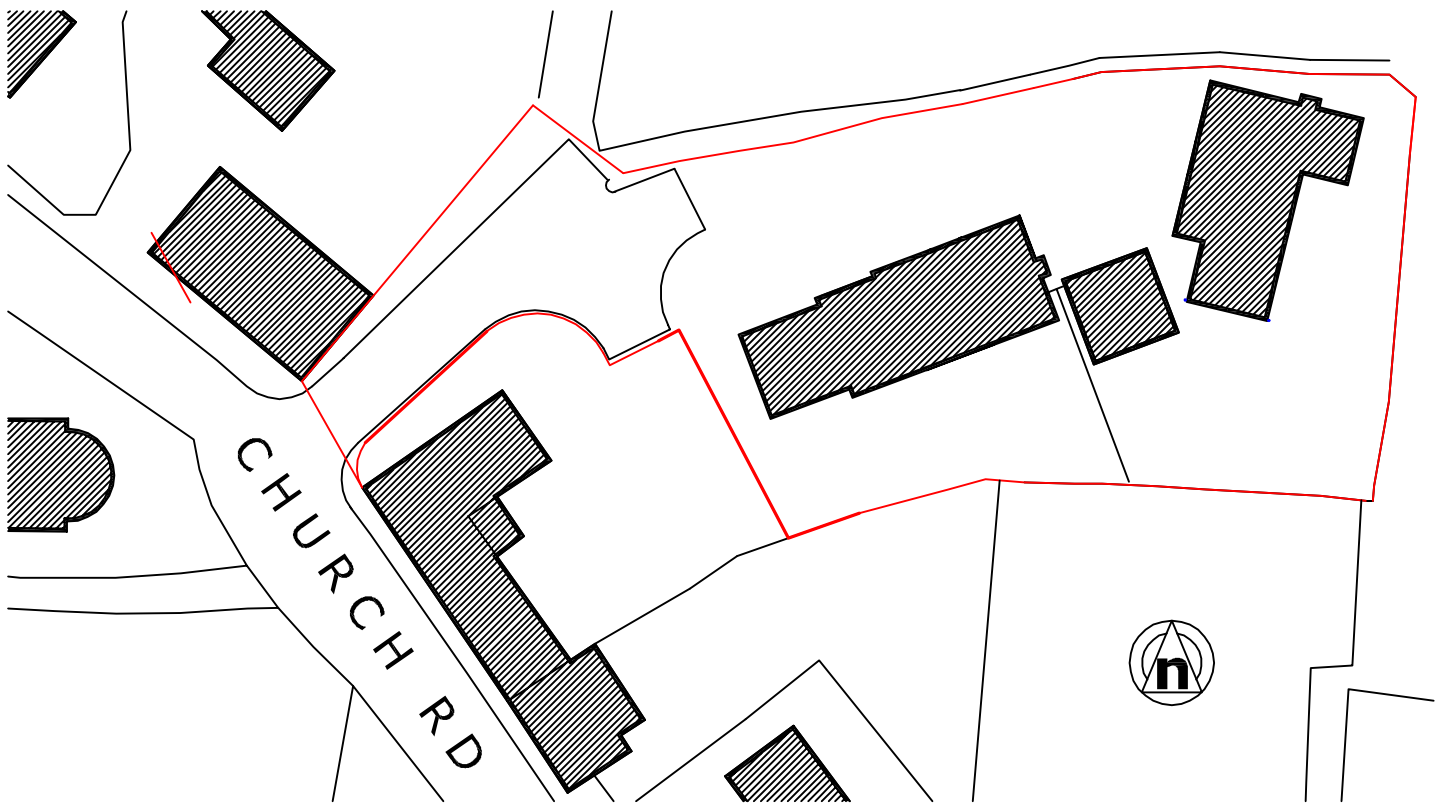

**BLOCK PLAN AS PROPOSED
1:500**

	CLIENT Mr & Mrs McLoughlin		
	PROJECT Land to the Rear of 1 Church View, Worthenbury		
	DRAWING Location Plan & Block Plan		
	DATE 25/11/2020	NUMBER W01	REV F