


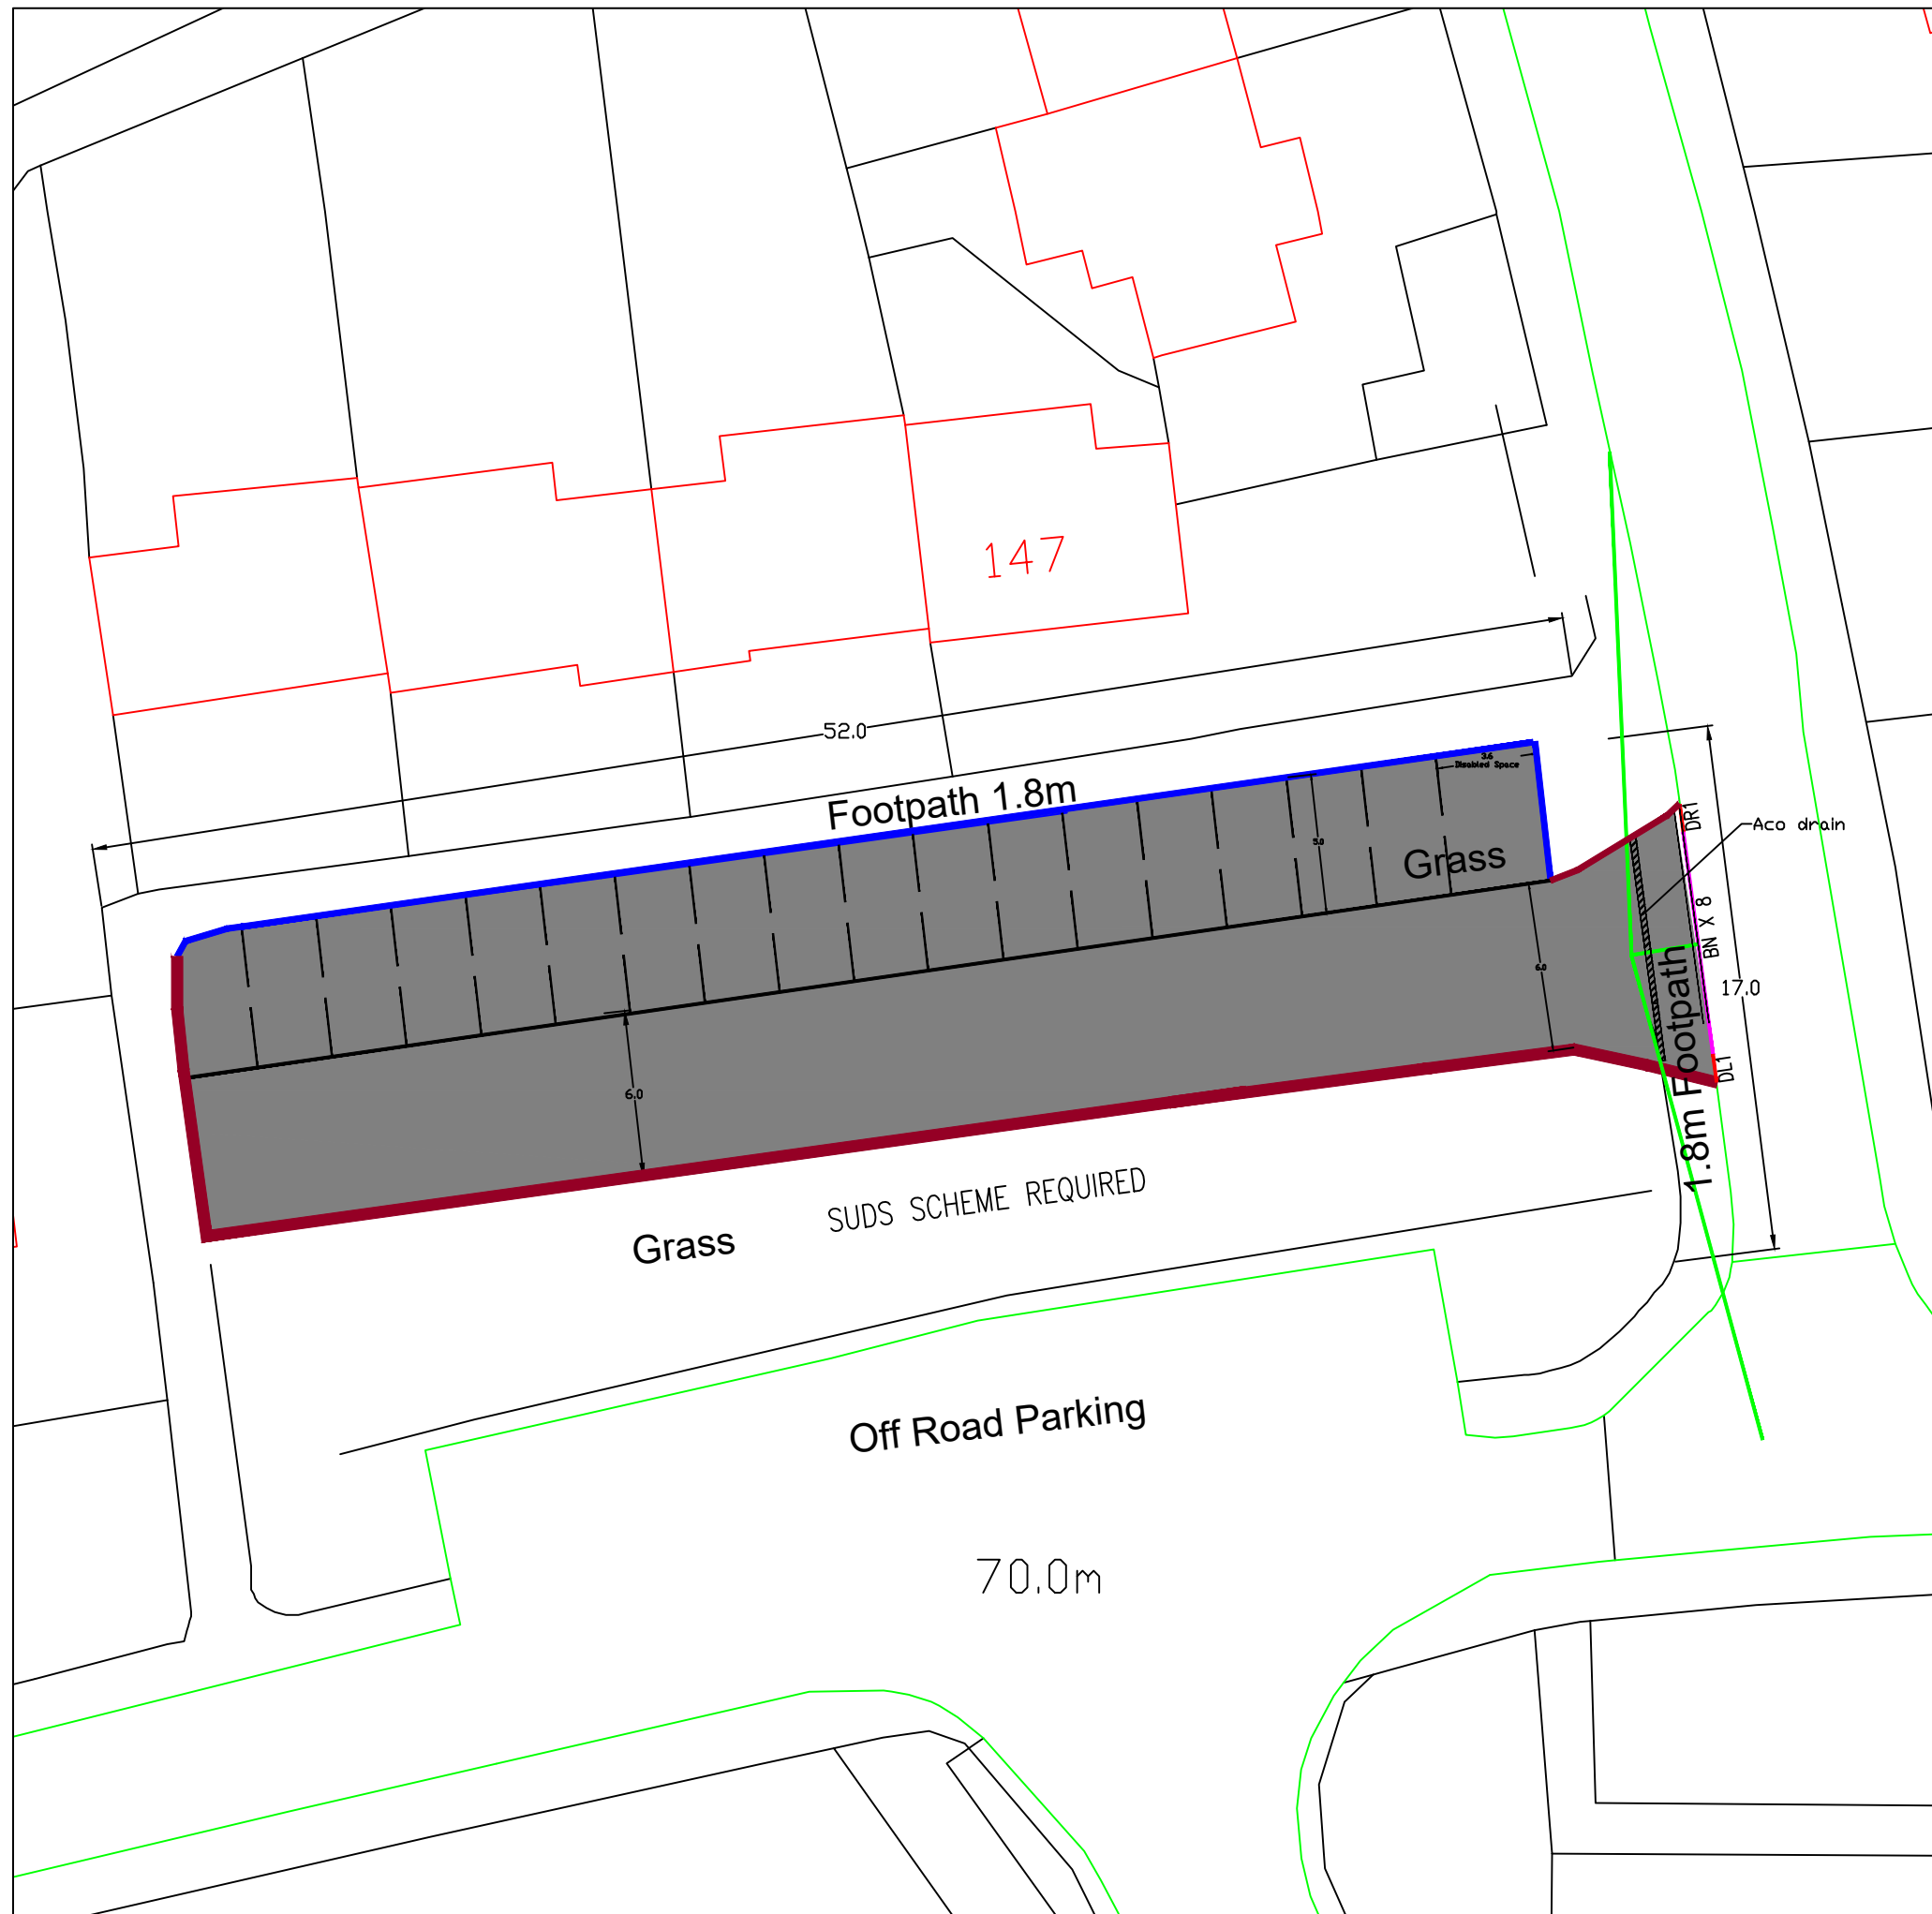

	WREXHAM COUNTY BOROUGH COUNCIL Housing Services, Housing and Public Protection Department, Ruthin Road, Wrexham, LL13 7TU	
	Tel: (01978) 315300	Fax: (01978) 315355
Project: Fronting 137-147 Deva Way		
Detail: Off Road Parking		
Drawn By: AC	Date: July 2020	Checked By:
Scale: 1:2000A3 1:2500A3	Project No: ??????	Dwg No: 01 Rev: Preliminary