


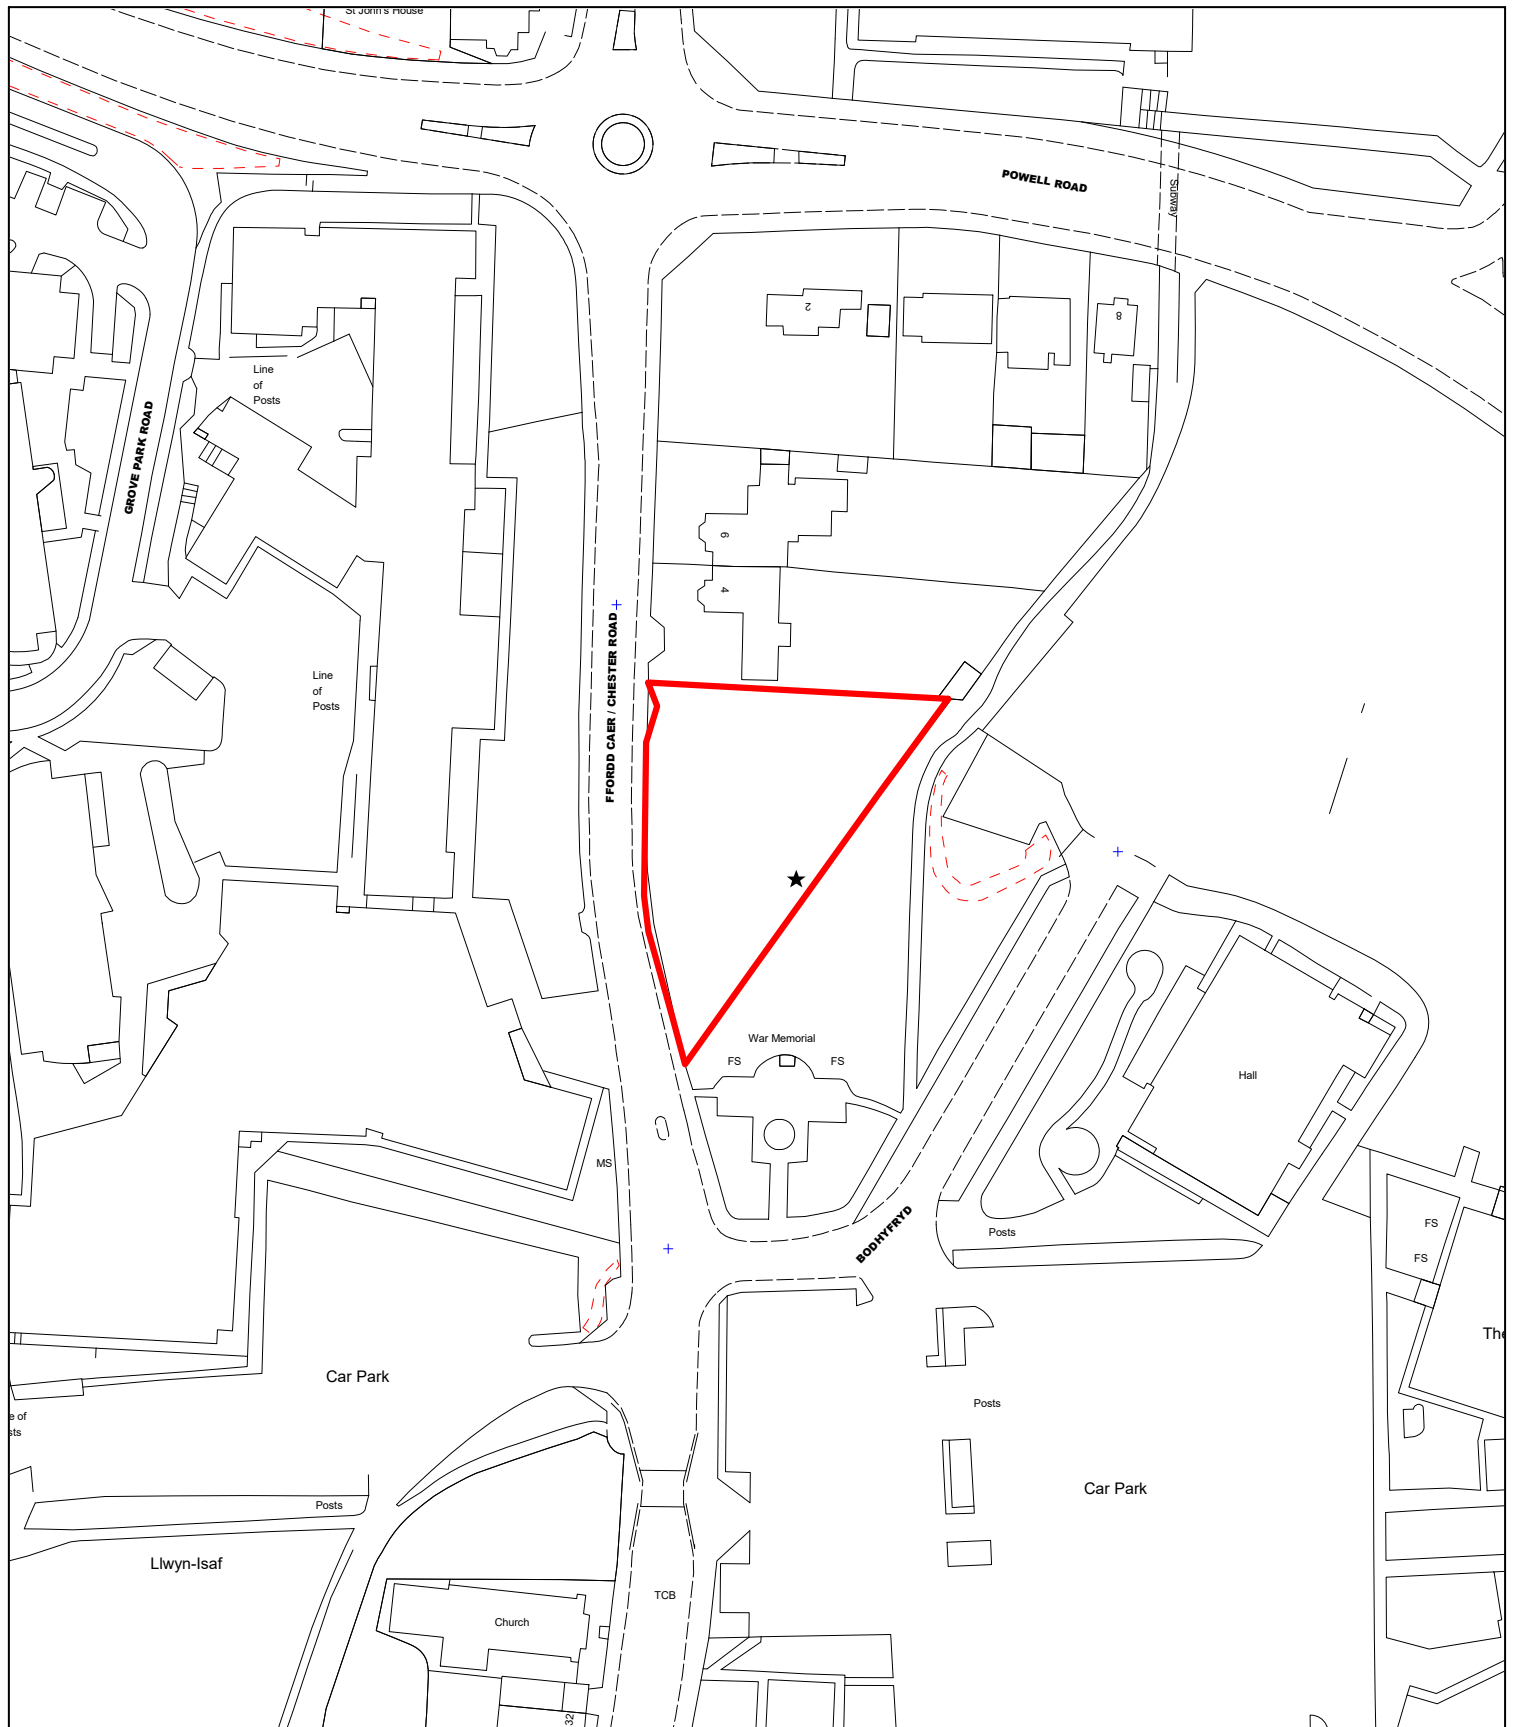

© Crown copyright. All rights reserved. 100023429. 2019

HEAD OF PLANNING AND REGULATORY
PLANNING DEPARTMENT
16 LORD STREET
WREXHAM
LL11 1LG

14 JUNE 2021
SCALE 1:1250
SJ3350

Town and Country Planning Act 1990 Section 106 Obligation



P/2021/0313
Ebeneser Chapel
2 Chester Road, Wrexham
LL12 7AD