


Status
Preliminary - for Client approval.

Project
Proposed Two Storey Rear Extension (to replace existing Conservatory), to form increased living accommodation + general remodelling, 'Millbrook House', Overton Road, Bangor-on-Dee Wrexham, North Wales, LL13 0BY

Title
Proposed Side Elevation

Client
Mr J. & Mrs H. Ainge

Date	Scale	
09:18	1:50@A3	
Job no	Drawing no	Revision
18-051	PL-12	A

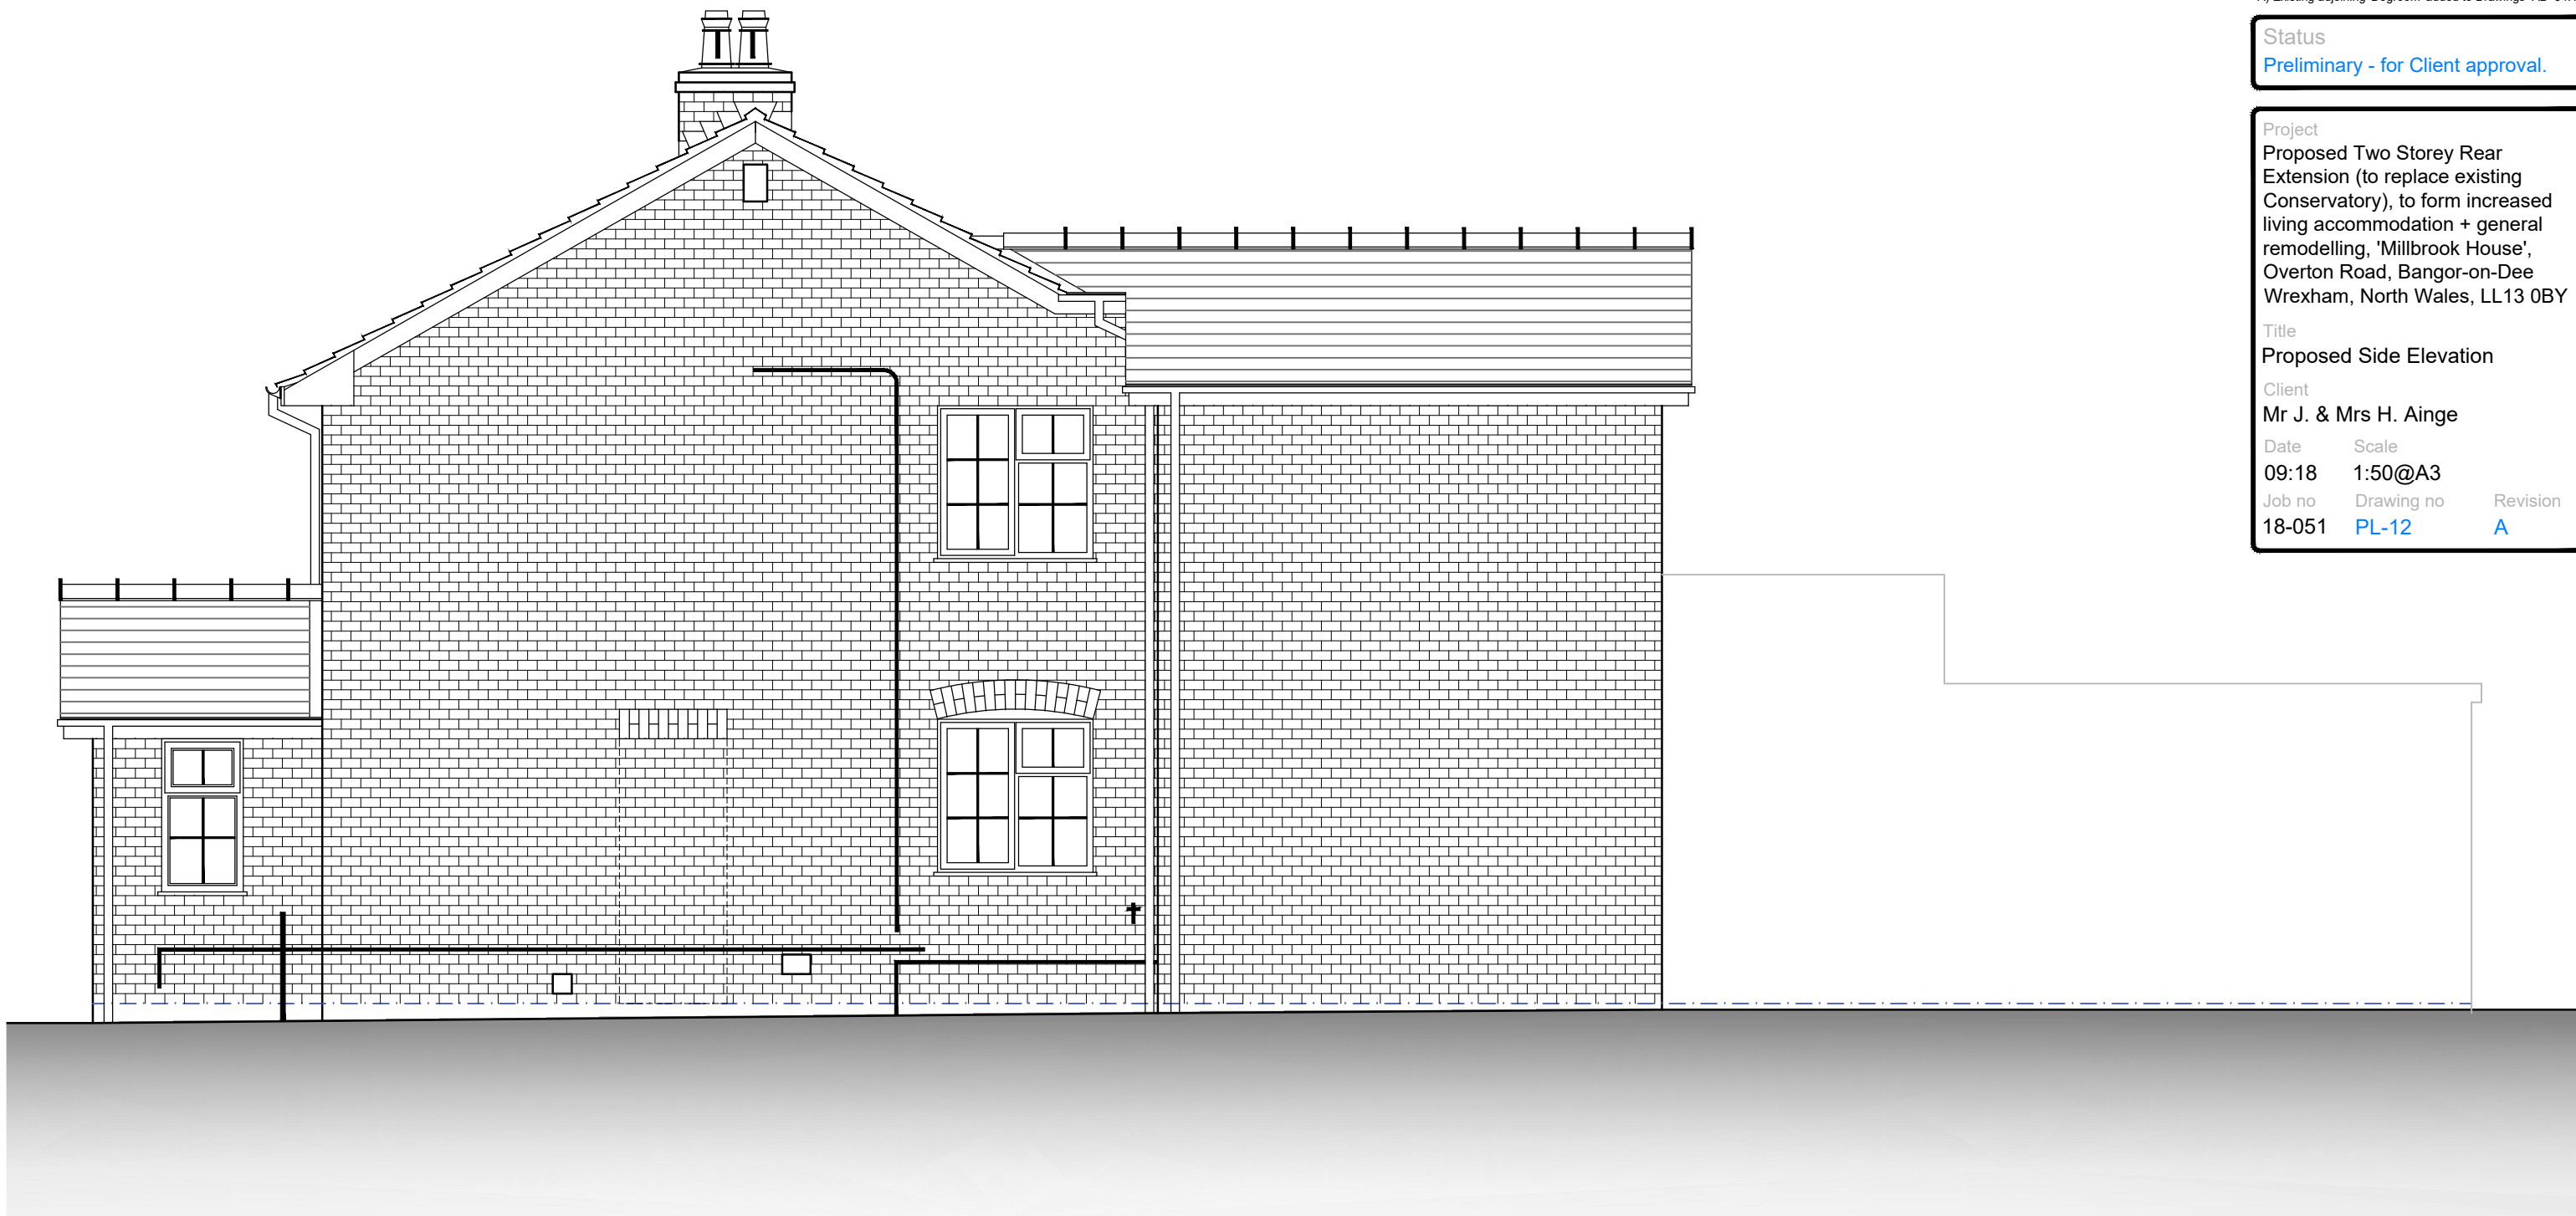

Proposed Side Elevation



AB Architecture Ltd
Andrew Barber - Director
11 Theatre Court, London Road
Northwich, Cheshire, CW9 5HB
01606 350 026 - 07739 795785
www.abarch.co.uk
andy@abarch.co.uk