


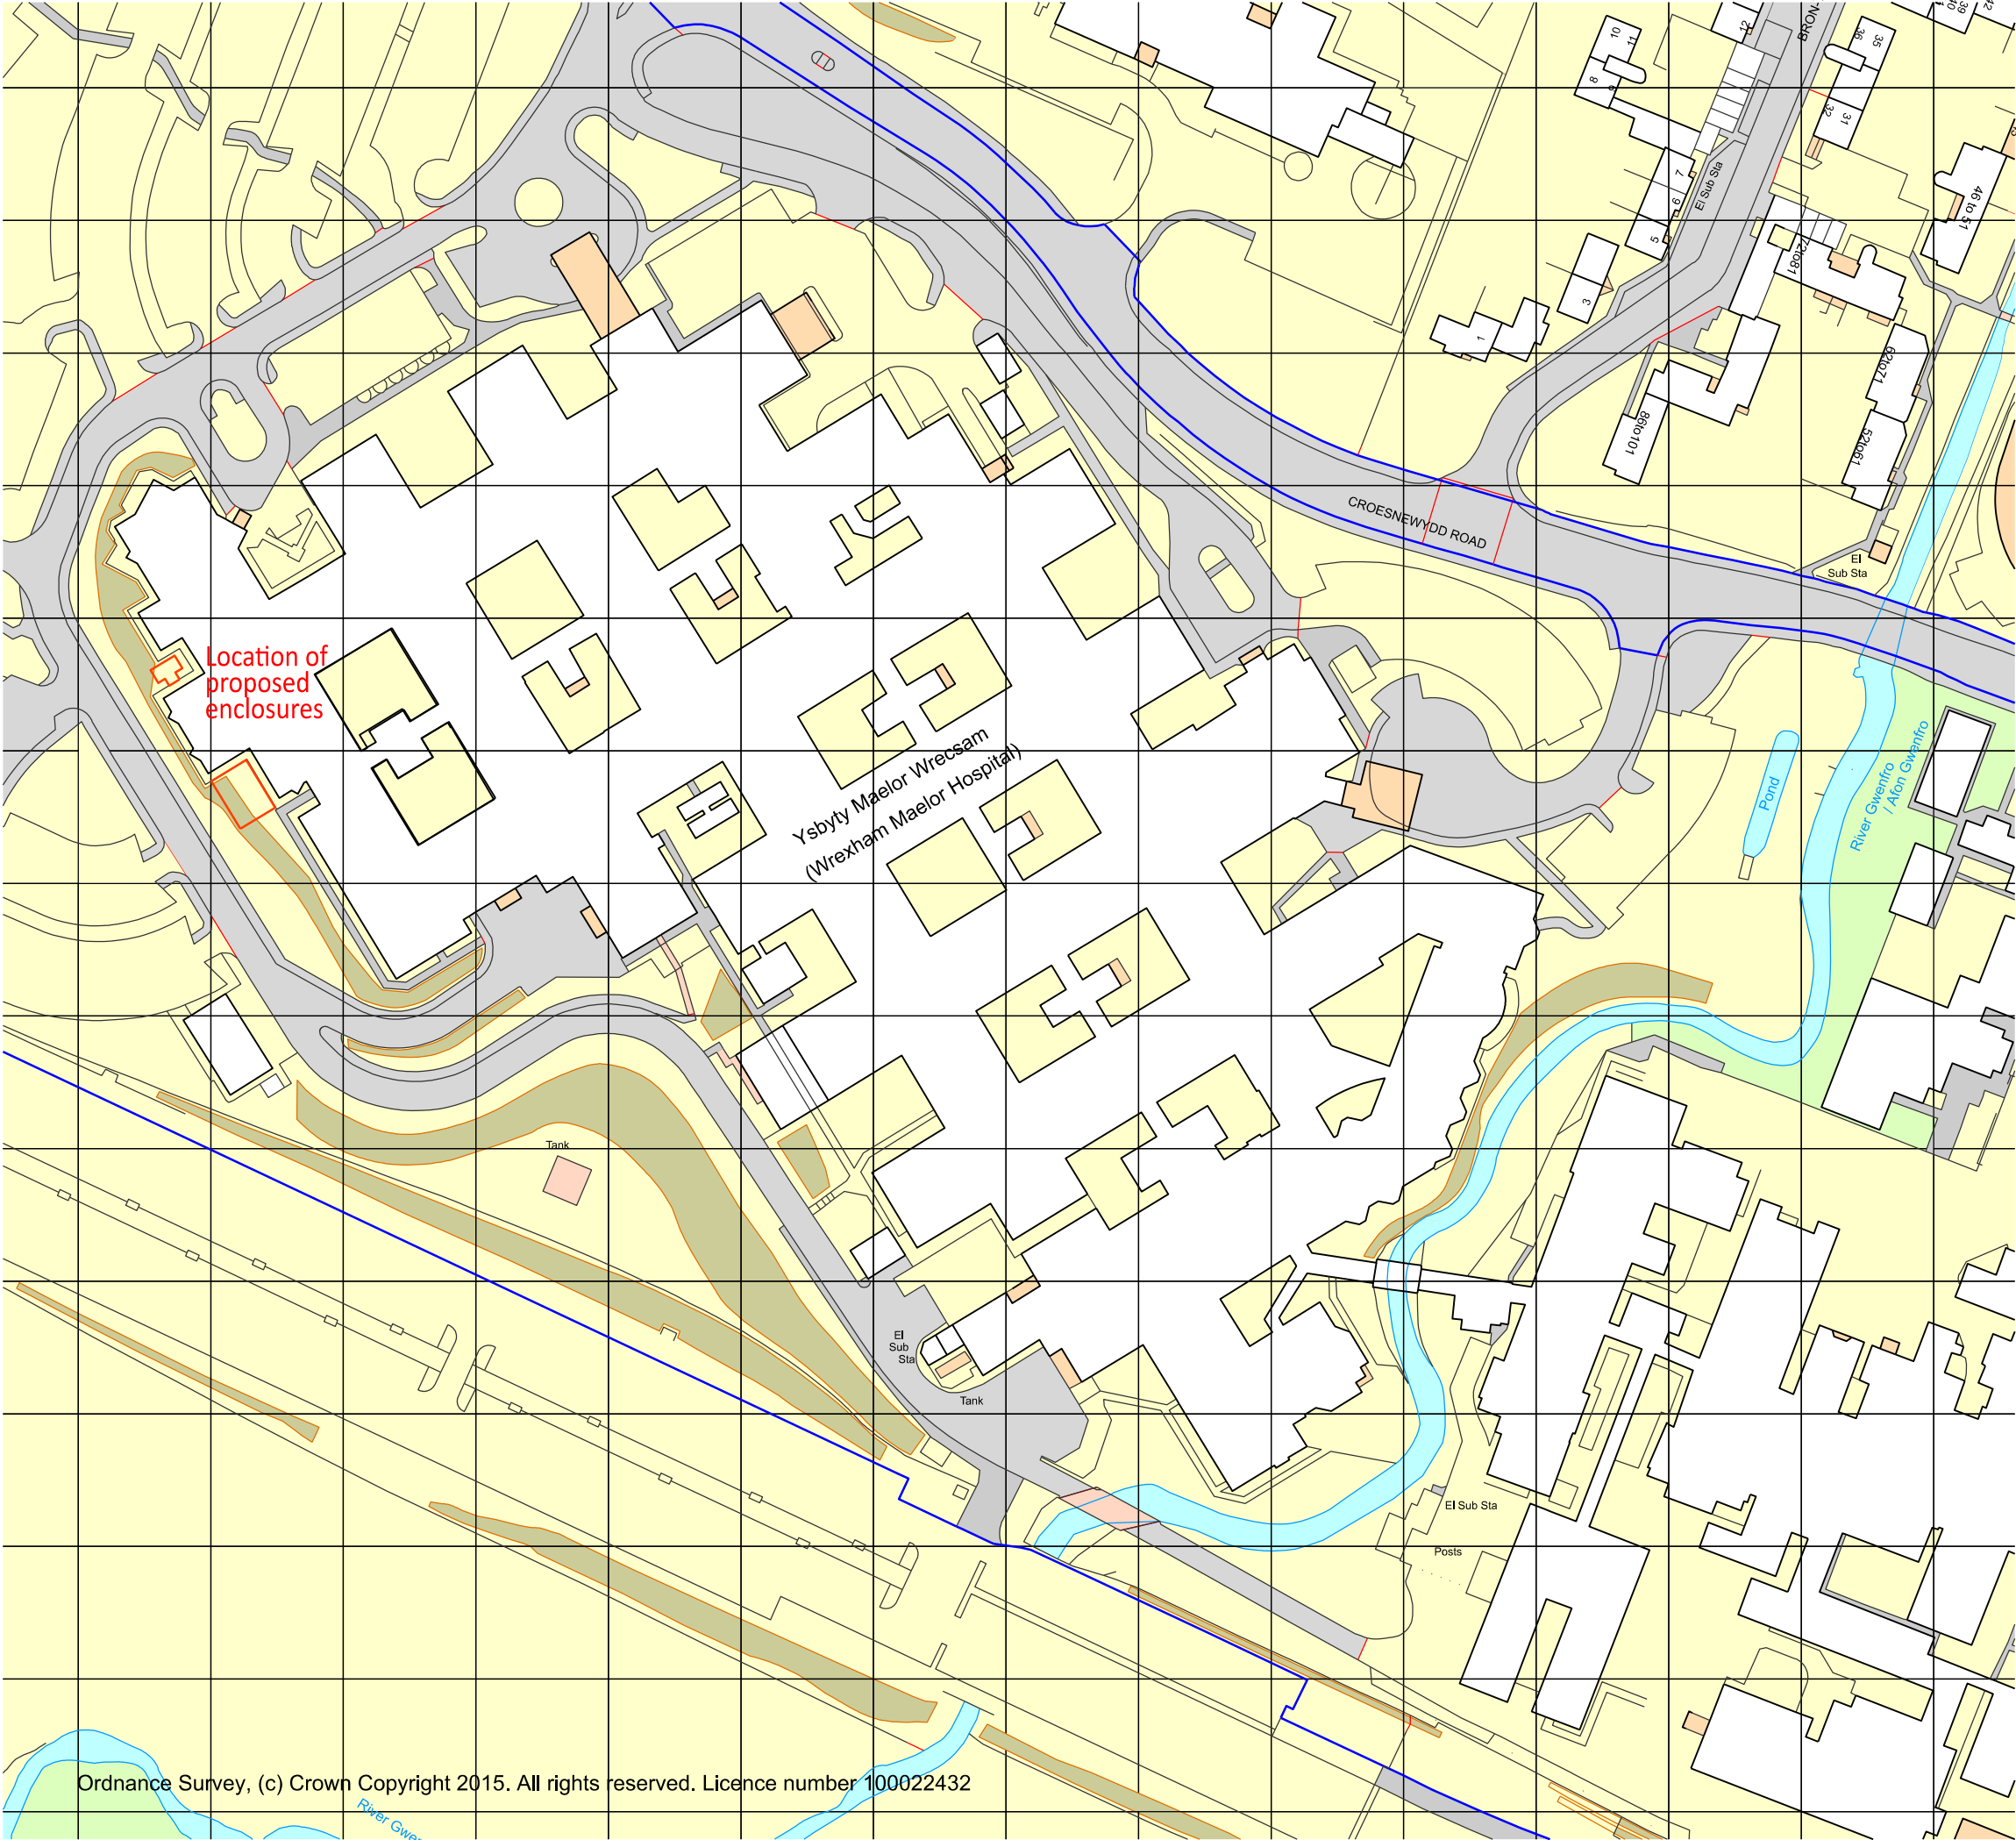

Ordnance Survey, (c) Crown Copyright 2015. All rights reserved. Licence number 100022432

General Notes

1. Contractor to verify all dimensions and check level datums on site

2. All of the designs are the sole property of TACP Architects Ltd and may not be used without their written agreement

3. All prints, specifications and their copyright are the property of TACP Architects Ltd

4. Do not scale off drawings

5. All dimensions shall be checked on site before commencement of shop drawings, manufacture and all discrepancies must be reported to TACP Architects Ltd

Risk Assessments

Revisions

Rev	Date	Description	By	Check

Consultants

Client

Betsi Cadwaladr University Health Board

Project Title

Phase 5 - ITU, Onnen Ward, Wrexham Maelor Hospital

Drawing Title

Location Plan - CCU

Scale	Date	Drawn By	Checked By	Office
1:1250@A3	03/2021	EP	GM	Wrexham

Project No.	Project	Originator	Zone	Level	Type	Role	Number	Revision
20016	WMH-TACP-ES-00-DR-A-901							

TACP Architects Ltd

Pembroke House

Ellice Way

Wrexham Technology Park

Wrexham LL13 7YT

T. 01978 291161

E. admin@tacparchitects.co.uk

www.tacparchitects.co.uk

Architecture

Interior Design

Healthcare Planning

Conservation

Masterplanning

Sustainable Design