


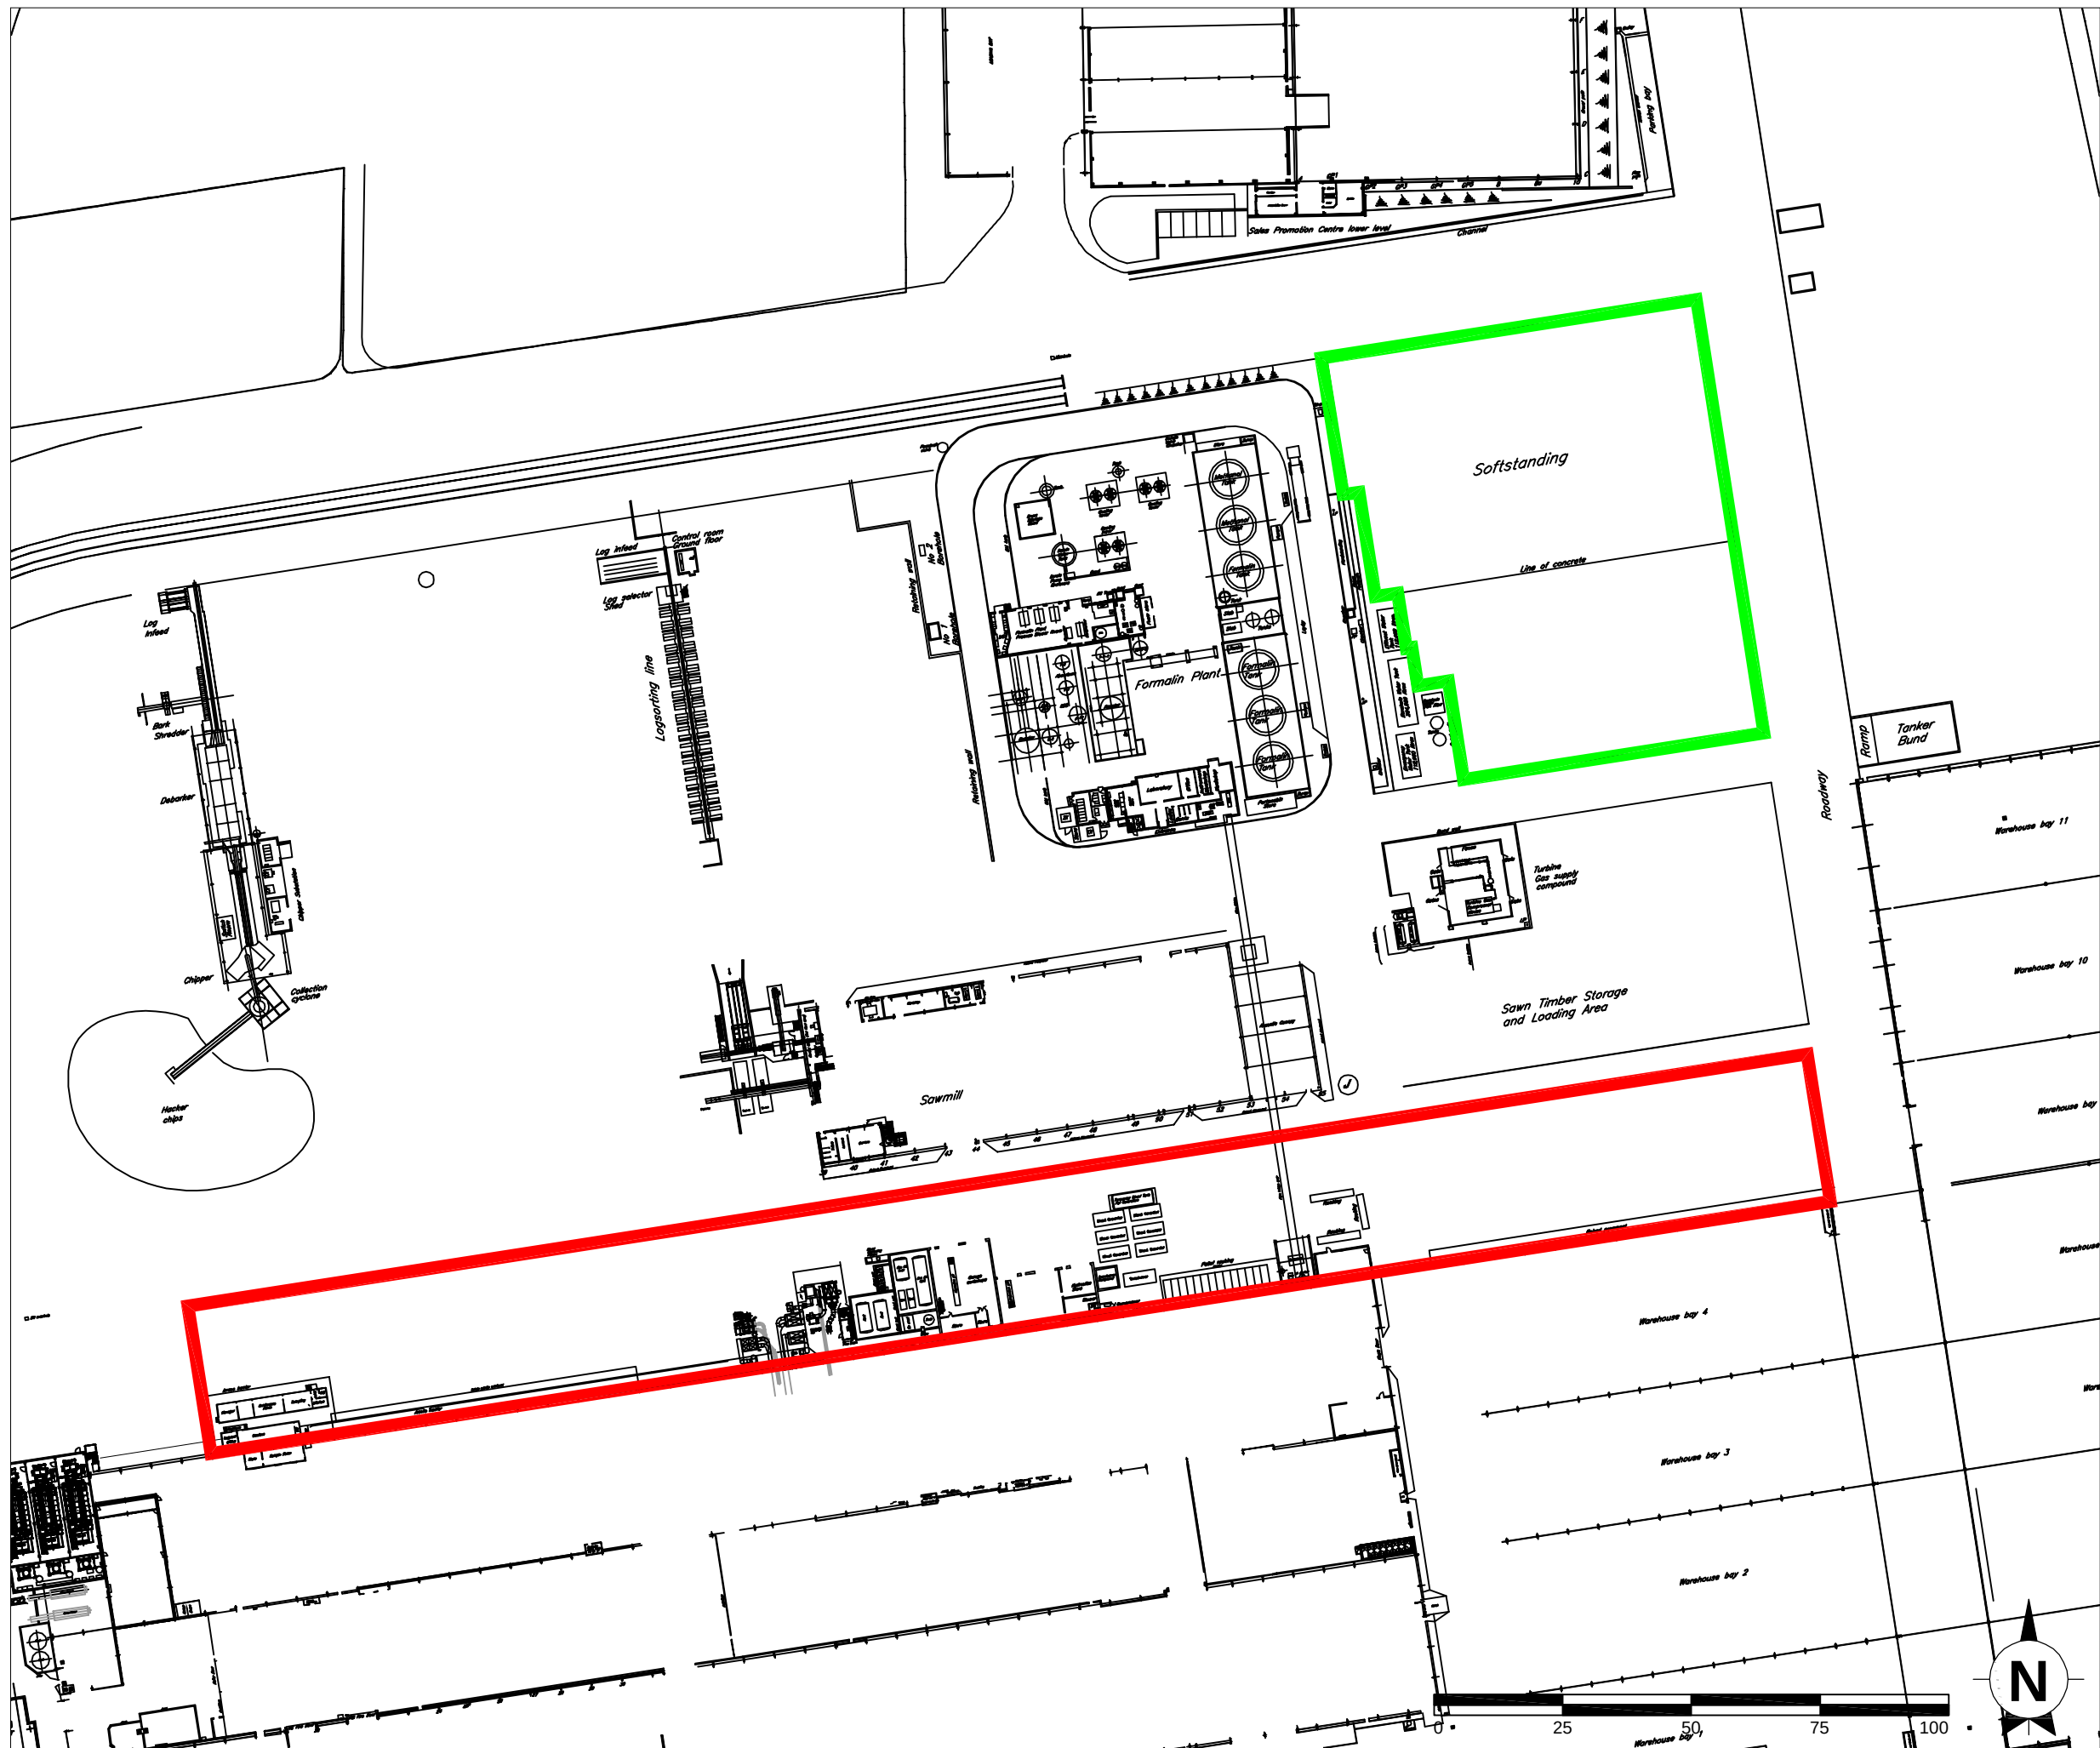

Key:

- Planning Application Boundary
- Location of Relocated Infrastructure

Kronospan MF Building Extension

Figure 3

Location of Relocated Infrastructure

Scale
1:1250@A3

Date
April 2016