


This drawing is the property of CB ARCHITECTURAL DESIGN. Copyright is reserved by them and the drawing issued on the condition that it is not copied, reproduced, retained or disclosed to any unauthorised person either wholly or in part without the written consent of CB ARCHITECTURAL DESIGN.

1. All dimensions to be verified on site prior to any shop works being commenced.
2. Any discrepancies to be reported to the Designer before any work is put in hand.
3. Do not scale from this drawing.
4. This drawing is to be read in conjunction with relevant consultants and specialists drawings.
5. This is a metric drawing.
6. Dimensions indicated thus '***' are site dimensions and are to be adjusted onsite by the Contractor accordingly.

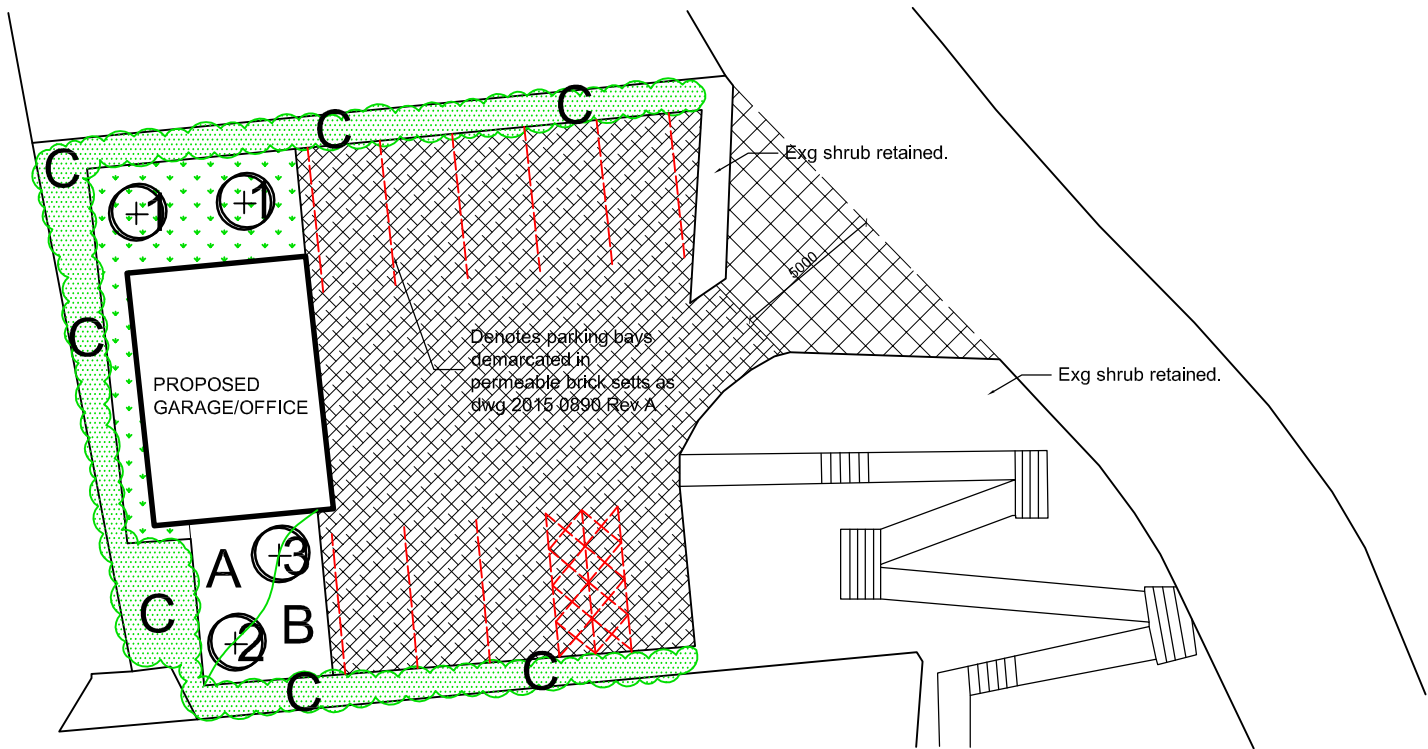

KEY:

- Proposed grassed areas.
- Proposed dense shrub planting. Lettered as Planting Schedule below.
- Proposed area to recieve Marshalls permeable blocks laid strictly to manufacturers recommendations. Colour to be 'Brindle'.
- Proposed area to recieve tarmacadam finish complete with Marshalls kerbing and edging as required, or similar approved.

PLANTING SCHEDULE:

- A — Ranunculus Ficaria (Brazen Hussy)
- B — Lavendula spica (Lavender)
- C — Fagus Sylvatica 'Purpurea' (Copper Beech)

TREE PLANTING:

- 1 — Corylus avellana 'Pendula' Weeping Hazel. Final type to be agreed and to be to LA approval.
- 2 — Prunus Spinosa (Blackthorn). Final type to be agreed and to be to LA approval.
- 3 — Crataegus Monogyna (Common Hawthorn). Final type to be agreed and to be to LA approval.

MULCHING PLANTING BEDS:

- Material: Shredded bark, cocoa fibre, free of pests, disease, fungus and weeds.
- Clear all weeds, water soil thoroughly, and mulch the whole surface of planting beds at 1 cu m of material per 20 sq m.

NOTE:
All soft landscaping to be carried out in accordance with BS 4428: 1989
Code of Practice for General Landsacpe Operations (excluding hard surfaces).

T: 07833 029535
E: info@cbarchitecturaldesign.co.uk
W: www.cbarchitecturaldesign.co.uk



Rev:	Date:	Description:	Initial:	Chkd:
Client	MRS RUTH ROBERTS	Drwg. Title	Landscaping AS PROPOSED	
Project	The Towers Nursery, Trevor Wrexham LL14 3SG	Scale	1:250	Drawn CB Chkd. CB Date 22/02/19
		Drwg. No.	813/L(9)01	Revision A