
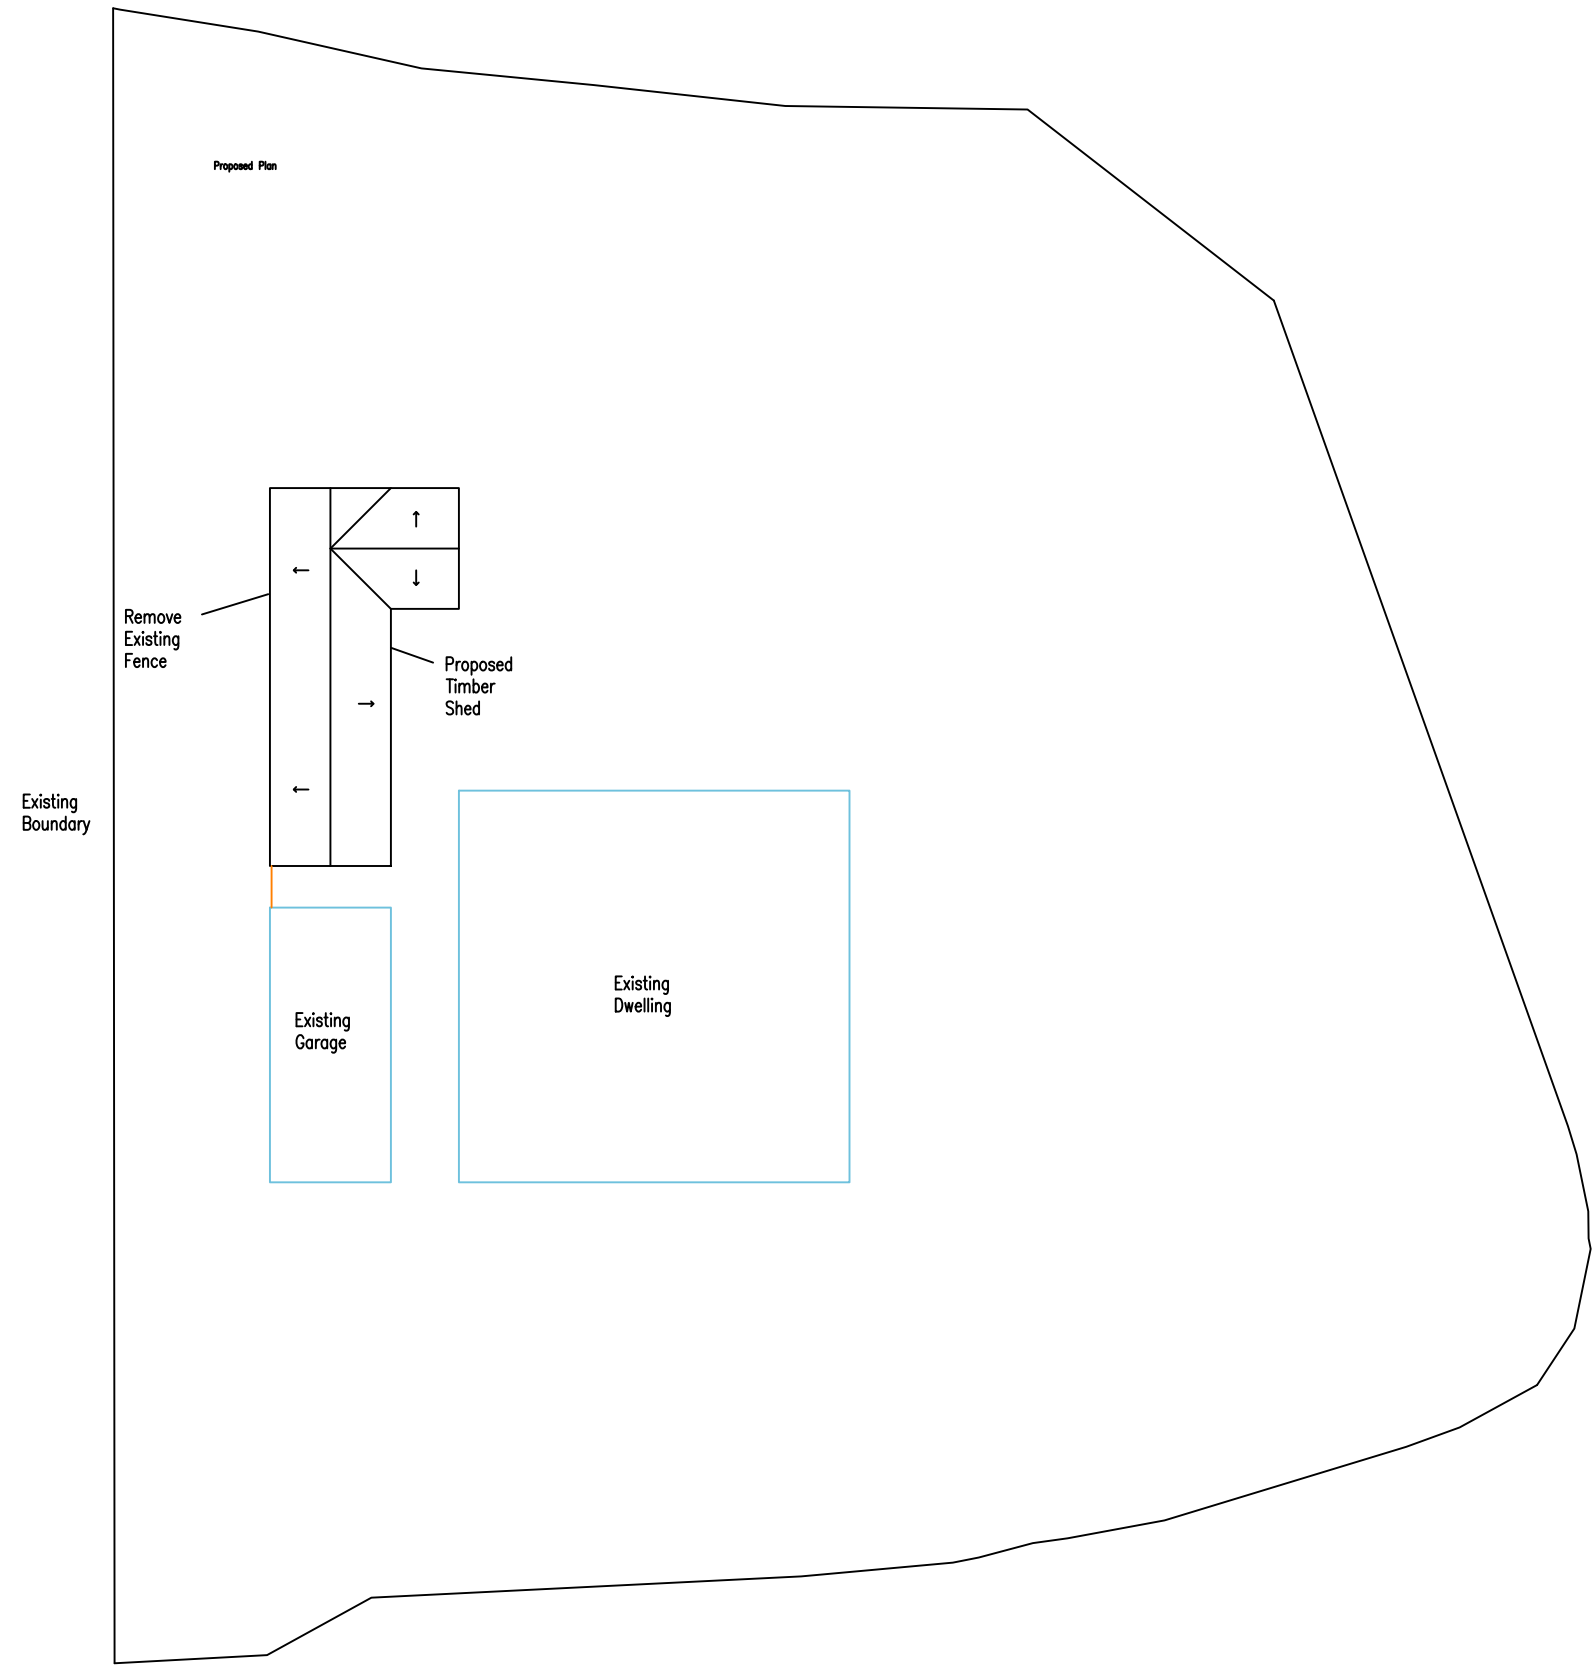


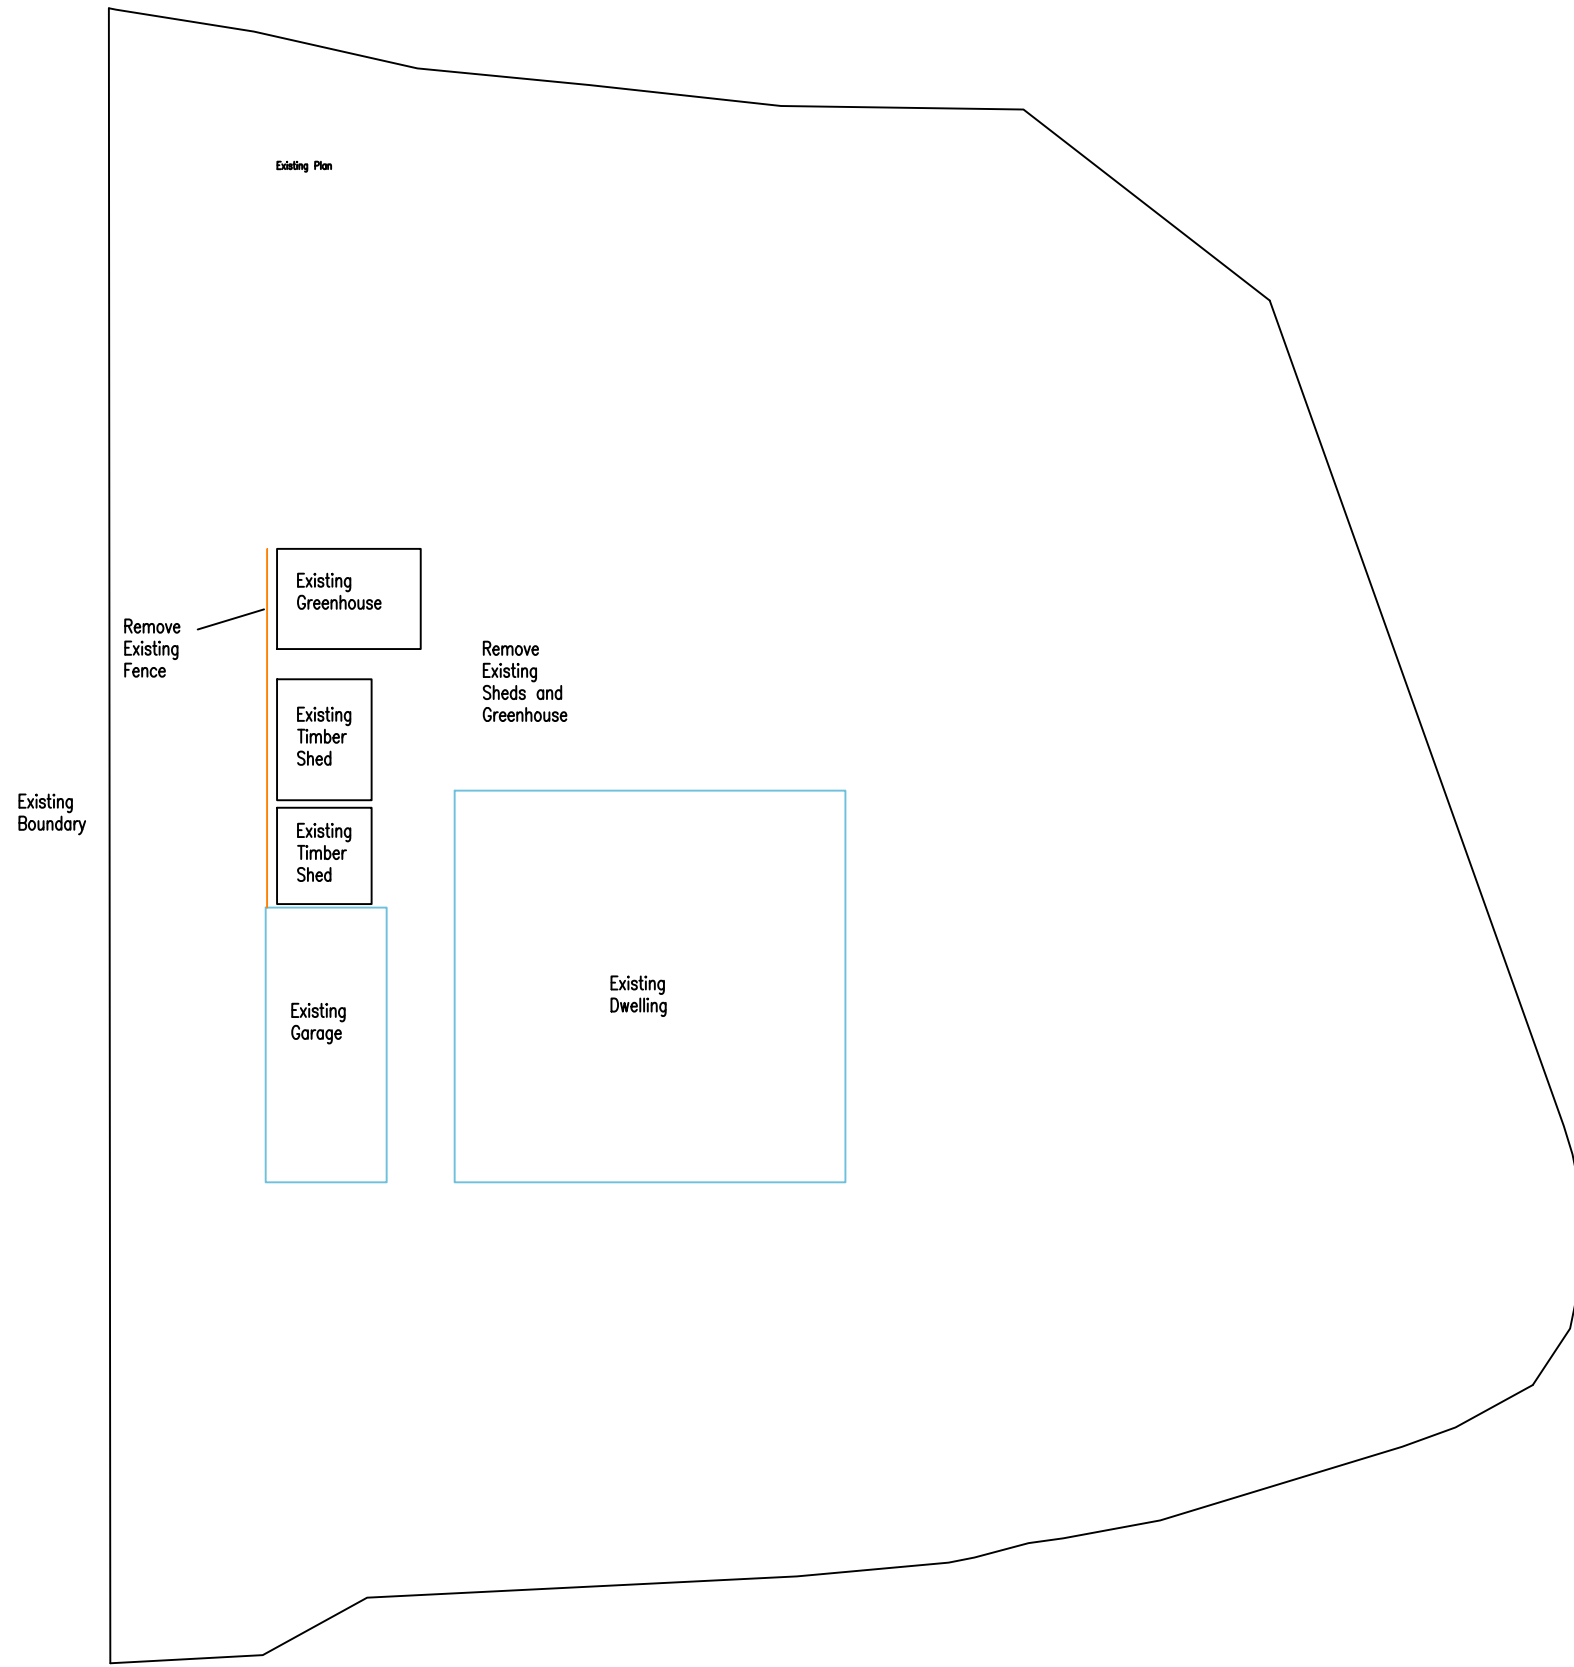

Address: Harebell Cottage		
Detail: General Plan		
Scale:	Date:	
1:200	April 2021	A2