

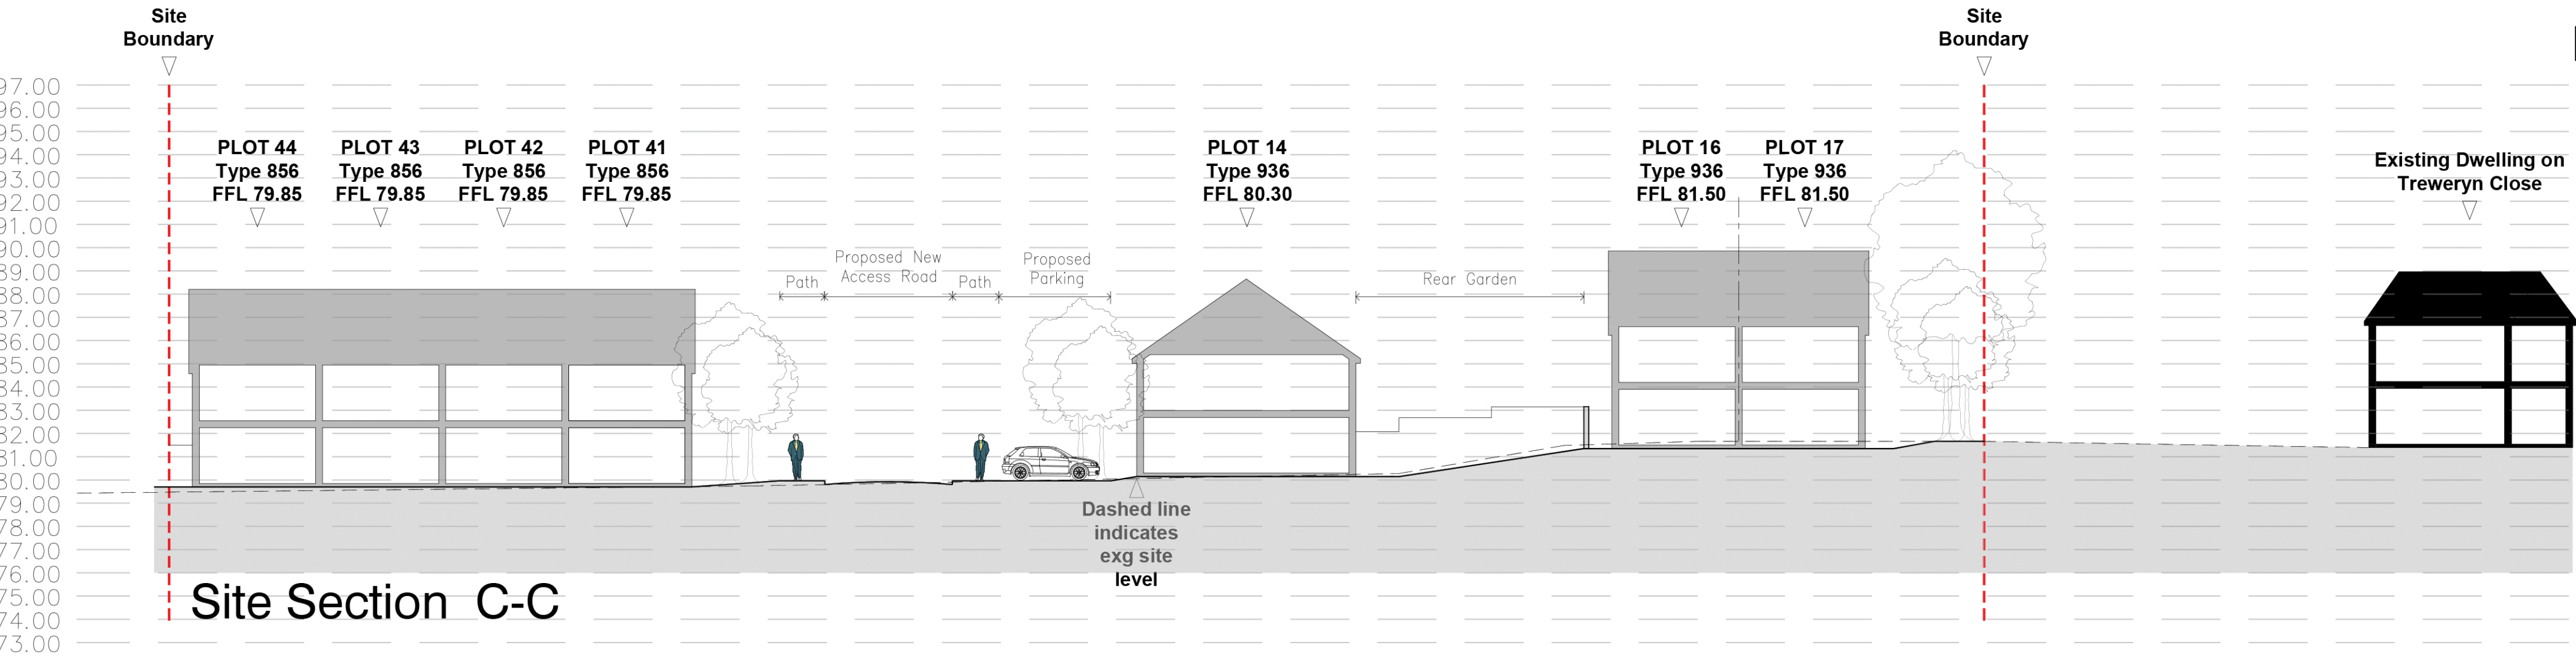


IMPORTANT NOTE:
ALL DIMENSIONS AND LEVELS SHOWN ON THIS DRAWING ARE TO BE CHECKED BY THE CONTRACTOR MANUFACTURER PRIOR TO THE COMMENCEMENT OF ANY WORKS ON SITE OR THE MANUFACTURE OF ANY SITE COMPONENTS.
THIS DRAWING IS NOT TO BE SCALED.
DIMENSIONS ARE INDICATED IN MILLIMETRES UNLESS CLEARLY STATED OTHERWISE.
COPYRIGHT OF THIS DRAWING BELONGS SOLELY TO BALDWIN DESIGN CONSULTANCY LTD.

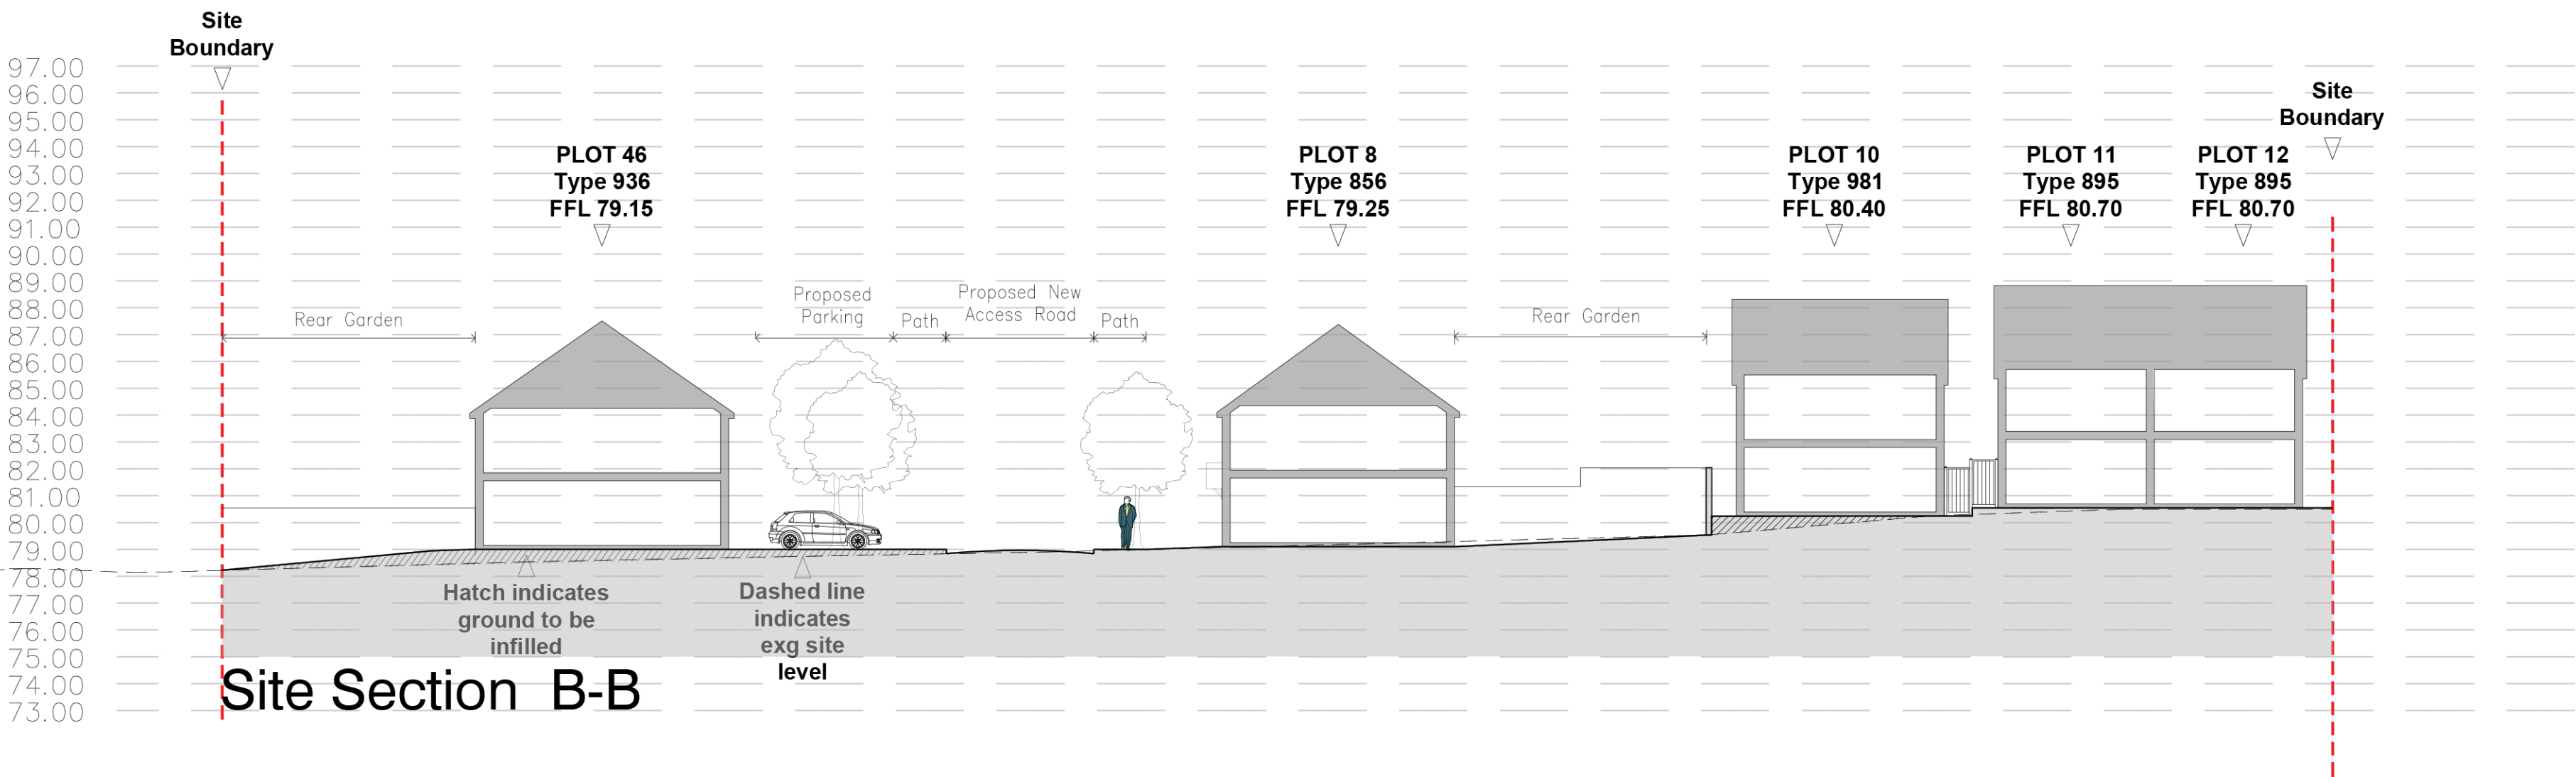

Locator

Revision:	By:	Date:

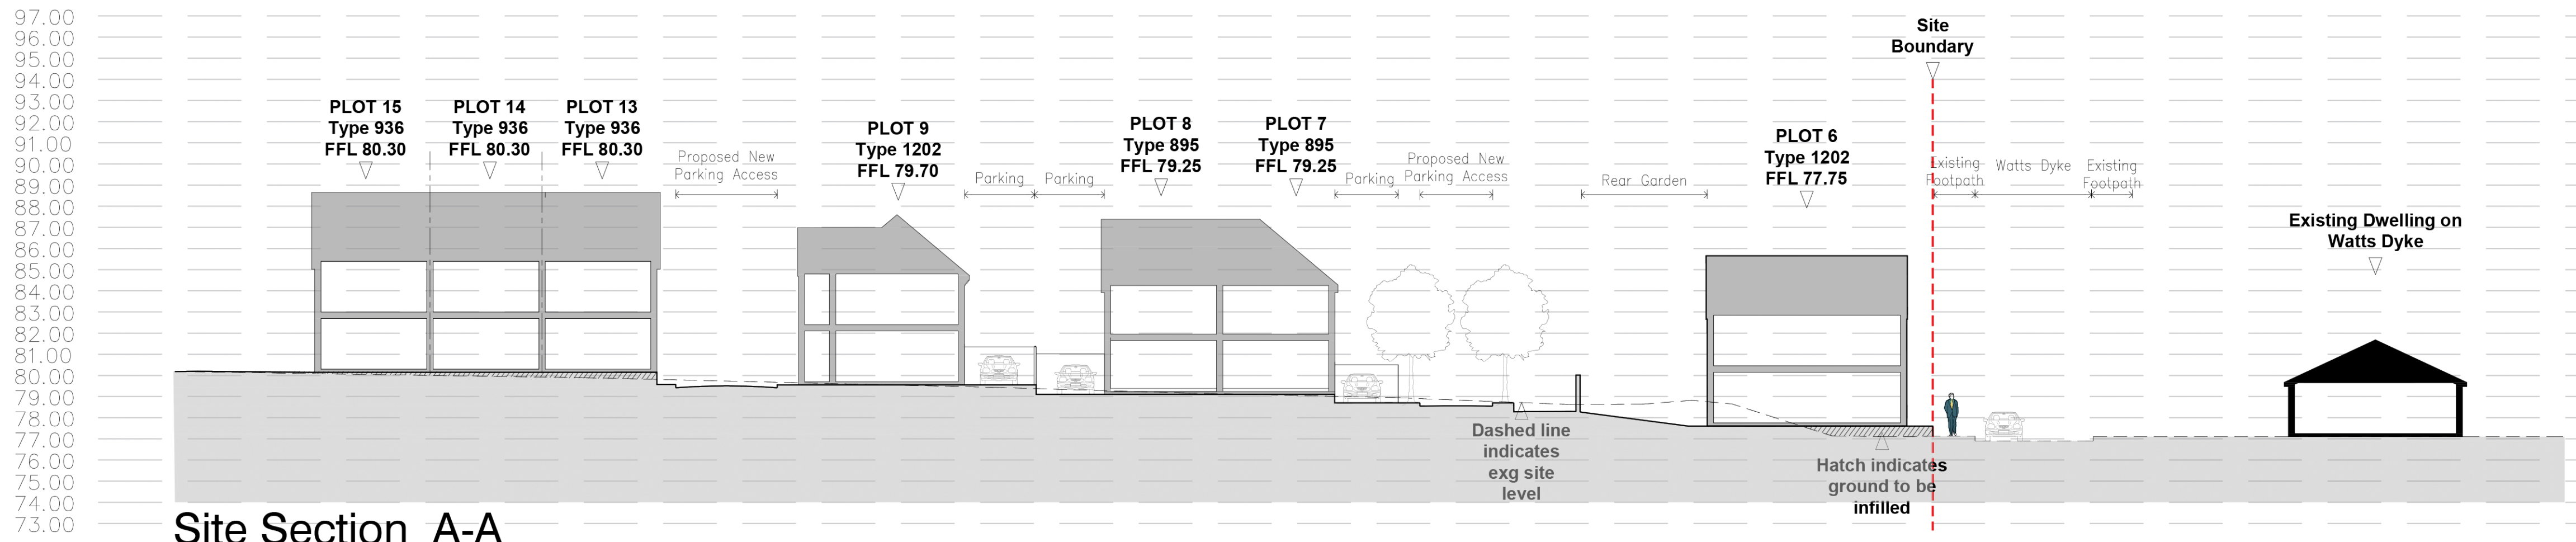

Project Title:

Residential Development

Address:

Royal British Legion,
Watts Dyke,
Llay, Wrexham

Drawing Title:

Proposed Site Sections

Drawing No:

WJ/RBL/PSS/02

Dwn: Ckd: Date: 21/06/2021

Scale: 1:200 Paper Size: A1 Rev:

Baldwin Design Consultancy

4 Hanna Vale, Pennington Wharf, Plant Lane, Leigh, Warrington, Cheshire, WA4 4EZ
Tel: 01925 747615

e-mail: enquiries@baldwindesign.net
www.baldwindesign.net

SITE SECTIONS

