


Royal British Legion, Llay, Wrexham

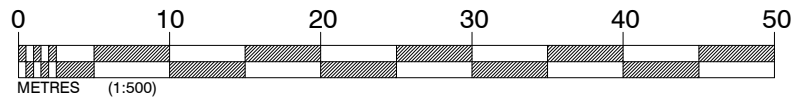

IMPORTANT NOTE:

ALL DIMENSIONS AND LEVELS SHOWN ON THIS DRAWING ARE TO BE CHECKED BY THE CONTRACTOR/MANUFACTURER PRIOR TO THE COMMENCEMENT OF ANY WORKS ON SITE OR THE MANUFACTURE OF ANY SITE COMPONENTS.

THIS DRAWING IS NOT TO BE SCALED.

DIMENSIONS ARE INDICATED IN MILLIMETRES UNLESS CLEARLY STATED OTHERWISE.

COPYRIGHT OF THIS DRAWING BELONGS SOLELY TO BALDWIN DESIGN CONSULTANCY LTD.

LEGEND

 Denotes proposed black tarmacadam.

GENERAL

All private drives to be black tarmac.

All private paths to be 900x600 grey flags.

Revision:	By:	Date:
Layout revised to correspond to Planners comments.	AAL	10.05.21
Rev B - Amended to client comments	DT	17.06.21

PLANNING

consultants

design

baldwin

e-mail: enquiries@baldwindesign.net

www.baldwindesign.net

4 Marina Walk, Pennington Wharf, Plank Lane, Leigh, WNT 4EZ

Tel: 01925 747615

Client:



Project Title:

Residential Development

Address:

Royal British Legion,
Watts Dyke,
Llay, Wrexham

Drawing Title:

Hardstanding Plan

Drawing No:

WJ/RBL/HP/01

Dwn: DT

Ckd: ST

Date: 17/06/2021

Scale: 1:500

Paper Size: A2

Rev: B