


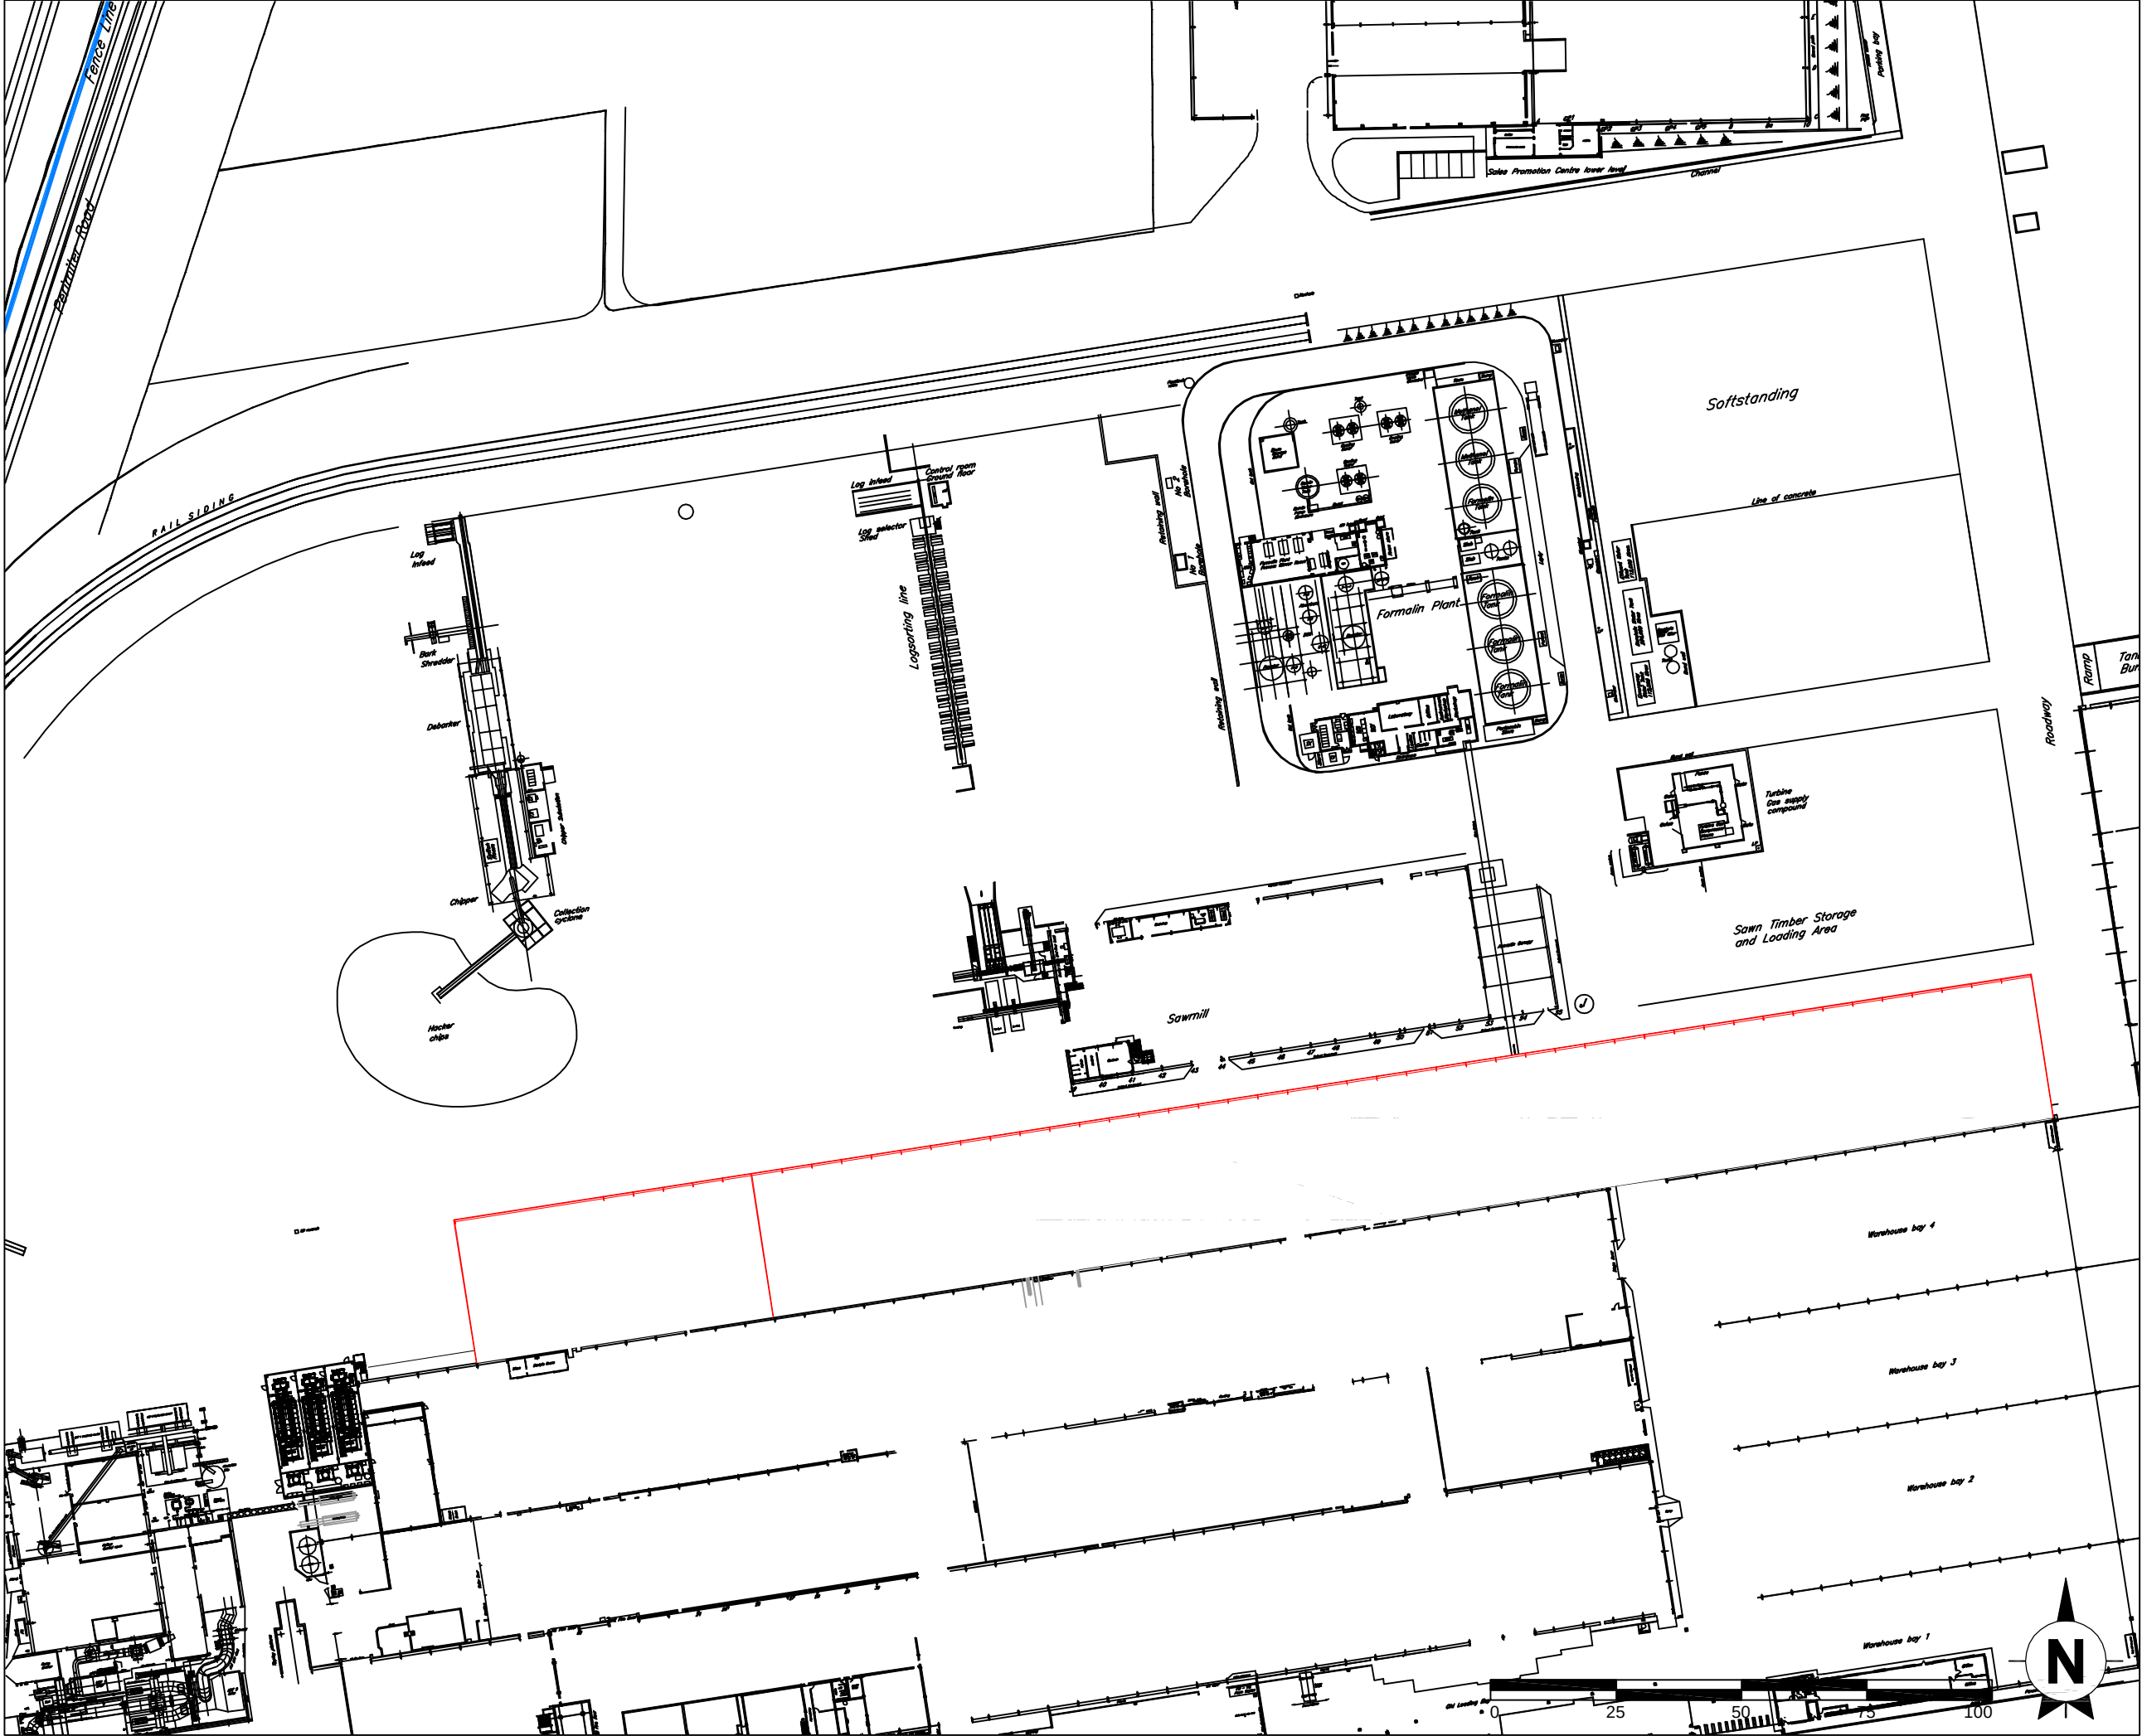

This drawing is the copyright of AXIS P.E.D Limited and may not be loaned, copied or reproduced in any way - or used for any other, quote, tender or construction purposes without written consent of the company to do so

Follow any figured dimensions - do not scale. IF IN DOUBT ASK.

Revision History	Date

Proposed MFC Building



Checker: Officer Vicki Harris Barnes 0844 8700 007	South Manchester Office: Cassidy House 19 Millar Lane Worsley M20 2BS	axis
client: KRONOSPAN LTD		
project: KRONOSPAN MF BUILDING EXTENSION		
drawing title: PROPOSED SITE LAYOUT		
date: April 2016	drawn by: SM	checked: MH
drawing number: 1860-01-03	status: For Planning	
scale(s): 1:1250@A3	rev:	
planning environment design		