


- NOTES:**
1. ALL DIMENSIONS ARE IN MILLIMETRES AND ALL LEVELS ARE IN mAOD, UNLESS NOTED OTHERWISE
 2. DO NOT SCALE FROM THIS DRAWING

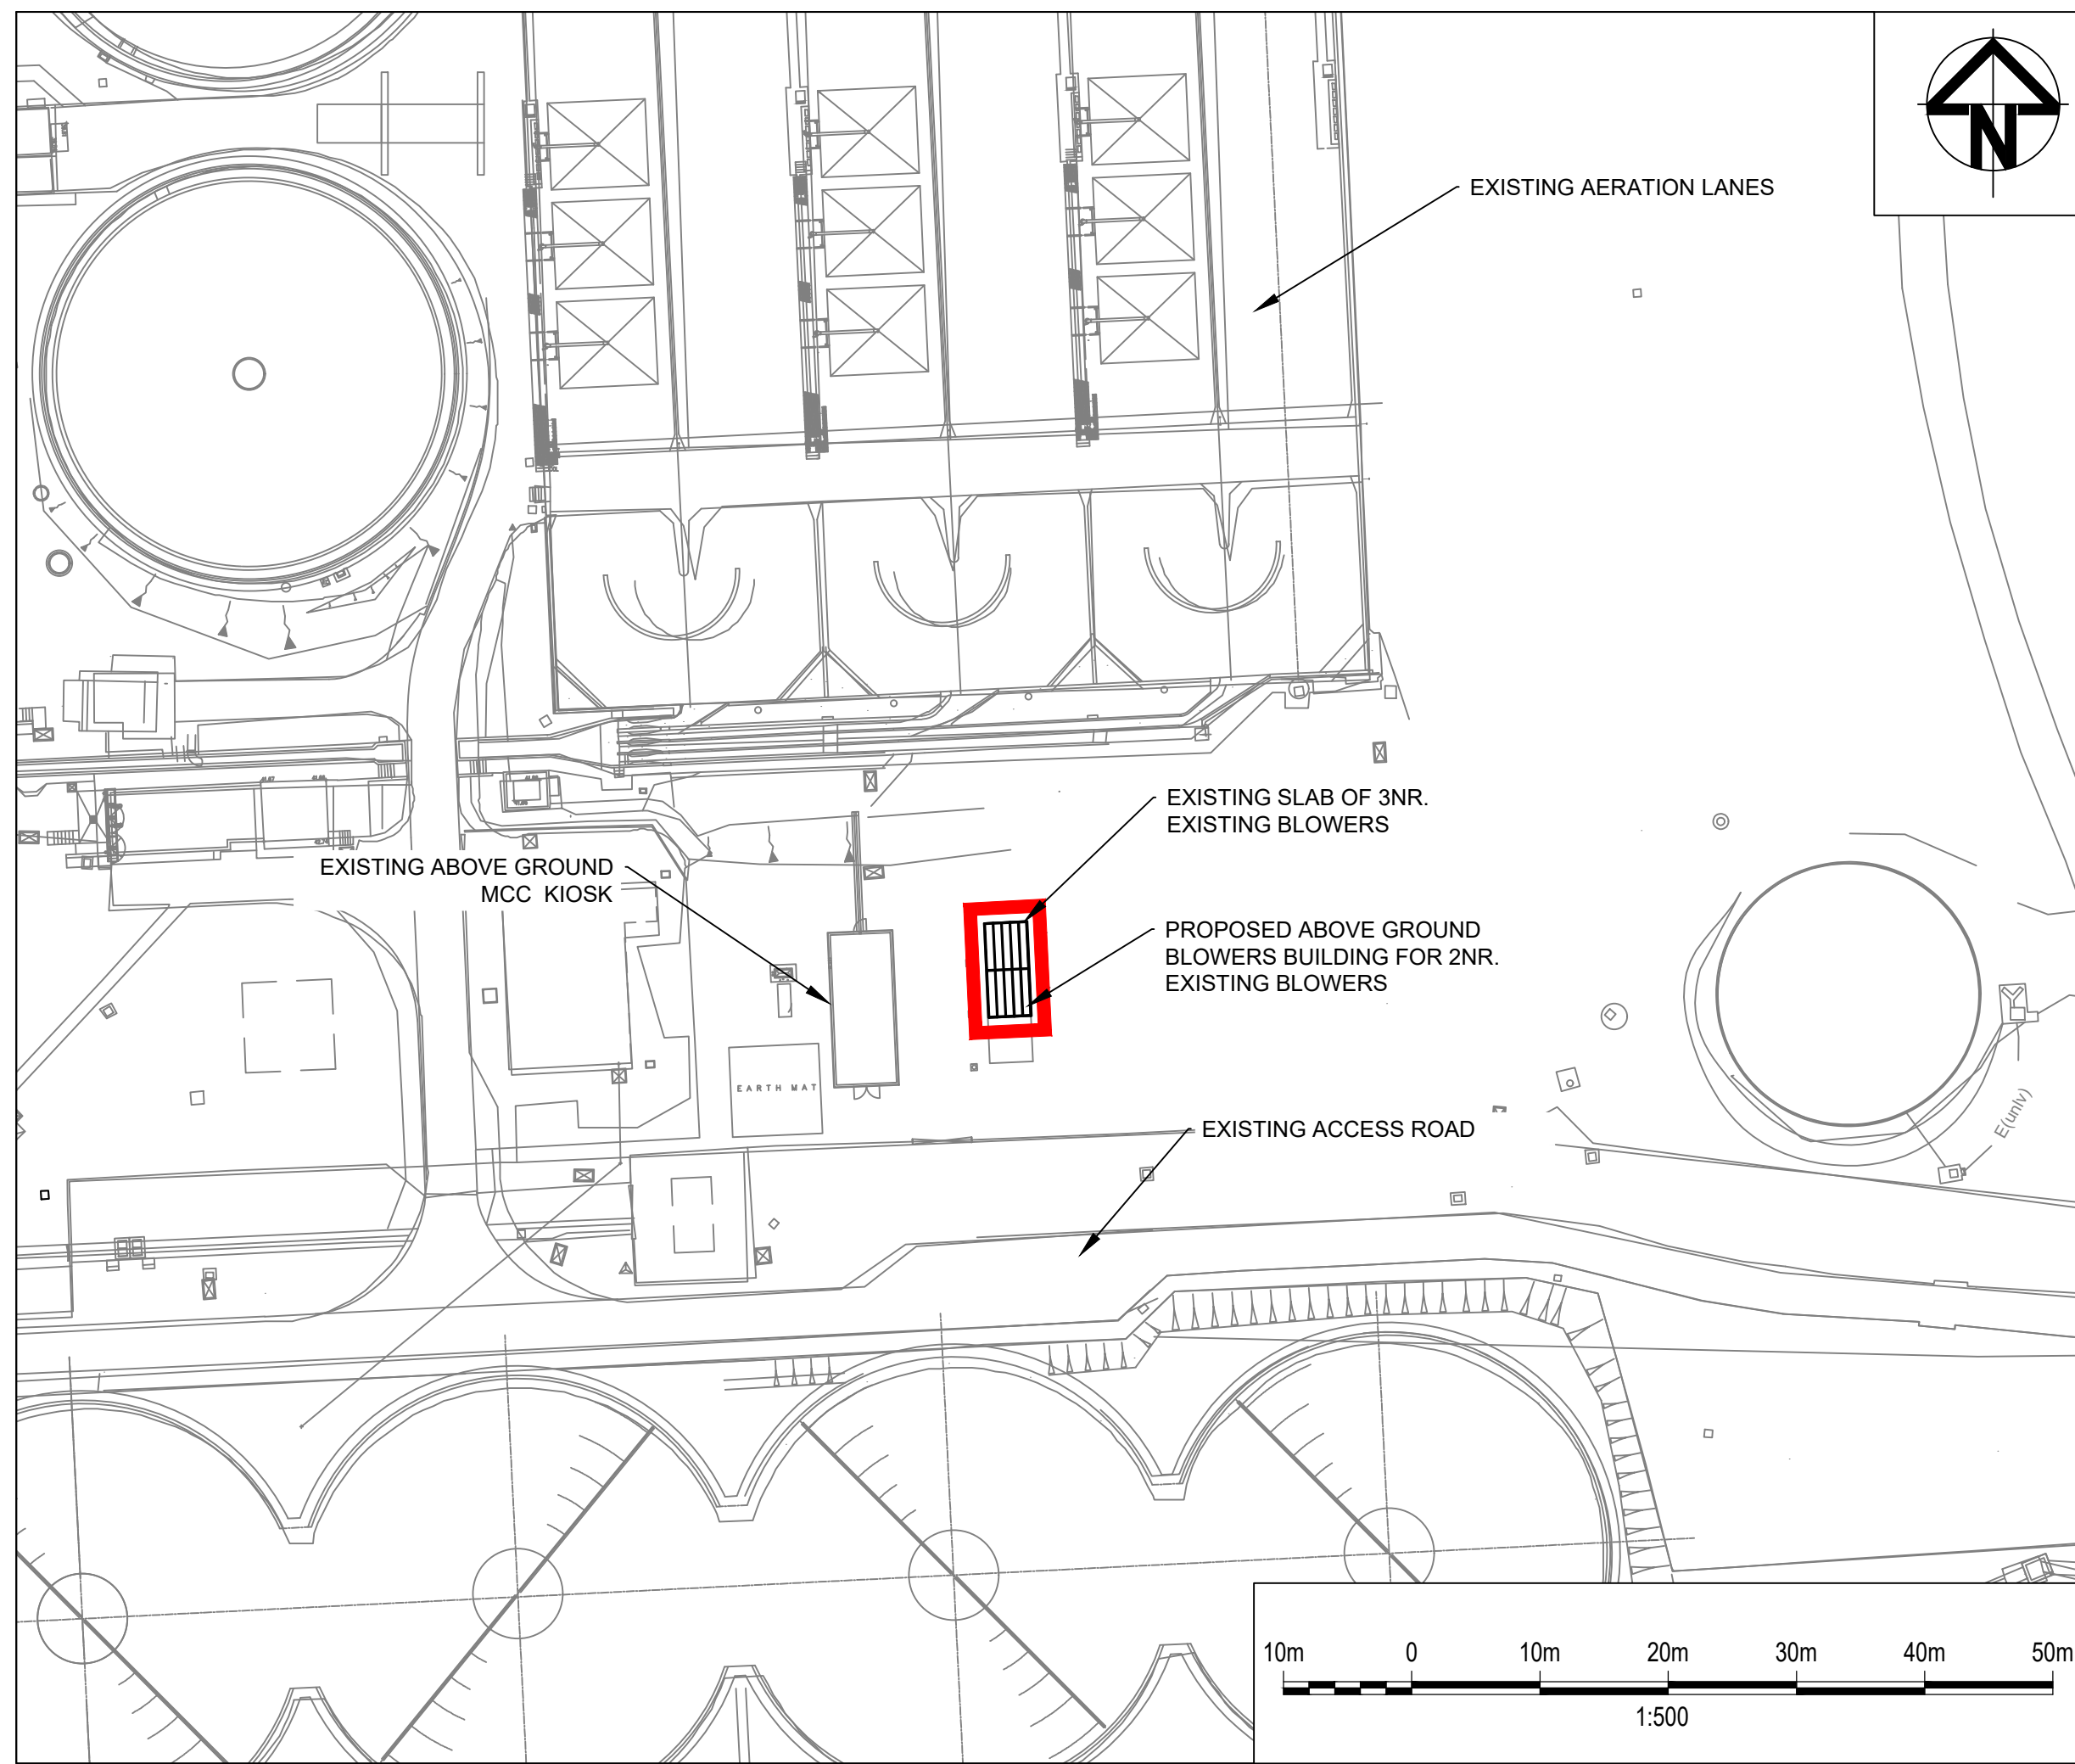

P01	08.06.21	RM	FOR INFORMATION	AP	GT	15.06.21
Rev.	Date.	Drawn.	Description.	Chkd.	Appd.	Date.
 Capital Delivery Alliance Cynghrair Cyflawni Cyfalaf						
Ty Awen, Spooner Close, Coed Kew, Newport, NP108FZ						
Project Name.			FIVE FORDS WwTW BLOWERS			
Drawing Title.			PLANNING SITE LAYOUT PLAN			
Drawing Status.			FOR INFORMATION			
Checked. AP		Approved. GT		Date. 15.06.21		
1:500		Designer. AP		Rev. P01		
Drawing Number. B15153-118878-ZZ-AB-DR-CA-PN0011						