

Plant Schedule (Individuals)										
Hedge										
#	Code	Plant Name	Height/Spread/Grade	Girth	Age	Root	Container	Habit	Form	Density/m ²
59	FRB	Phoradendron flavescens 'Red Robin' - hedge	80-100cm		3k	C	10L			3.00
Herbaceous										
#	Code	Plant Name	Height/Spread/Grade	Girth	Age	Root	Container	Habit	Form	Density/m ²
35	ShB	Geranium 'Johnson's Blue'	30-40cm			C	3L			5.00
#	Code	Plant Name	Height/Spread/Grade	Girth	Age	Root	Container	Habit	Form	Density/m ²
81	Autu-R	Aucuba japonica 'Reinholdi'	30-40cm			C	3L			4.00
86	Rcsp	Reichardia 'Sunshine'	40-60cm			C	3L	branched		4.00
45	BelbG	Berberis thunbergii 'Tiny Gold'		2x		C				4.00
8	CA	Cordyline australis 'Sundance'	80-100cm		0/1	B	10-15L			
34	CoMf	Cornus sanguinea 'Mid-Winter Fire'	40-60cm			C	3L			3.00
3	Cris CG	Cornus kousa 'China Girl'	200-250cm	5x		C	30L			
8	CIS	Choisya tomentosa 'Sundance'	60-80cm			C	10-15L	Bushy		
27	Cac	Caryopteris x clandonensis 'Grand Blue'	30-40cm	2x		C	3L			4.00
151	EREG	Eucyrtus x clandonensis 'Grand Blue'	30-40cm			C	3L	Bushy		4.00
73	SPS	Eucyrtus japonica 'White Spar'	30-40cm	1/1		C	3L			
72	FRP	Ficus religiosa 'Rope'	30-40cm			C	3L	Bushy		4.00
2	HAH	Hydrangea arborescens 'Annabelle'	60-80cm			C	10-15L	branched		
42	HuRE	Hebe abietifolia 'Red Edge'	30-40cm			C	3L			4.00
81	Hb AG	Hebe 'Autumn Glory'	30-40cm			C	3L			4.00

4	PHG	Hedera helix 'Glacier'	100-125cm		C	5-7.5L	Several shoots	
9	PHG	Hedera helix 'Goldheart'	80-100cm		C	5L	Several shoots	
2	HSL	Hydrangea paniculata 'Limelight'	60-80cm		C	10-15L		
102	HWG	Hebe 'White Gem'	30-40cm		C	3L	Bushy	4.00
57	Hydr	Hydrangea serrata 'Bluebird'	30-40cm		C	3L		4.00
103	HSm dnd	Ex crenata 'Dark Green' (bowl 0.5m dia)	30-40cm	2x	C	15L		Specimen
50	LGH	Lavandula angustifolia 'Hidcote'	30-40cm		C	3L		Bushy
43	MAA	Mahonia aquifolium 'Apollo'	40-55cm		C	3L	Several shoots	4.00
4	WWSW	Mahonia media 'Winter Sun'	80-100cm		C	15L	Bushy	
14	Nind dm F	Nandina domestica 'Firepower'	30-40cm		C	3L		4.00
4	PBE	Philadelphus 'Selle Dale'	40-60cm		C	10-15L	Branched	
47	PHD	Potentilla fruticosa 'Abbotswood'	30-40cm(D)		C	15L		
34	PRA	Potentilla fruticosa 'Red Ace'	30-40cm		C	3L	Bushy	
103	PLH	Pieris japonica 'Little Heath'	20-25cm		C	3L	Bushy	4.00
9	Plouno R	Plumix laurifolia 'Rotundifolia'	100-120cm		C	15L		
4	PMS	Phloxium 'Maori Sunset'	60-90cm		O/I	C	10L	
13	PRR	Prinosia x frazeri 'Red Robin'	80-100cm	3x	C	10-15L		
124	PCGB	Pittosporum tenuifolium 'Gold Ball'	40-60cm		C	5L		
61	PIR In TT	Pittosporum tenuifolium 'Tom Thumb'	30-40cm		B			4.00
4	RMH	Rhododendron 'Madame Masson'	40-60cm		C	15L	Branched	
151	Sh	Sarcococca humilis	25-30cm		C	3L		4.00
151	Sp F	Schima japonica 'Tragans'	30-40cm		C	3L	Bushy	
79	St KC	Schima confusa 'New Green'	30-40cm		C	3L	Bushy	
98	St W	Schima japonica 'Hedge Major'	40-60cm		C	3L		
16	Sc on	Sarcococca confusa	20-25cm		C	3L	Bushy	3.00
39	Sc He	Sarcococca hookeriana oligne	30-40cm		1/I			4.00
4	THAN	Thuja orientalis 'Aurea Nana'	40-60cm	1/2N	C	10-15L		Transplant
86	Vid	Viburnum davidii	30-40cm		C	3L	Bushy	4.00

#	Code	Plant Name	Height/Spread/Grade	10th	Age	Root	Container	Habit	Form	Density/m ²
3	AoBf1	Ametanchier arborea Robin HF	300-350cm	14-16m	2x	RB			Selected Standard	
3	AC	Ametanchier canadensis	300-350cm	10-12m	2x	RB			Selected Standard	
	Al (M-S)	Ametanchier lamarckii (multi-stem)	200-250cm						Multi-stem	
17	Bp	Betula pendula	450-625cm	14-16cm	3x	RB			Standard (extra-heavy)	
2	Cb	Carpinus betulus	550-600cm	14-16cm	3x	RB			Standard (Extra heavy)	
3	Fs	Fagus sylvatica	450-625cm	14-16cm	3x	RB			Standard (extra-heavy)	
2	PCC	Pyrus calleryana 'Charlinee'	550-600cm	14-16cm	3x	RB			Standard (Extra heavy)	
1	SOL	Sorbus aria 'fulgens'	450-625cm	14-16cm	3x	RB			Standard (Extra heavy)	
3	Ti or GS	Ilia cordata 'Green Spire'	450-500cm	16-18cm	3x	RB			Standard (Extra heavy)	

NOTES ON PLANTING
1 Topsoil: Topsoil shall be spread to min 450mm depth over planting beds and 150mm depth over turf areas and graded to fall. Topsoil should be in accordance with BS3882:2015 and where subsoil is required, to be in line with BS8601:2013.

2 Herbicide and Cultivation: Topsoil to be treated with an application of herbicide prior to planting, where necessary, strictly in accordance with the Control of Pesticides Regulations 1986 (or otherwise updated/ superceded legislation), and following manufacturer's instructions by qualified staff. The topsoil shall then be cultivated to 150mm depth.

3 Container Grown Shrubs, Transplants and Whips: Shrubs and transplants shall comply with the National Plant Specification. Shrubs shall be planted in pits 300 x 300 x 200mm depth, and the backfill shall include 3 litres Peat Free Tree and Shrub Compost. Specimen plants to be planted in a pit 400 x 400 x 250mm depth with 5 litres Tree and Shrub Compost. BR whips should be notch planted as required and healed into position. All whips to be protected by a spiral bound shrub guard secured into place with a timber stake. Hedgerow planting to be planted in a double staggered row at 450cm centres.

4 Herbicide: Spot treat with herbicide throughout the maintenance period in accordance with the manufacturer's instructions.

5 Bark Mulch: All Ornamental Planting beds to receive 75mm depth pulverised ornamental bark mulch.

6 Position of Plants: Final position of trees and shrubs subject to confirmation of service location and approval of statutory undertakers.

TREES - TREES - MULTISTEM, SELECTED STANDARD, HEAVY STANDARD: Tree pit to be 600x60x600mm deep. Pit backfilled with 1 parts topsoil to BS3882:2015, 2 parts tree planting compost to depth of 500mm, loosen and shape base to be to depth of 100mm fill with clean stone. If within lawn tree to be set in circle area of bark mulch 75mm depth at 500mm diameter. Tree to be secured with 1nr stake, to be 65mm diameter treated softwood driven firmly into the ground. Stake to be pointed at one end. Stake fix to tree with adjustable soft tree tie with spacer. Rubber tree strap secured with 1No nail (galvanised round head).

EXTRA HEAVY STANDARD: Tree pit 900x900x900mm depth with 150mm depth of clean stone to the base, 300mm depth good quality topsoil to B53882:2015 and 450mm subsoil to B58601:2013. If planted within lawn tree to be set in circle area of bark mulch 75mm depth at 500mm diameter. Double stakes to be 1000mm above ground and fixed to tree with suitable rubber tree ties (with the tree in the middle). Trees to be planted with an irrigation pipe (to wrap around the rootball of the tree) and secure the end of the pipe to the tree stake.

8 Watering: Plant only into moist soil and water thoroughly to the full depth of soil immediately after planting. Water regularly through the establishment period (minimum 3 months) to prevent dehydration. The trees should be watered through the irrigation pipe to ensure that the water gets down to the rootball. These trees should be watered regularly throughout spring-summer during the first 2 years to ensure that the tree root system establish well.

9 Wildflower Meadow for Wetlands:
Timing - Sow meadow during March and April or in September. When sowing into heavy soils, sow in March/April to avoid seeds/seedlings rotting in waterlogged soils.

- Control or remove weeds before sowing. For small areas, remove weeds by hand. For larger areas, a weed suppressing membrane or black plastic can be laid over the area 3 months prior to sowing to prevent weed growth. For larger areas and where vigorous perennial weeds, such as nettles, docks and dandelions, are present in large number, non-chemical control methods may not be effective. In these situations instead spray off existing vegetation using non-residual systemic glyphosate-containing weedkillers
- Rotavate soil and rake to make even seed bed


- Wildflower meadow to be sown at 4g per m
- Mix wildflower seed with silver sand to aid even seed distribution and to show area that have been covered. Sow half lengthways and half widthways for even coverage.

10 Grass Seeding: Sow late summer to mid autumn. Prepare ground by removing any existing vegetation, large stones and roughly levelling. Grass seed should be spread at 50g per m². After sowing, lightly rake over area and water.

11 Turf: Complete ground preparations before turf is delivered to site to avoid turf drying out. Turf should be laid immediately on delivery. Remove all existing vegetation from area to be turfed and spread 150mm depth of top soil. Dig over or rotavate soil before laying turf if soil is compacted. Rake, lightly compact, and water soil. Stagger the joints when laying the turf. Water turf after laying and every day for the next 2-3 days, especially in periods of low rainfall.

12 Soil compaction is likely to have occurred during construction on site. A site inspection should be carried out by a landscape professional to assess the level of soil compaction, including drainage testing to see if the ground is likely to become waterlogged. If the ground is deemed to be too compacted for plant growth and to drain adequately then remediation works should be carried out. This could include rotavation of the soil using a push along rotavator and/or ground being broken up with spades or small machinery. A second site inspection should then take place to ensure that the soil is fit for purpose.

13 Tree species selected subject to soil conditions and NHBC guidance. Root barriers may be required subject to findings from soil analysis and engineer's details.

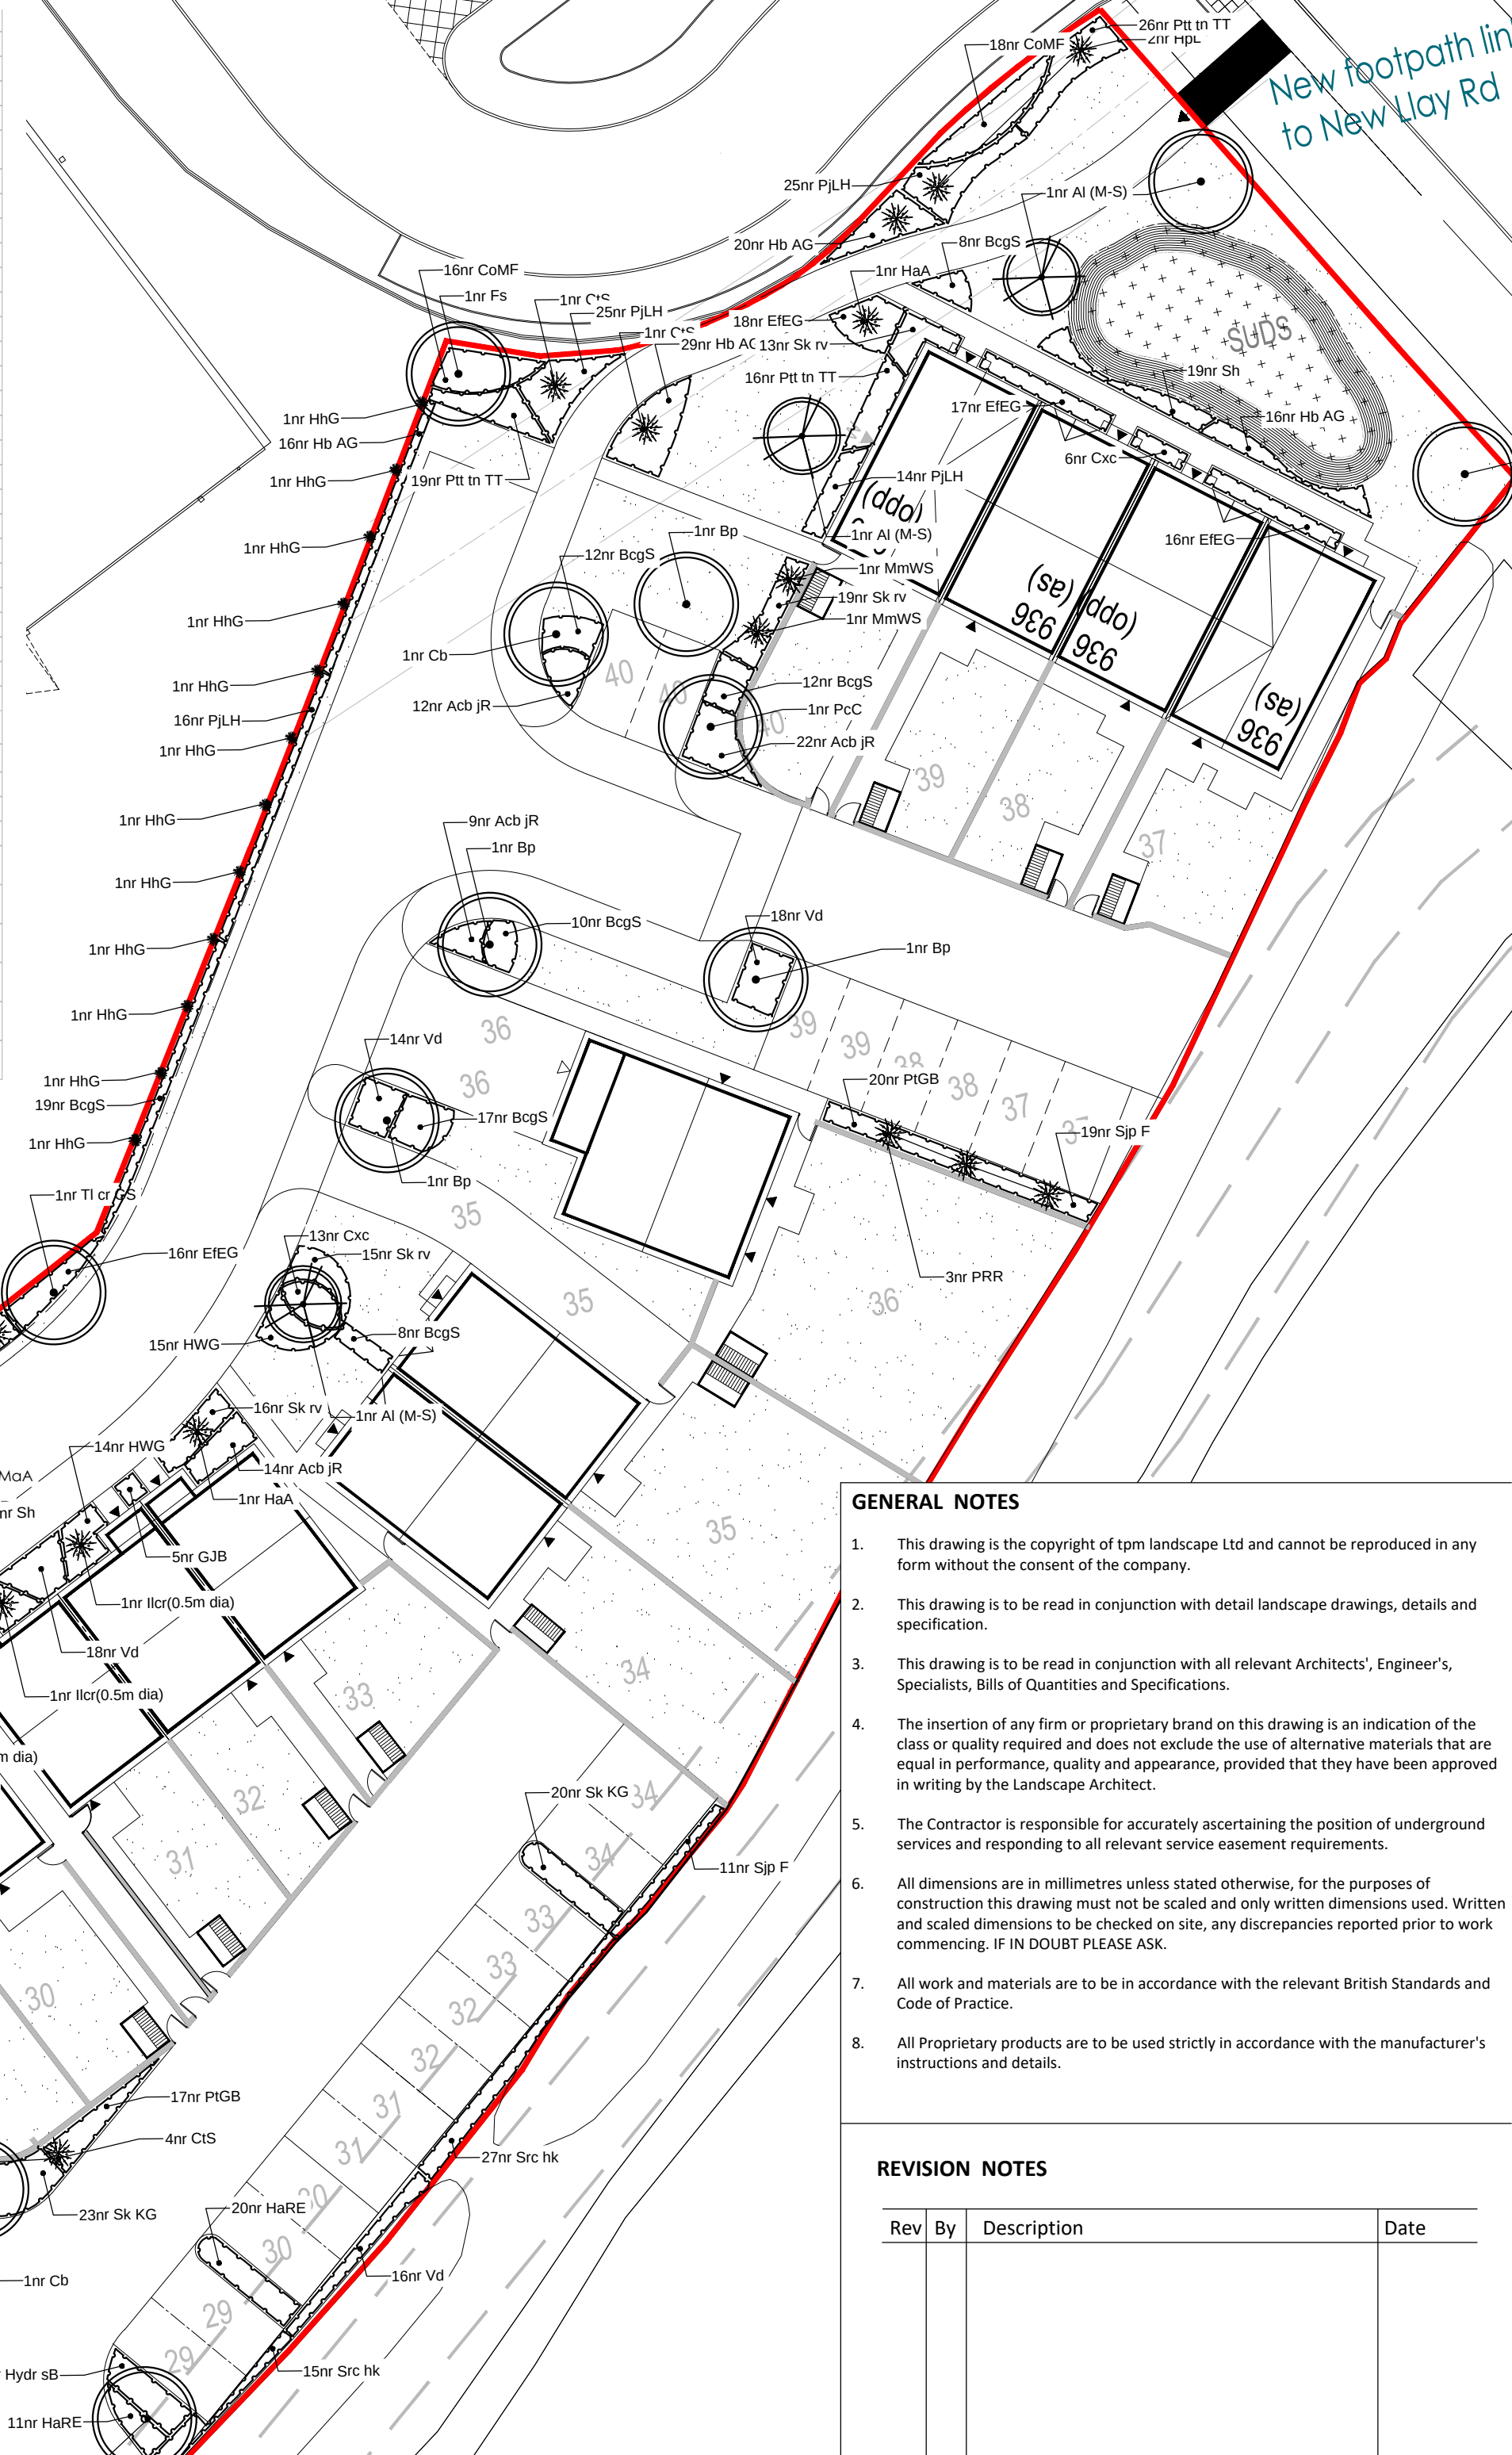

- ## GENERAL NOTES
1. This drawing is the copyright of tpm landscape Ltd and cannot be reproduced in any form without the consent of the company.
 2. This drawing is to be read in conjunction with detail landscape drawings, details and specification.
 3. This drawing is to be read in conjunction with all relevant Architects', Engineer's, Specialists', Bills of Quantities and Specifications.
 4. The insertion of any firm or proprietary brand on this drawing is an indication of the class or quality required and does not exclude the use of alternative materials that are equal in performance, quality and appearance, provided that they have been approved in writing by the Landscape Architect.
 5. The Contractor is responsible for accurately ascertaining the position of underground services and responding to all relevant service easement requirements.
 6. All dimensions are in millimetres unless stated otherwise, for the purposes of construction this drawing must not be scaled and all written dimensions used. Written and scaled dimensions to be checked, if any, discrepancies reported prior to work commencing. IF IN DOUBT PLEASE ASK.
 7. All work and materials are to be in accordance with the relevant British Standards and Code of Practice.
 8. All Proprietary products are to be used strictly in accordance with the manufacturer's instructions and details.

Rev	By	Description	Date
A	GBS	Updated in line with architect's latest layout	30.06.21

Client	Watkin Jones			
Project	Royal British Legion, Llay			
Description	Planting Plan			
Status	For Approval			
Scale @ A1	Drawn	Checked	Date	
1:250	GBS	CT	15.04.21	
Job number	Drawing number	Revision		
3790	201	A		

tpm landscape
chartered landscape architects

address: 4th Floor Studio 10 Little Lever St Manchester M1 1HR
tel: 0161 235 0600 fax 0601 email info@tpmlandscape.co.uk