


Drawing to be read in conjunction with
Project Specification & Standard Details

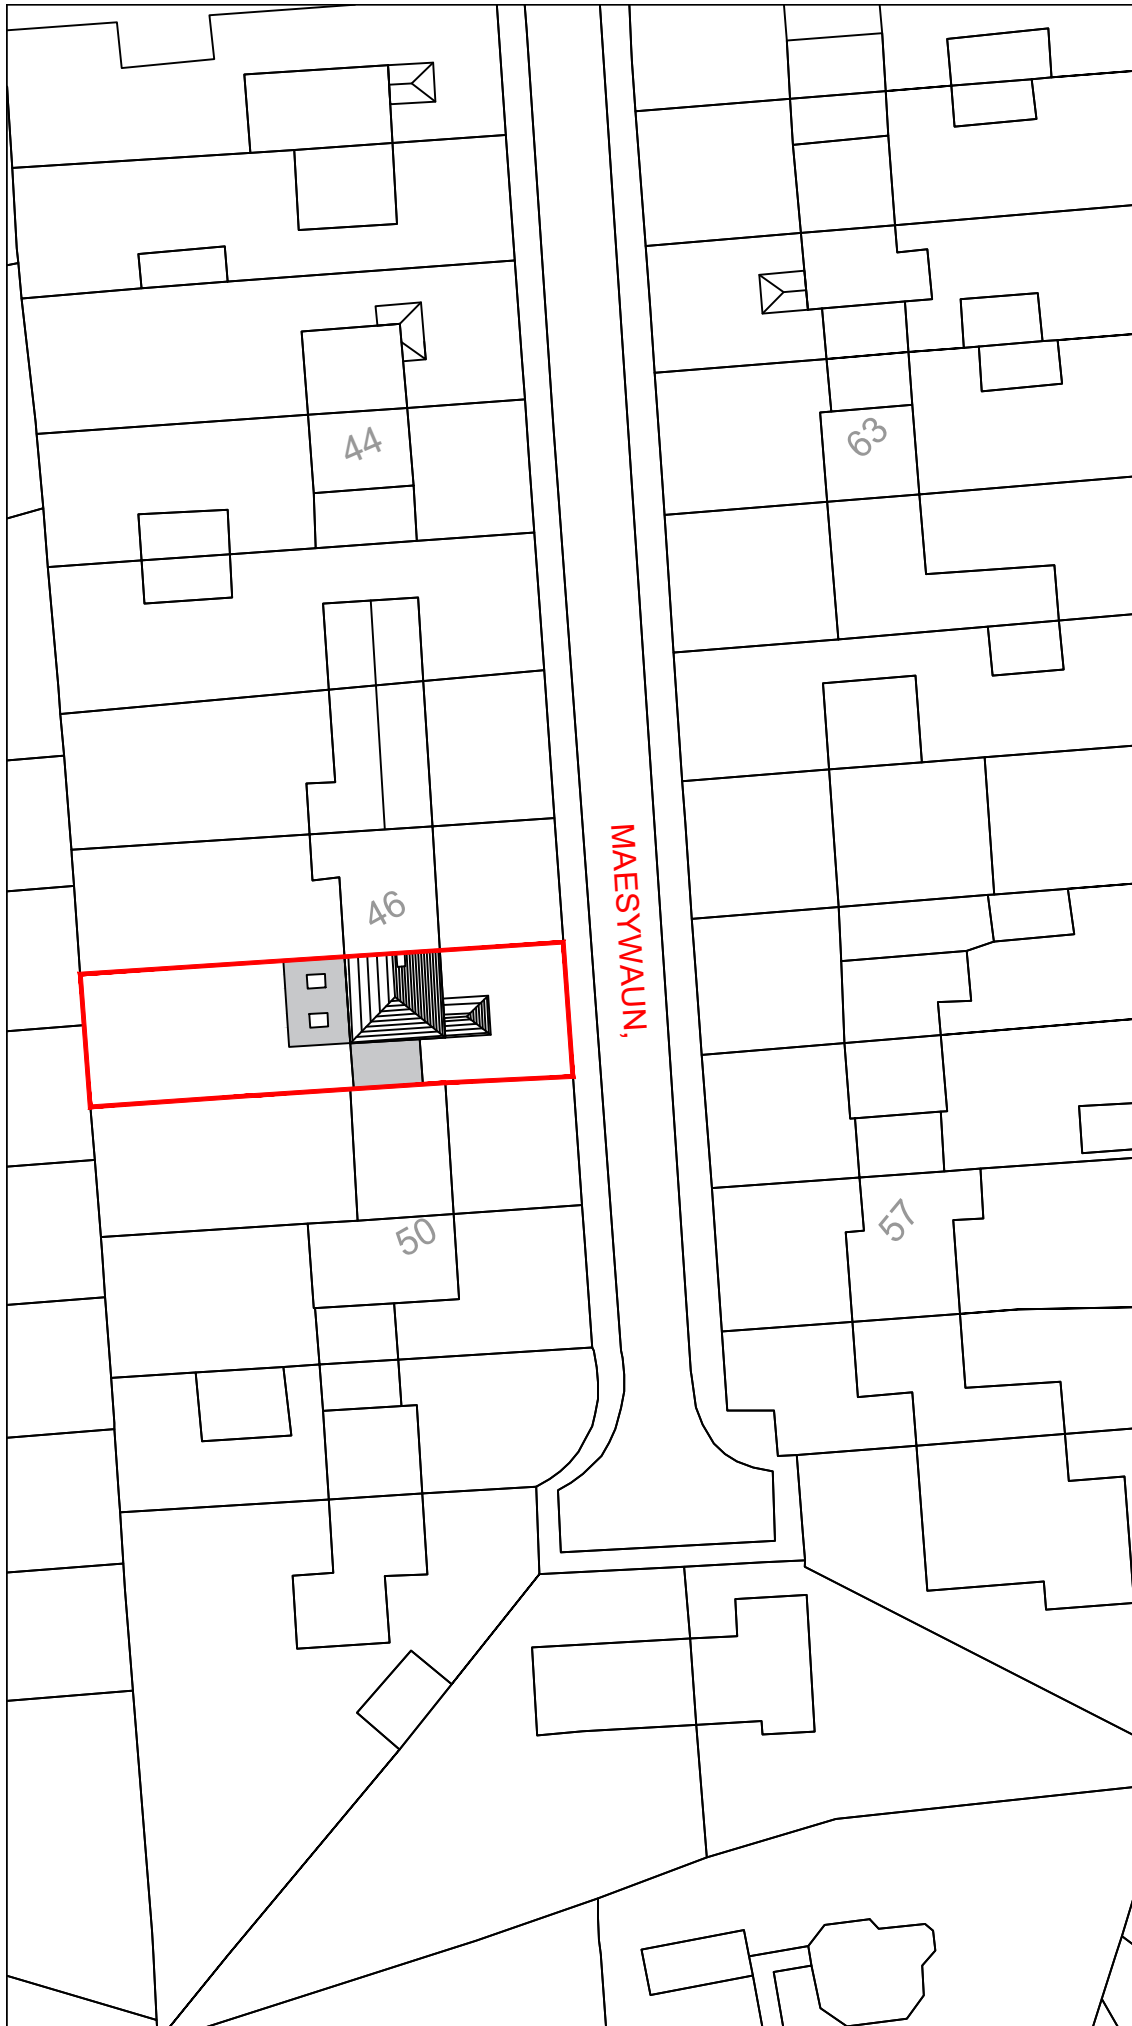

REV	BY	DATE	DESCRIPTION
CLIENT			
Mr & Mrs Jones			
PROJECT			
48 Maes Y Waun, Chirk			
DRAWING TITLE			
PROPOSED BLOCK PLAN			
-			
FOR CONSTRUCTION			
DRAWN	AP	CHECKED	-
SCALE	1:500	DRAWING No:	REVISION:
DATE	JUN 21	L(2)03	-
modusdesigns			

0 10 20 50mm
NATURAL SCALE