


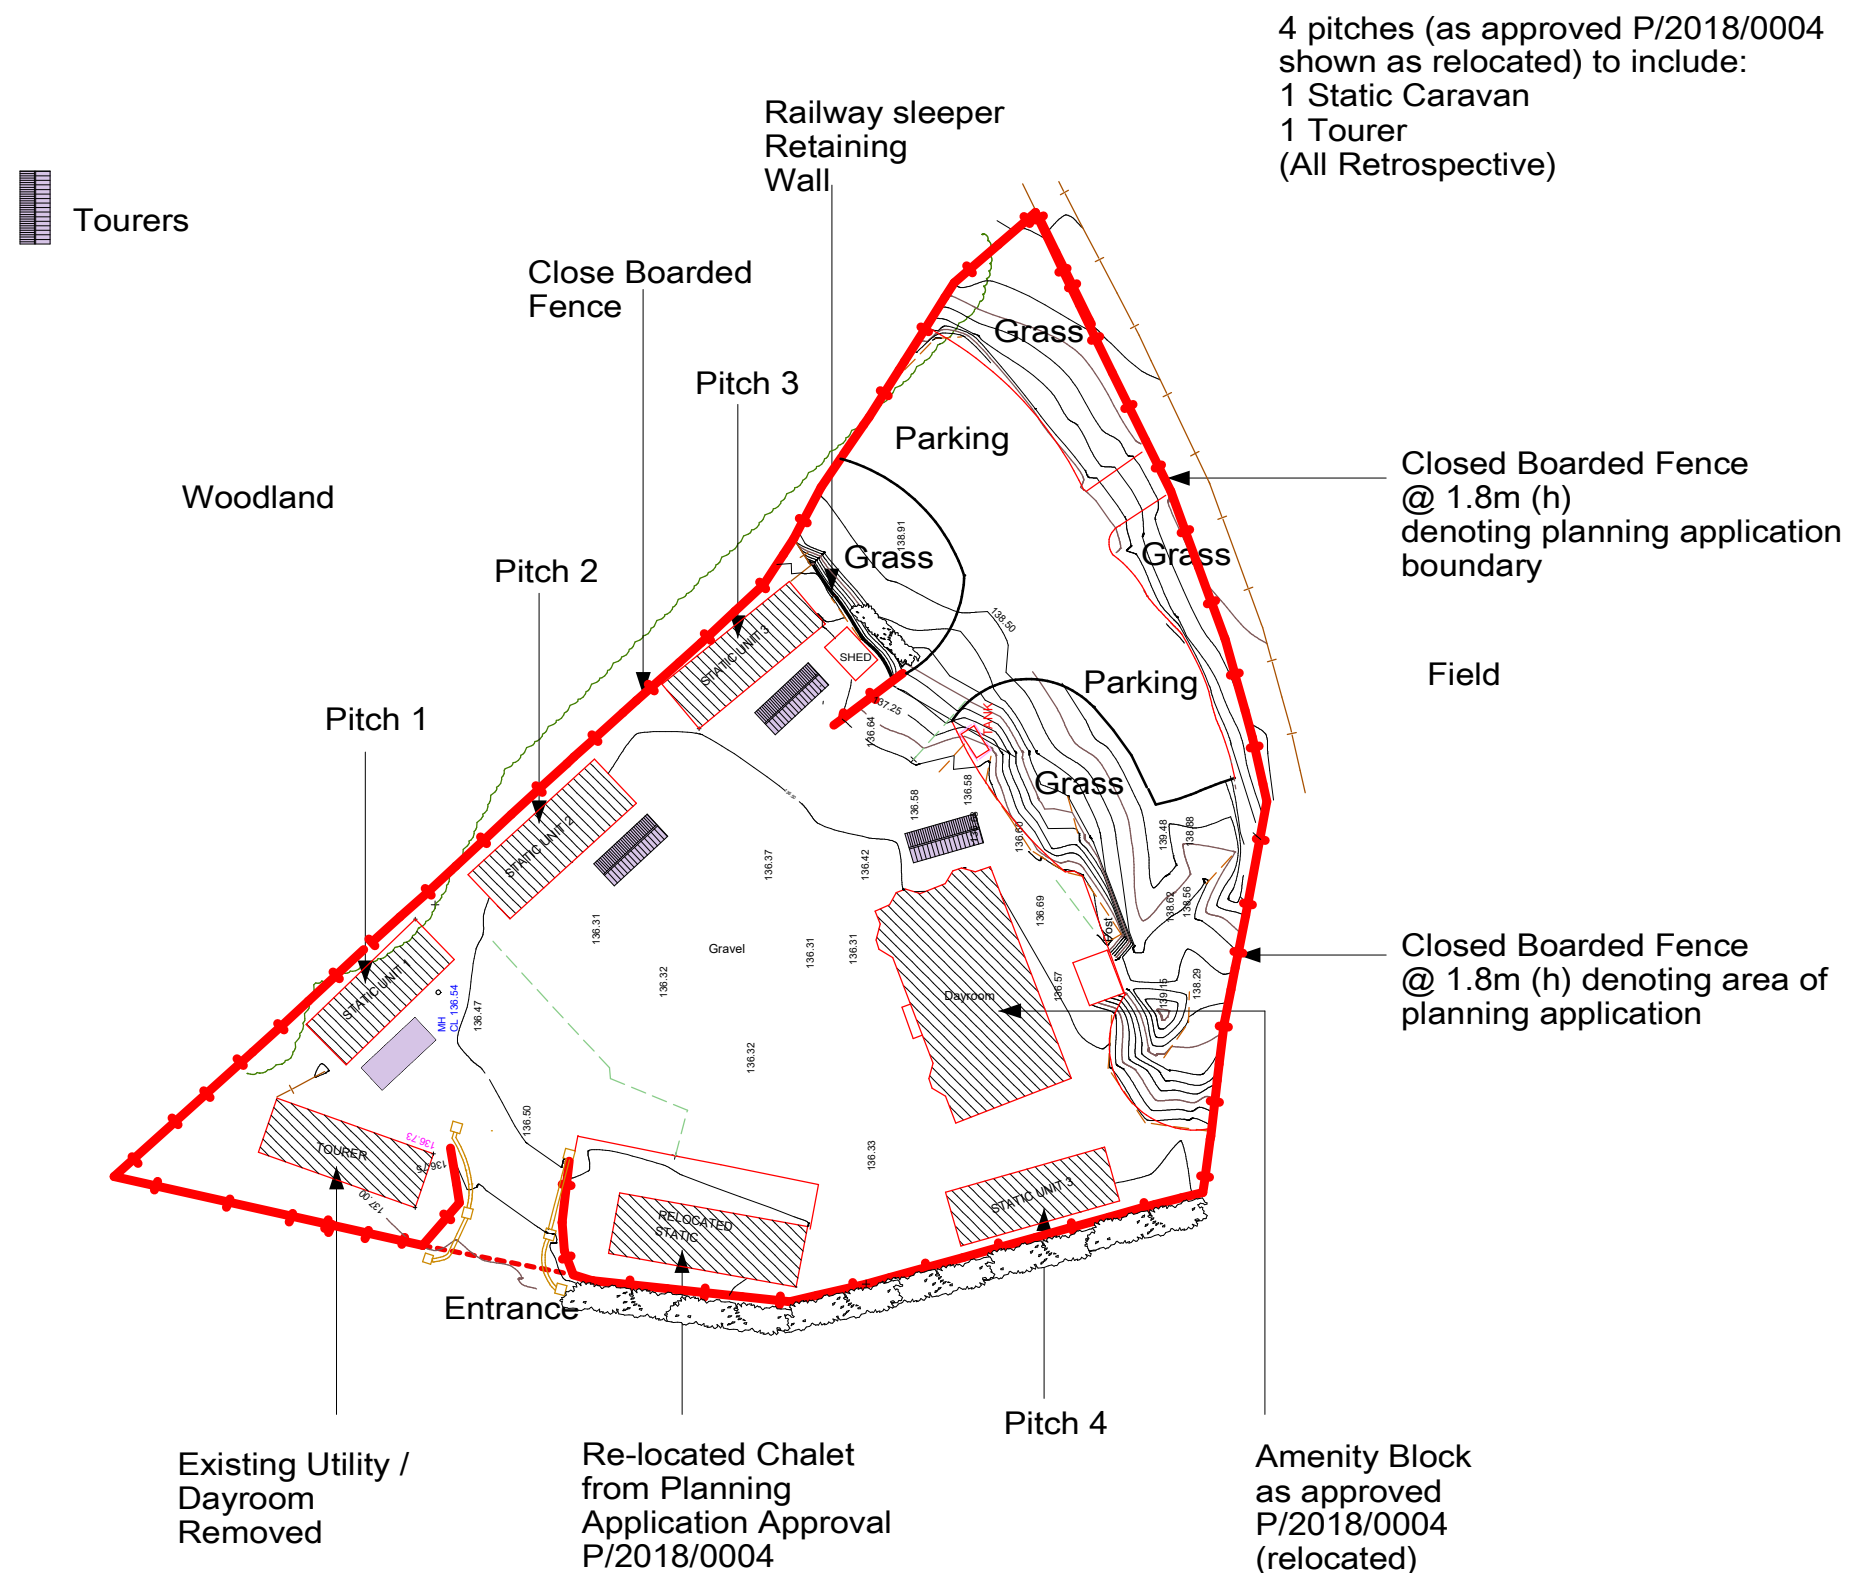

NOTES:
All dimensions must be checked on site and not scaled from this drawing.

Rev A - 1st June 2021
Tourer caravans added
Perimeter fence denoting application Site

Client
Mr Andy Cash

Job Title
Amenity Block Design at
Former Stables B5101
Southsea
Wrexham
LL11 5NS

Drawing Title
Site Layout (part
Retrospective)

Scale 1:500 A3

Date April 2021 Drawn by T.M.

Drg No.	Rev
71302:1001	A

Trevor Mennell Planning
Planning & Architectural
Consultants
The Gables | Kendrick's Bank |
Bayston Hill | Shrewsbury |
Shropshire | SY3 0EH