


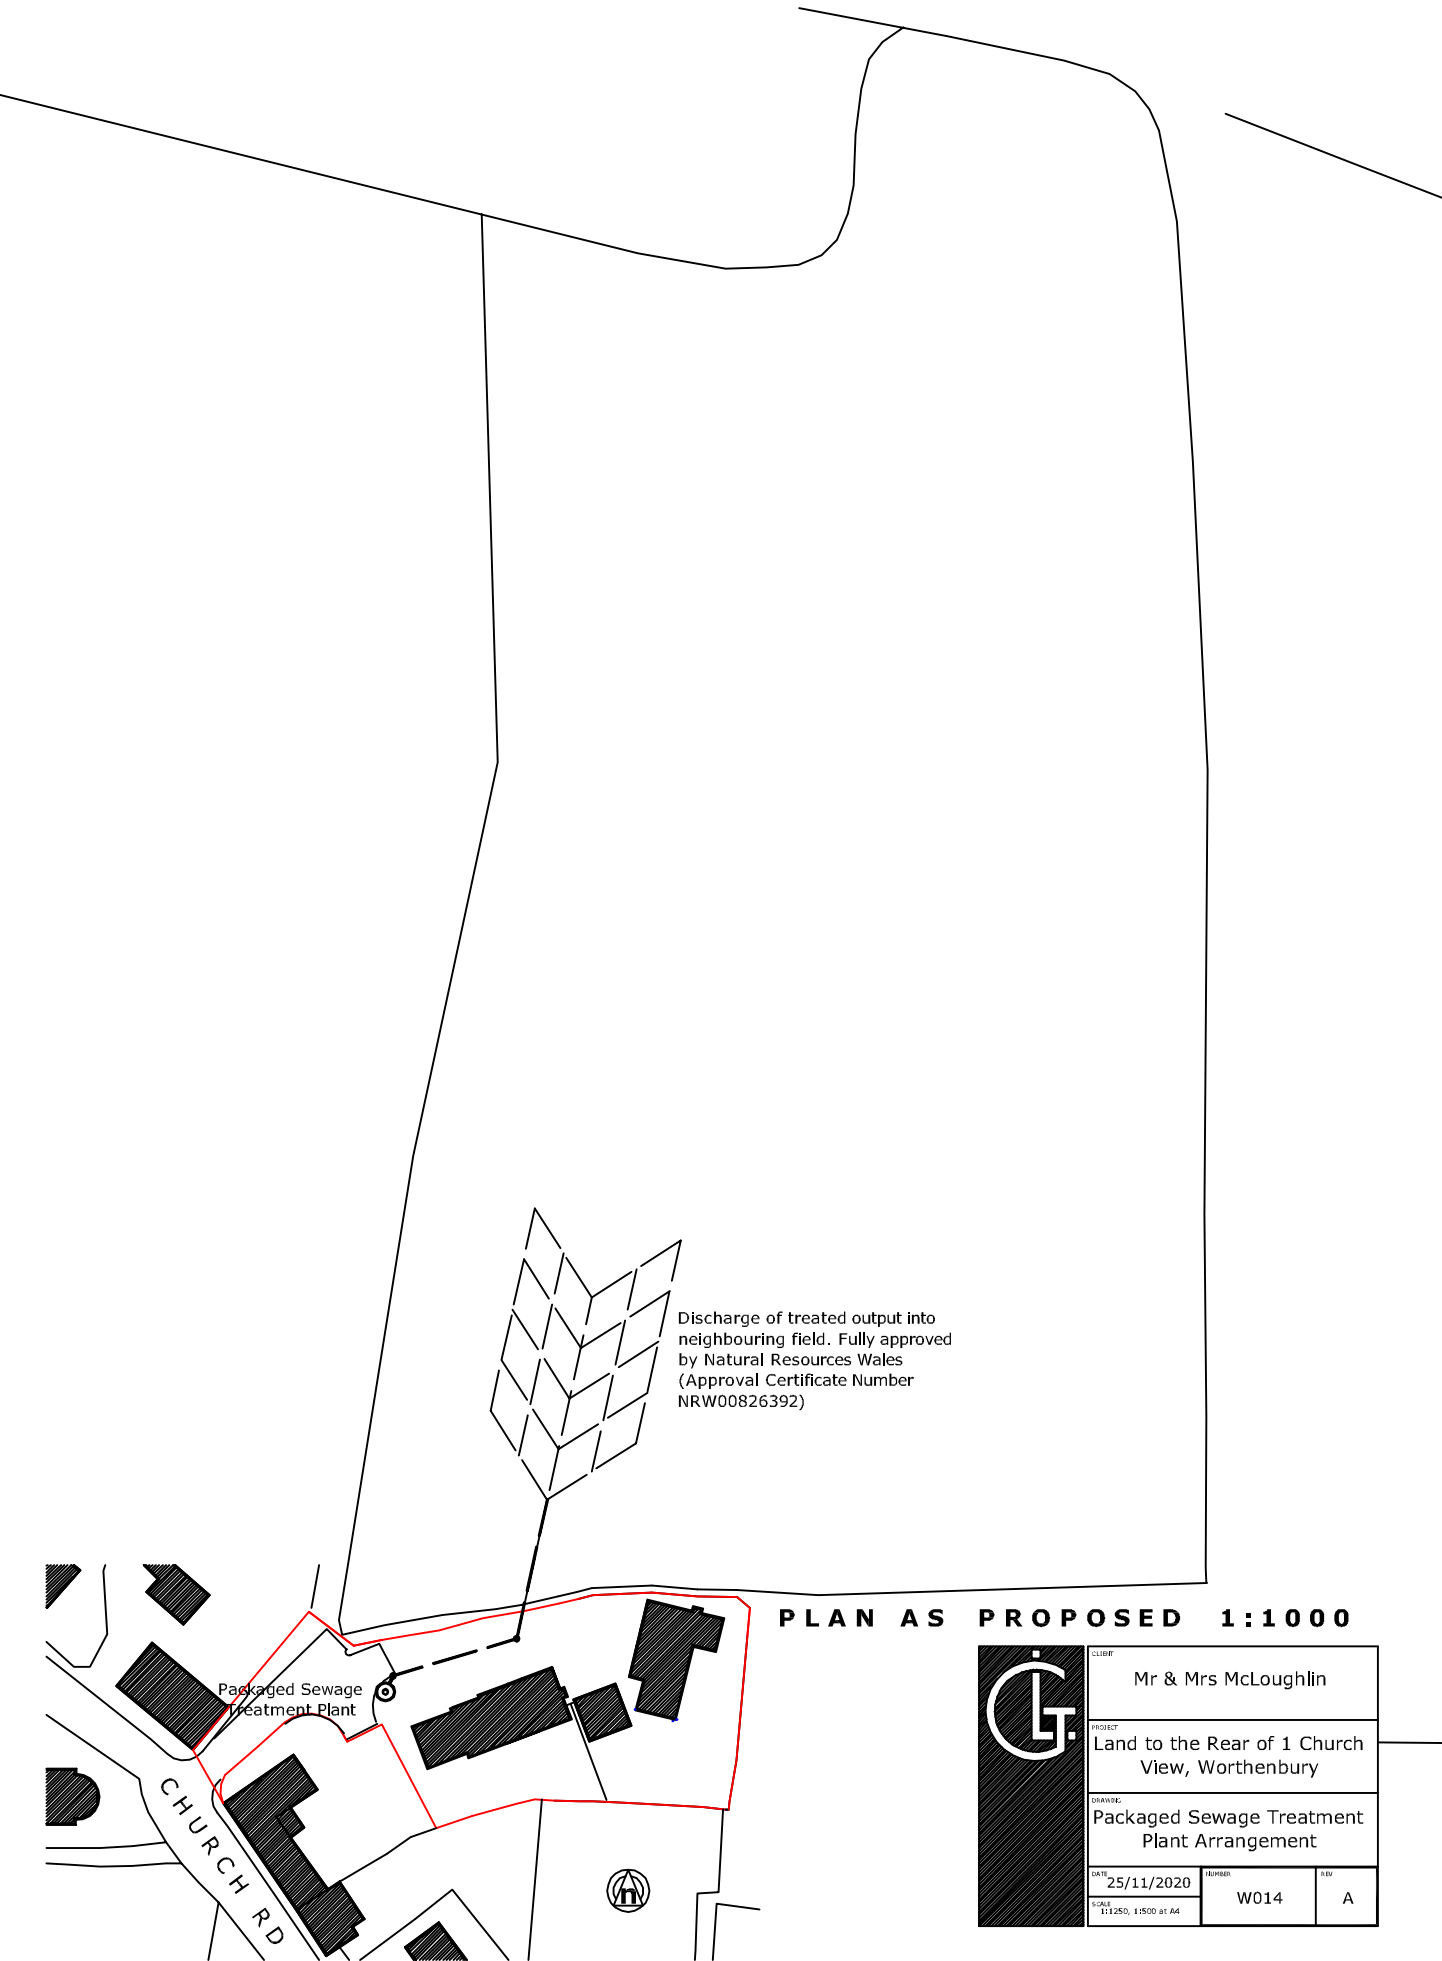

Discharge of treated output into
neighbouring field. Fully approved
by Natural Resources Wales
(Approval Certificate Number
NRW00826392)

PLAN AS PROPOSED 1:1000

	CLIENT	Mr & Mrs McLoughlin		
	PROJECT	Land to the Rear of 1 Church View, Worthenbury		
	DRAWING	Packaged Sewage Treatment Plant Arrangement		
	DATE	25/11/2020	NUMBER	W014
SCALE		1:1250, 1:500 at A4	REV	A