


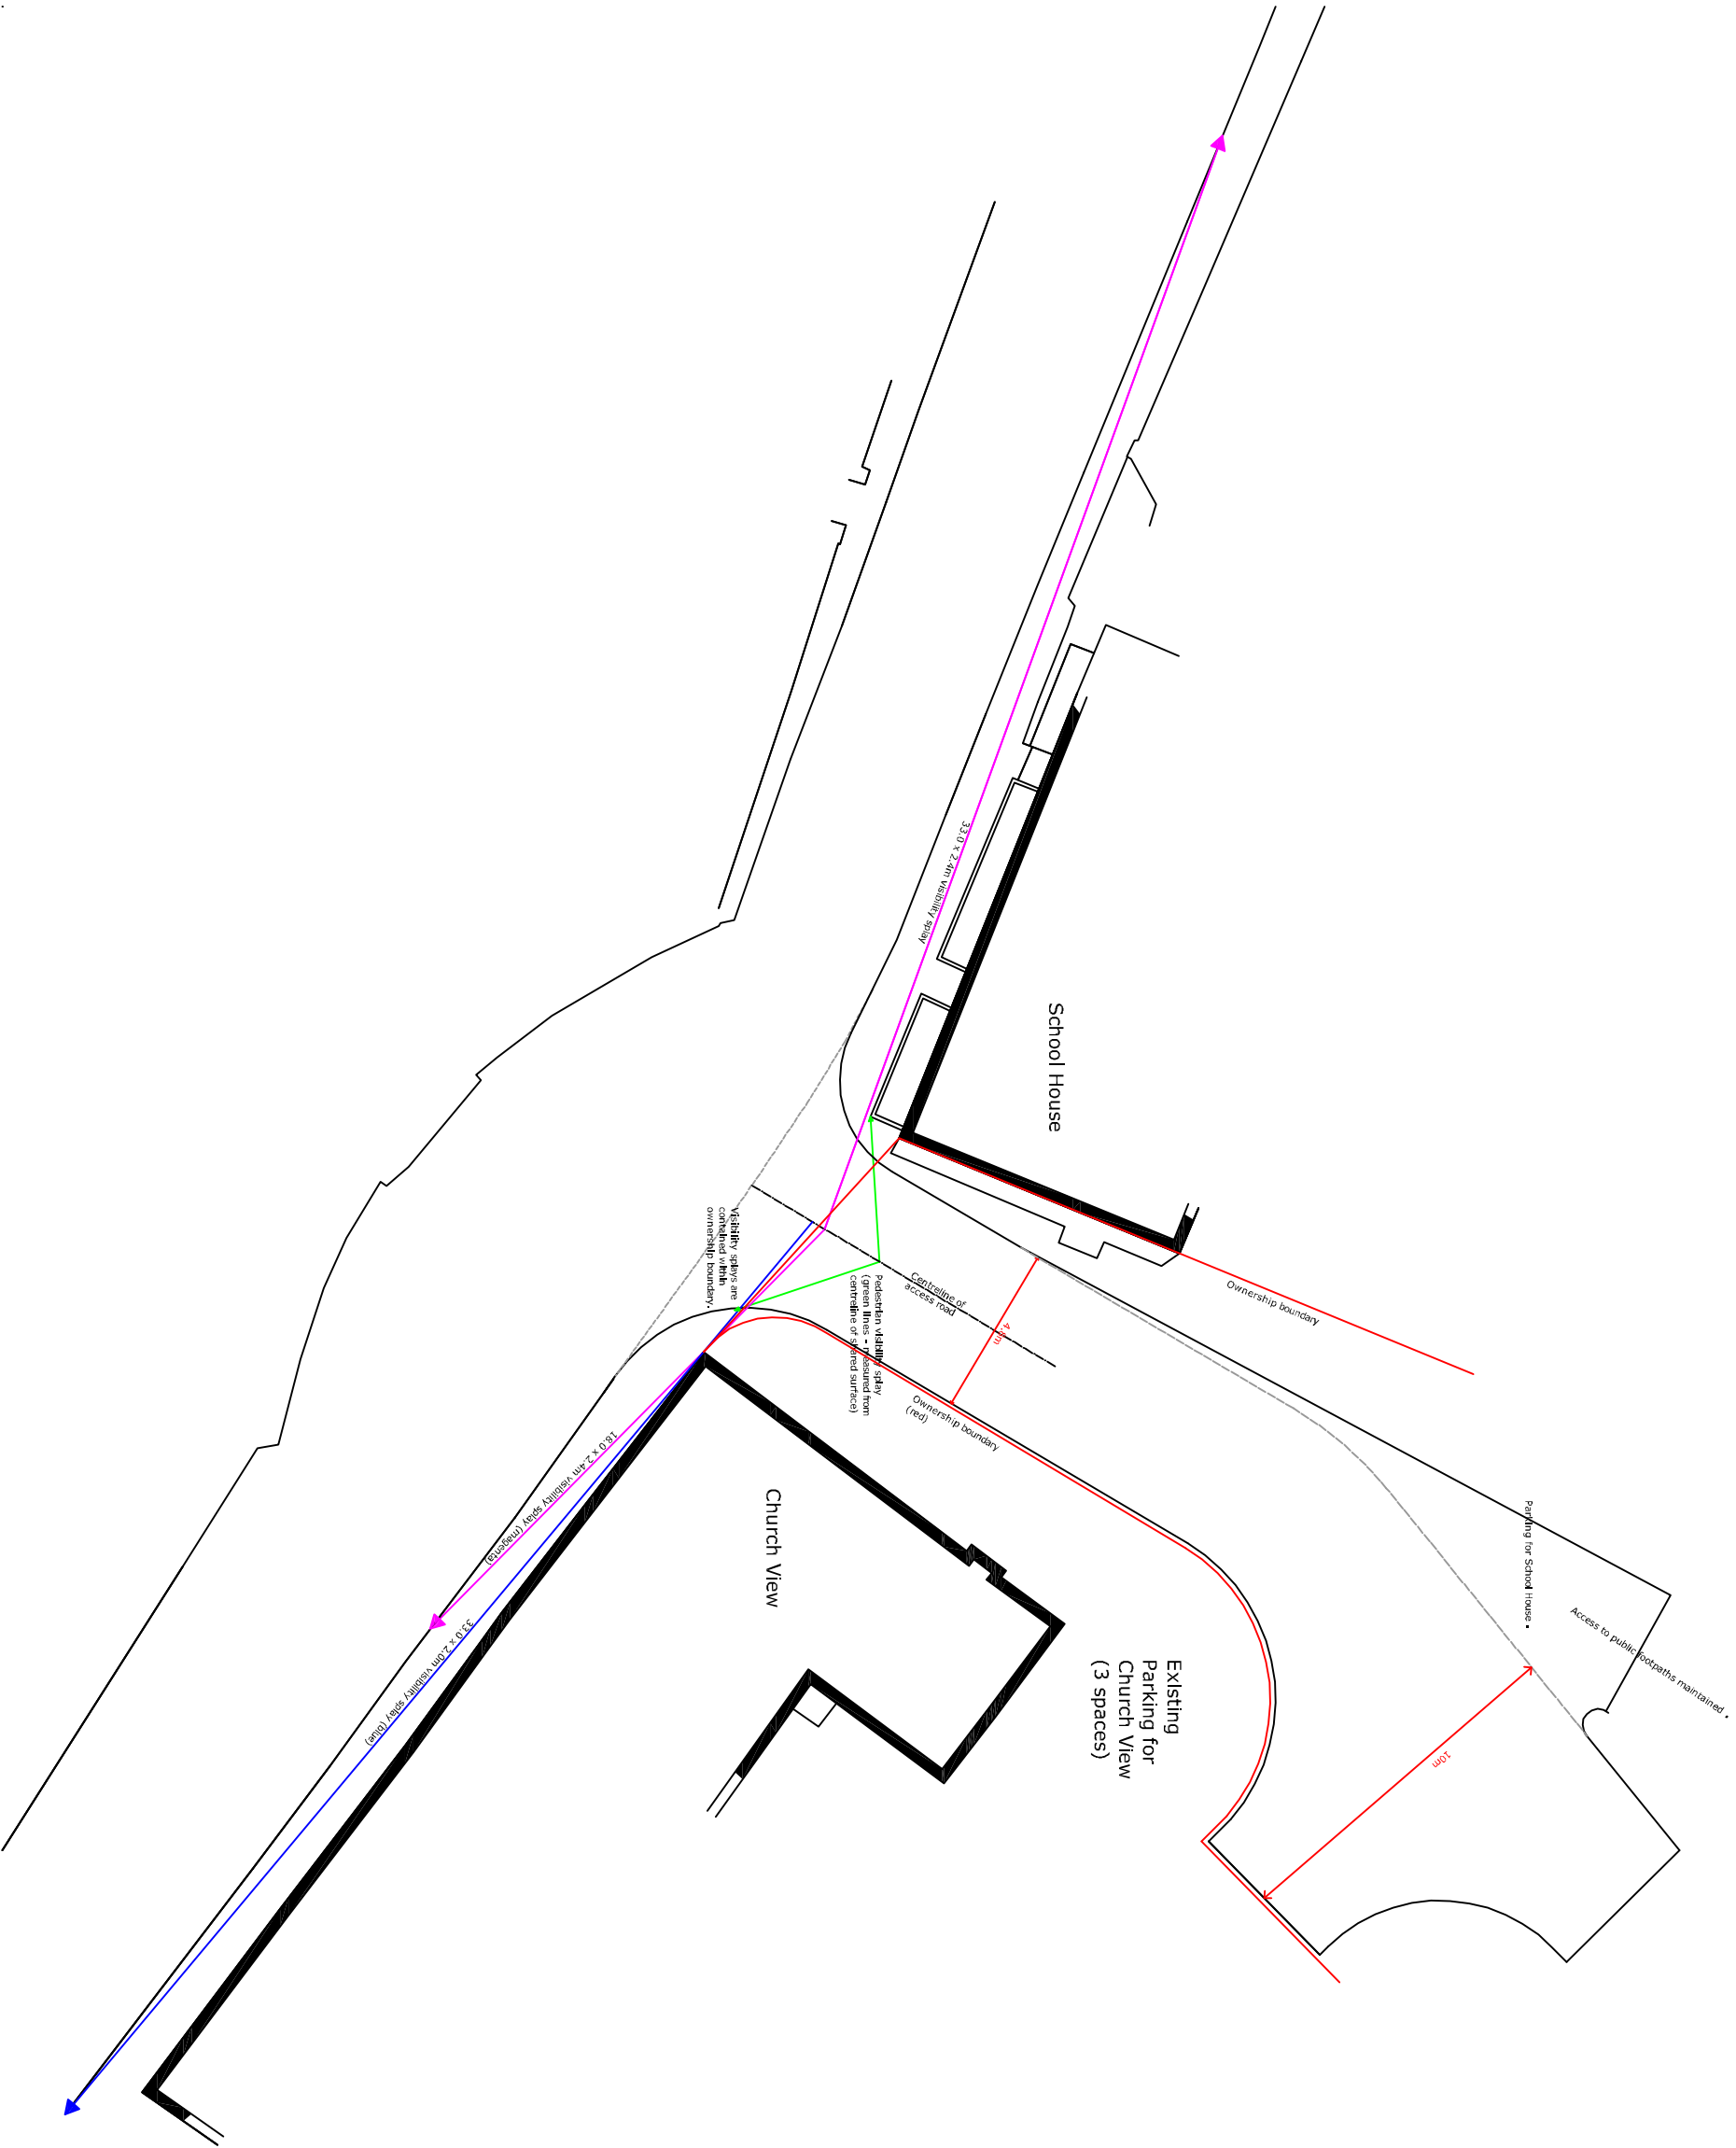

			
Mr & Mrs McLoughlin			
PROJECT			
Land to the Rear of 1 Church View, Worthenbury			
DRAWING			
Site Access showing Visibility Splays			
DATE	NUMBER		
01/03/2021	W01.1		
SCALE	REV		
1:200 at A3	F		