



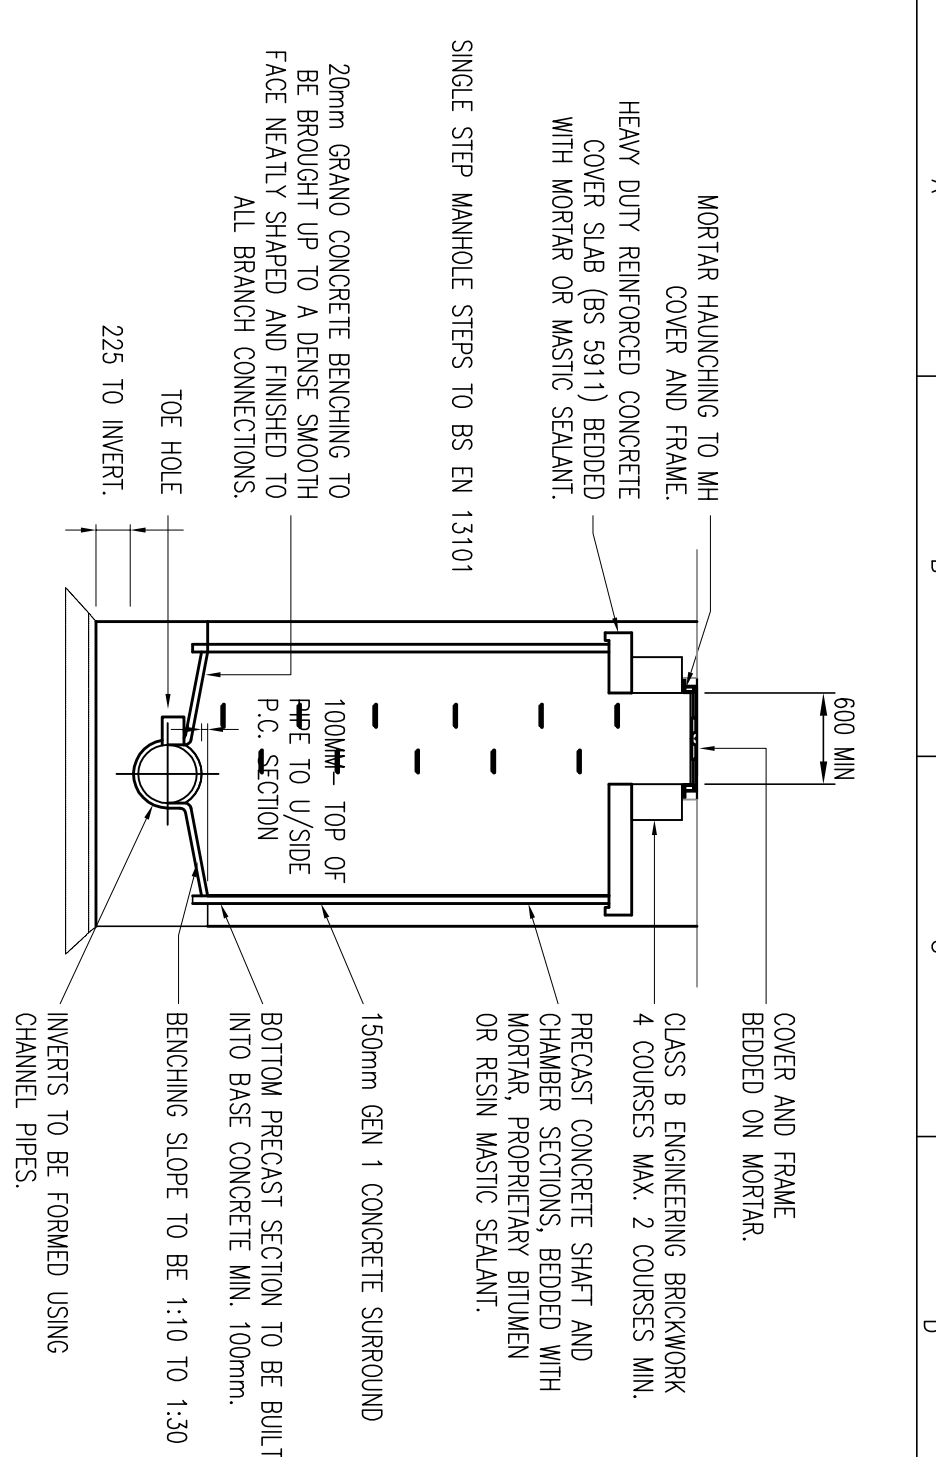


TYPICAL MANHOLE TYPE 'A'

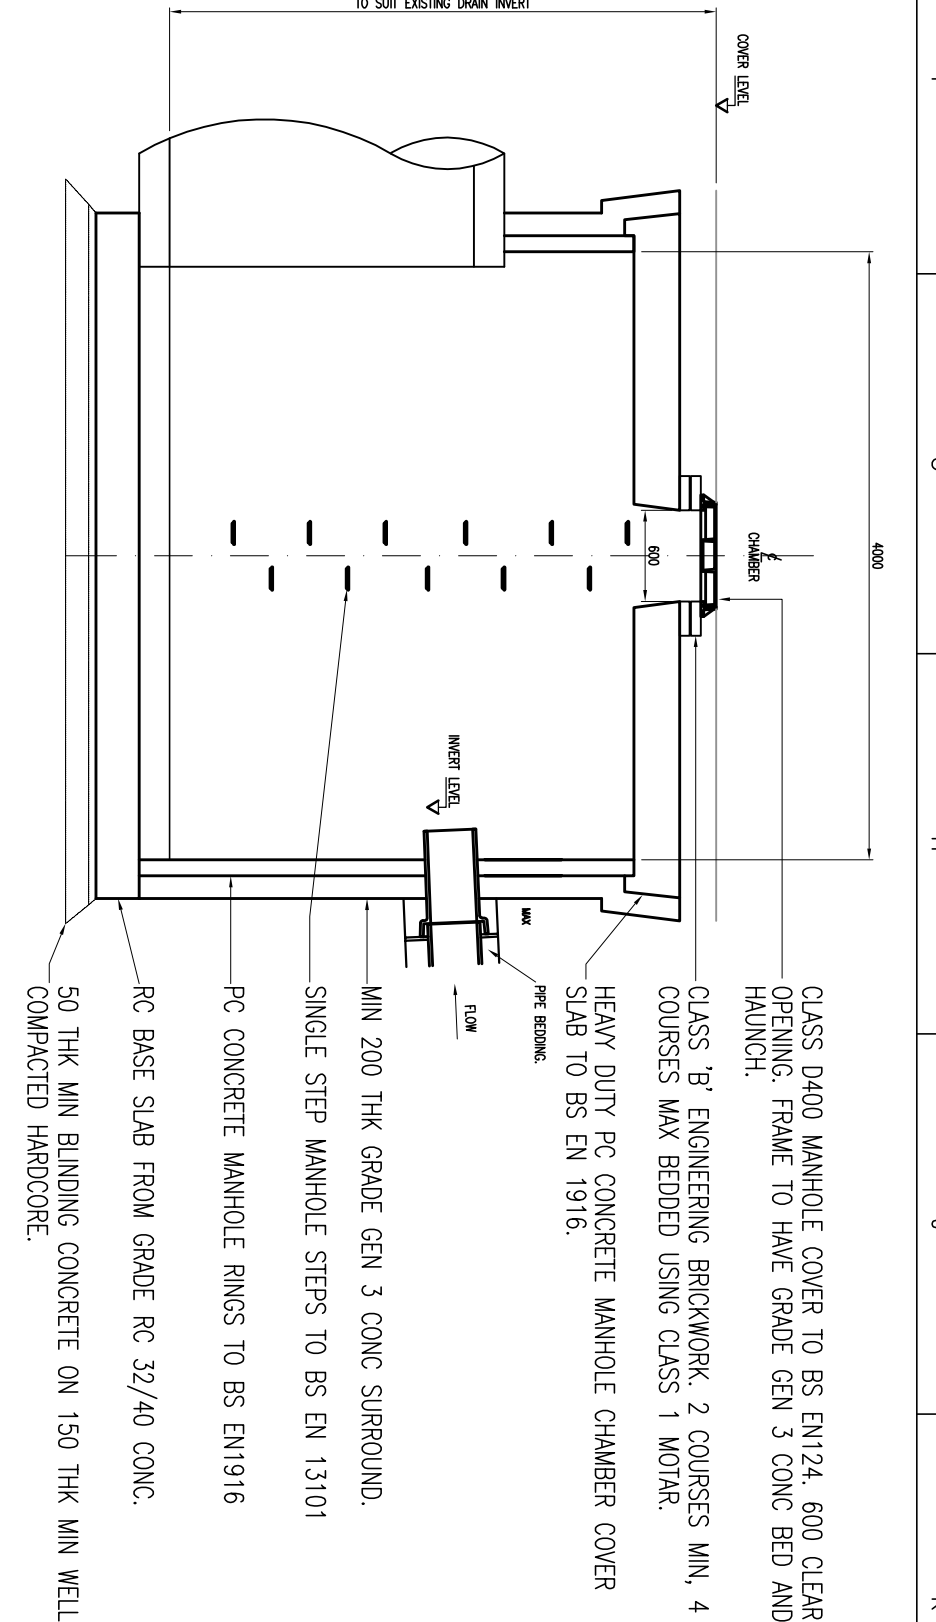


TYPICAL MANHOLE TYPE 'B1'


TYPE 'B2' WITH HYDRO BREAK TO DN300 OUTLET AS TYPE 'C'.

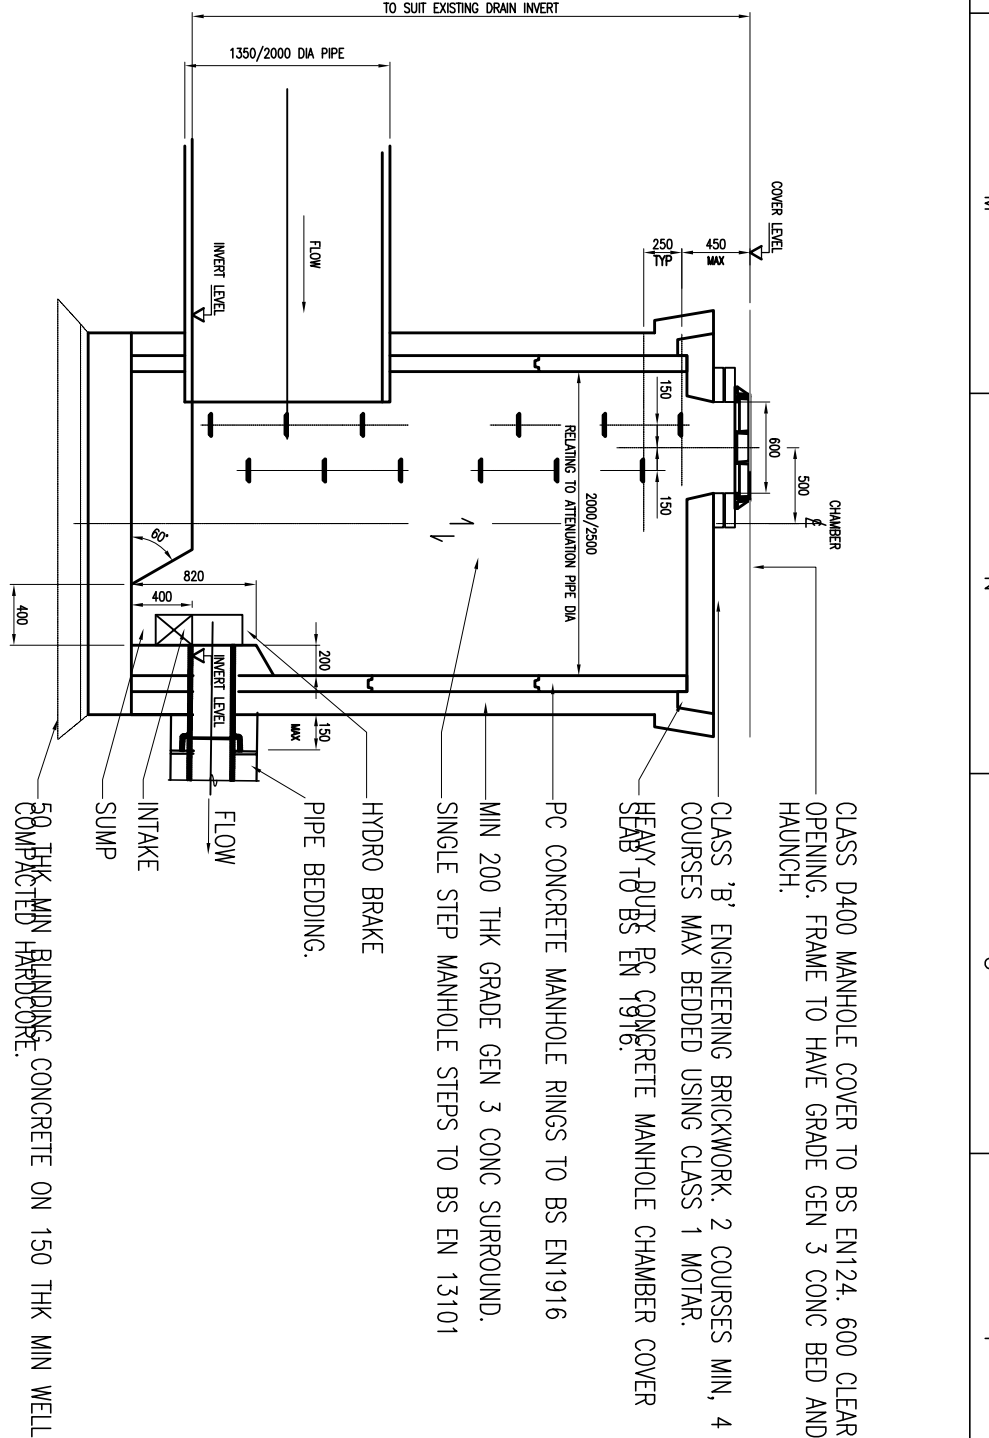


TYPICAL HYDRO BRAKE MANHOLE TYPE 'C'

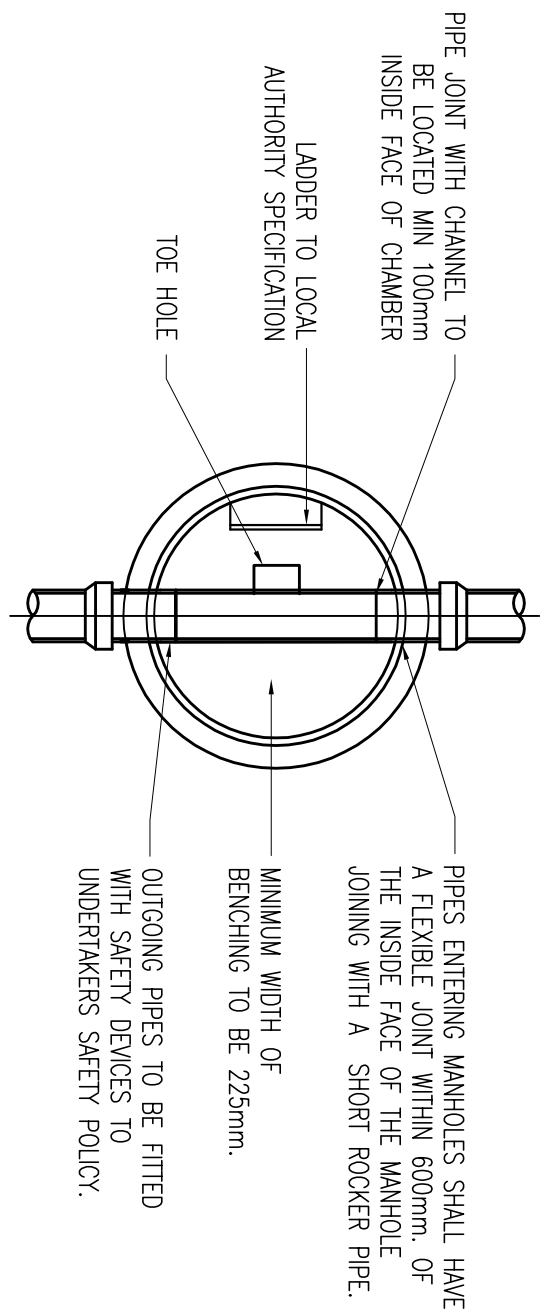


PLAN ON BASE

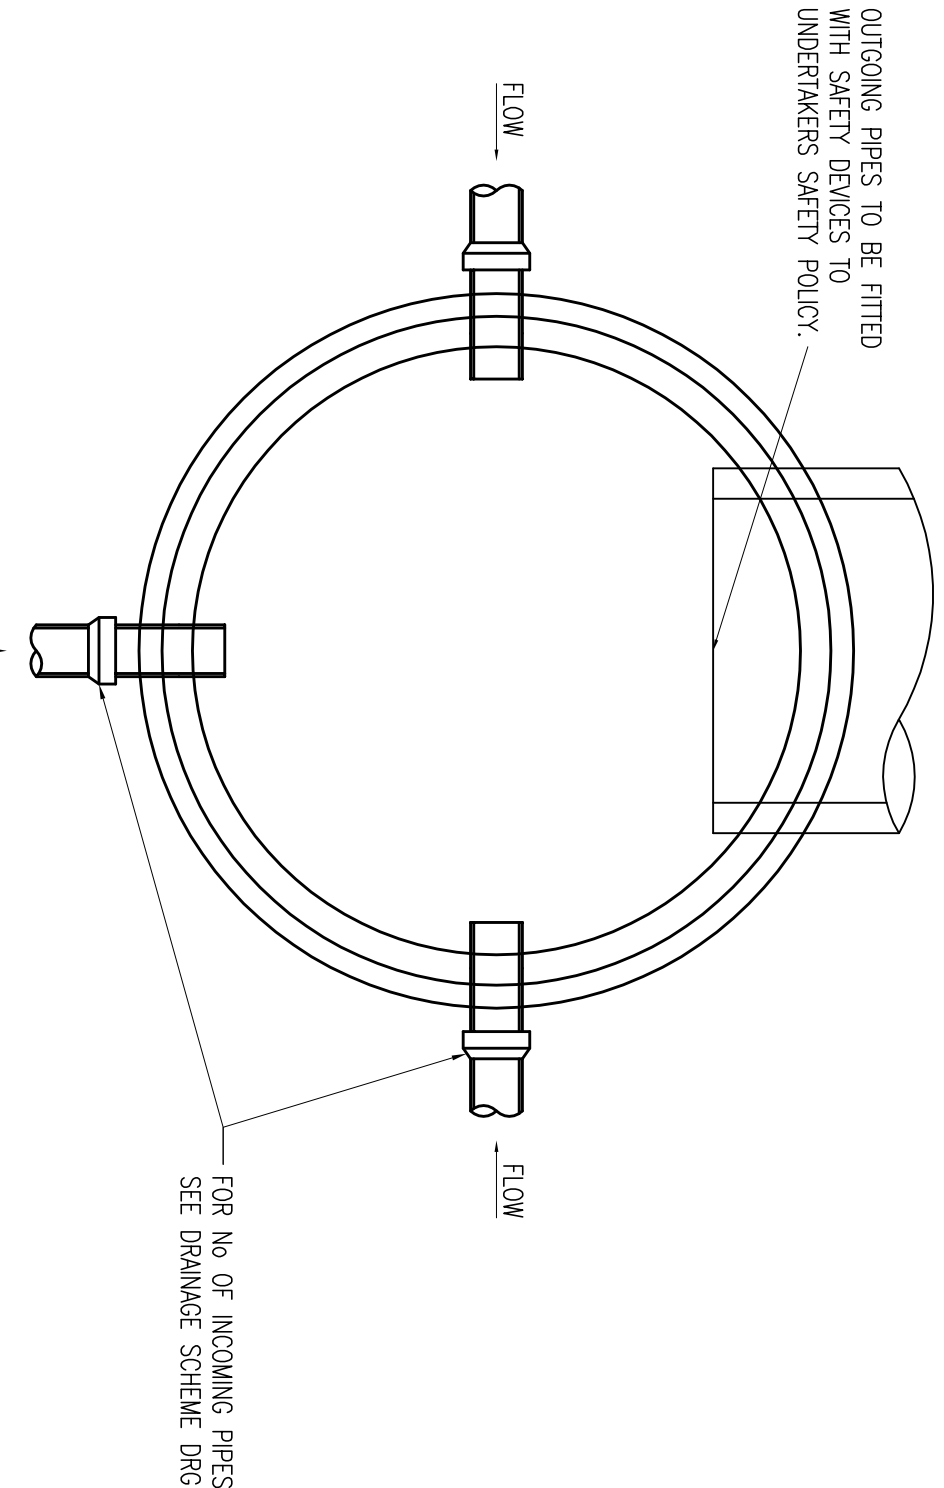


PLAN ON BASE

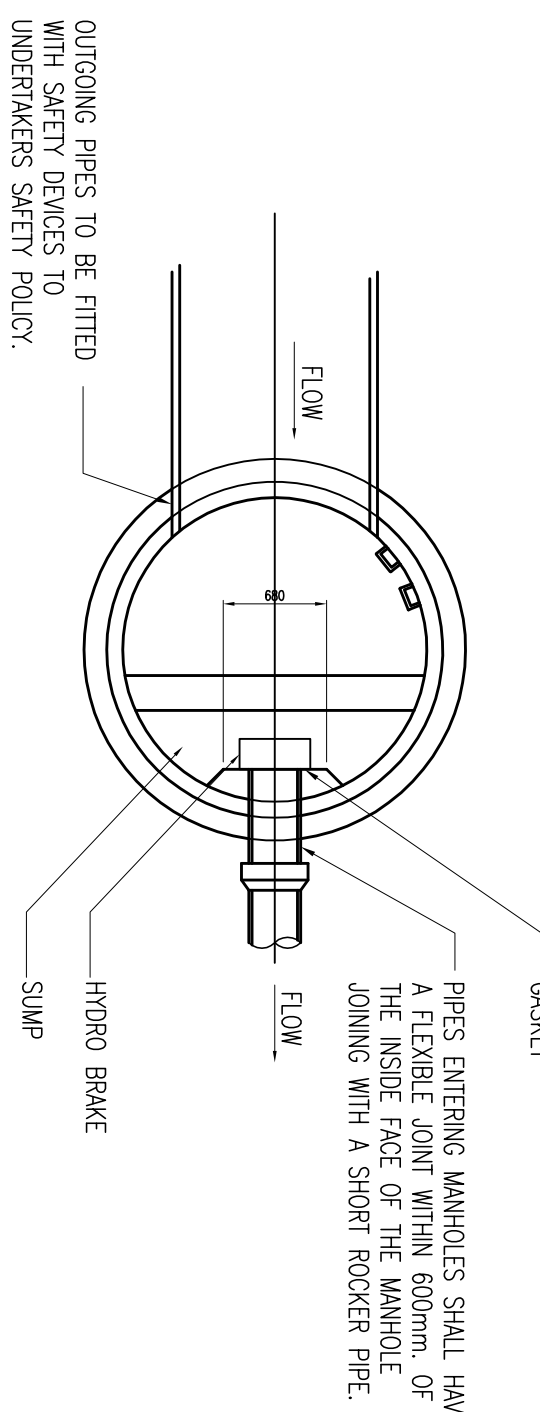


PLAN ON BASE

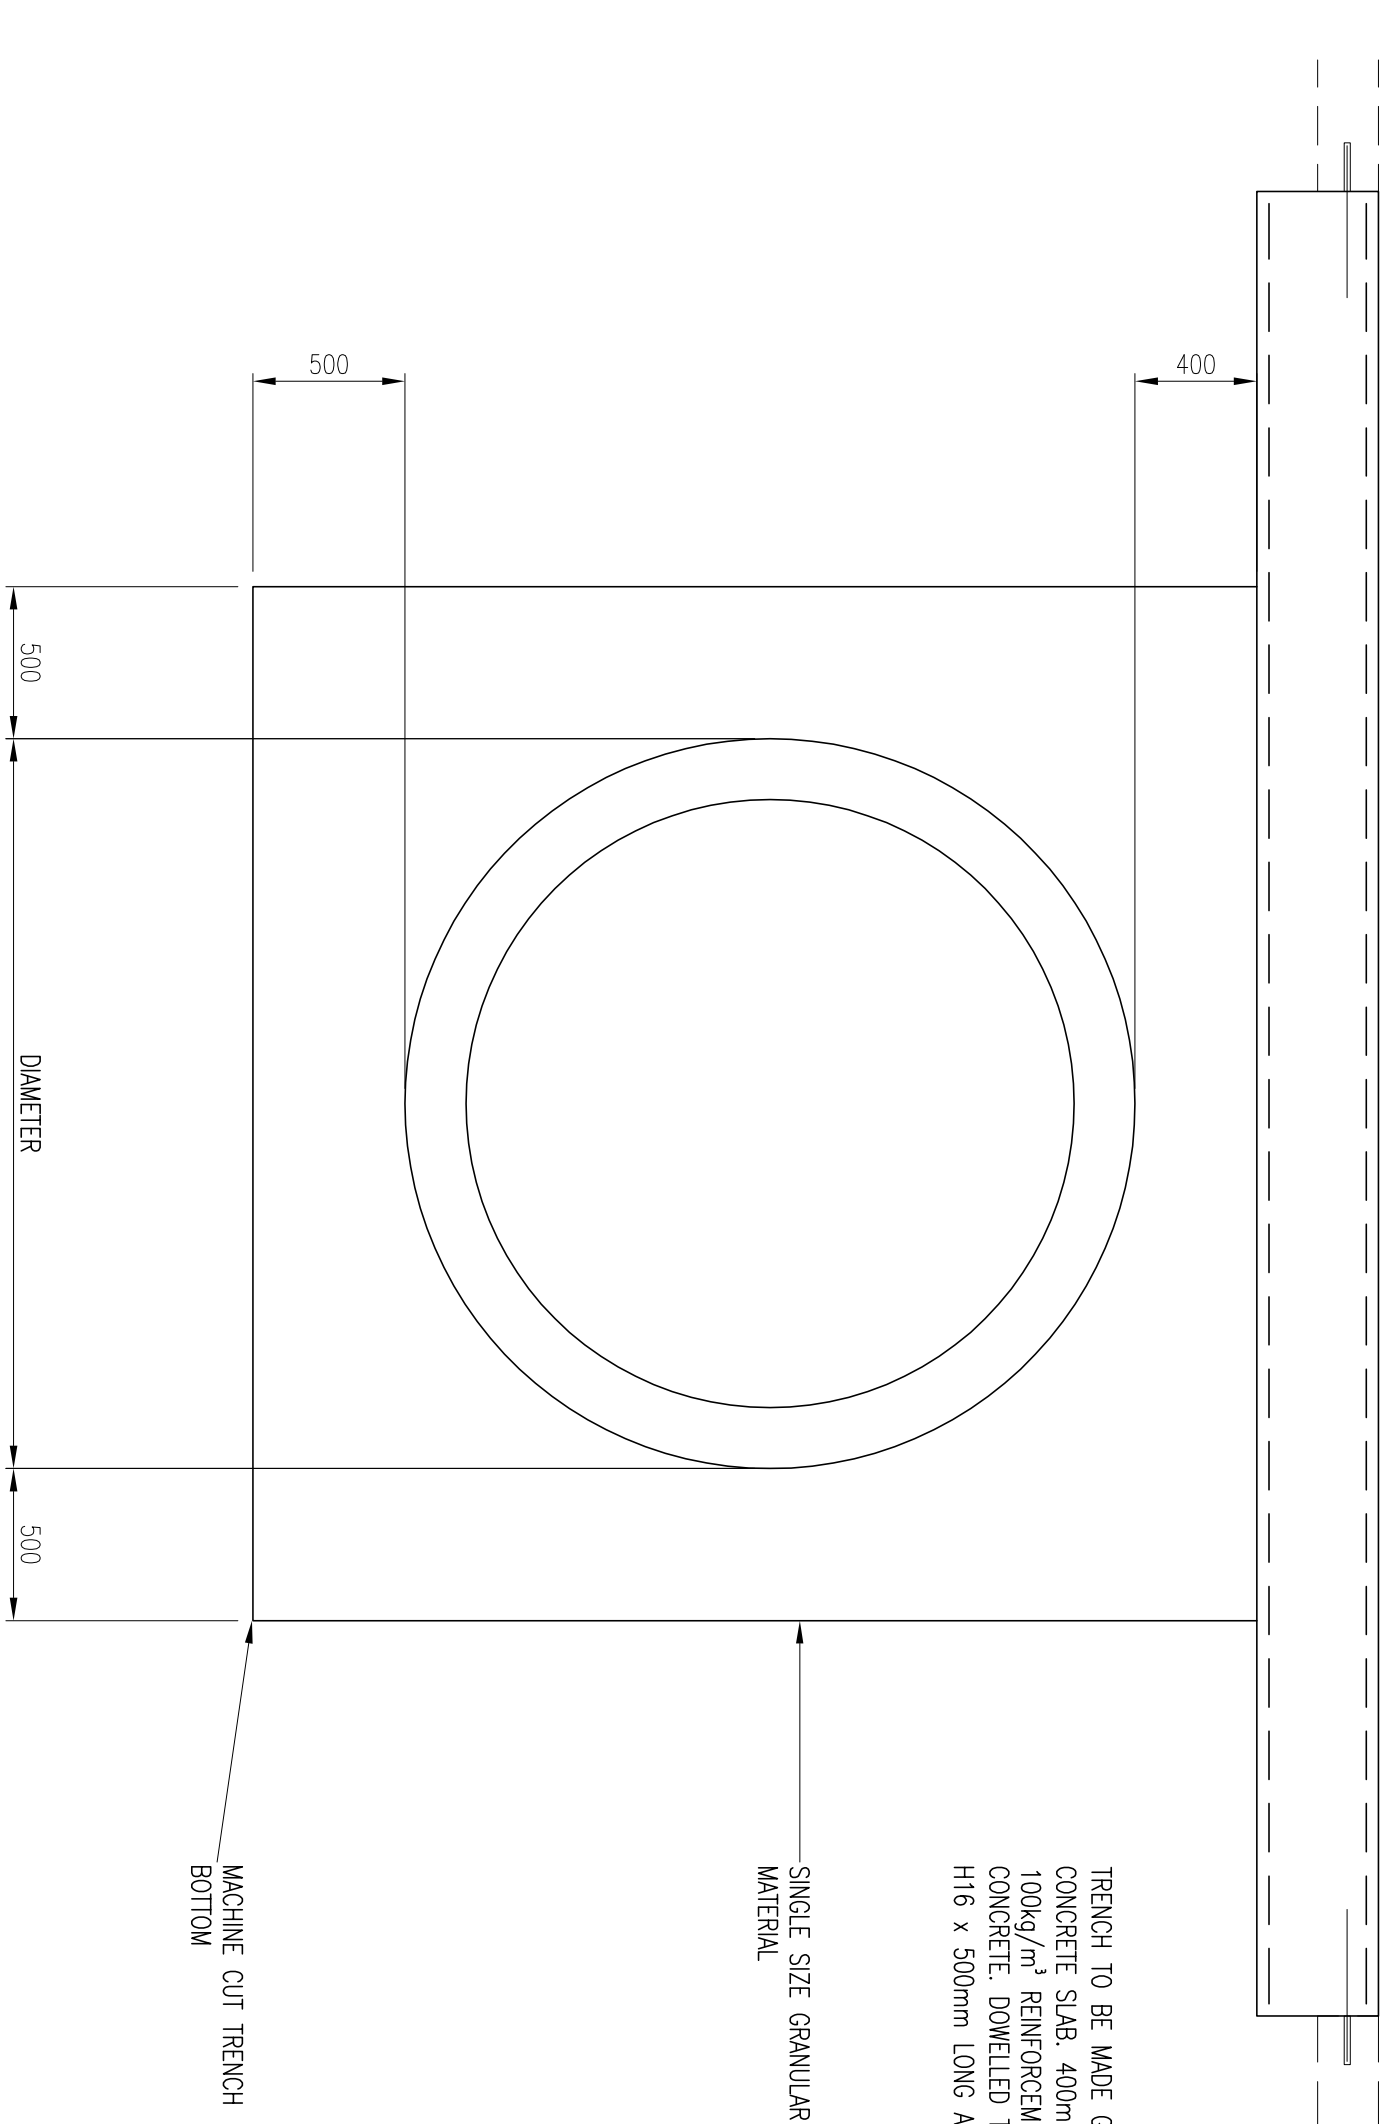


TYPICAL SECTION THROUGH LARGE DIAMETER PIPE TRENCH.
(DN2000mm DIA & DN1400mm DIA)
(SCALE 1:25)

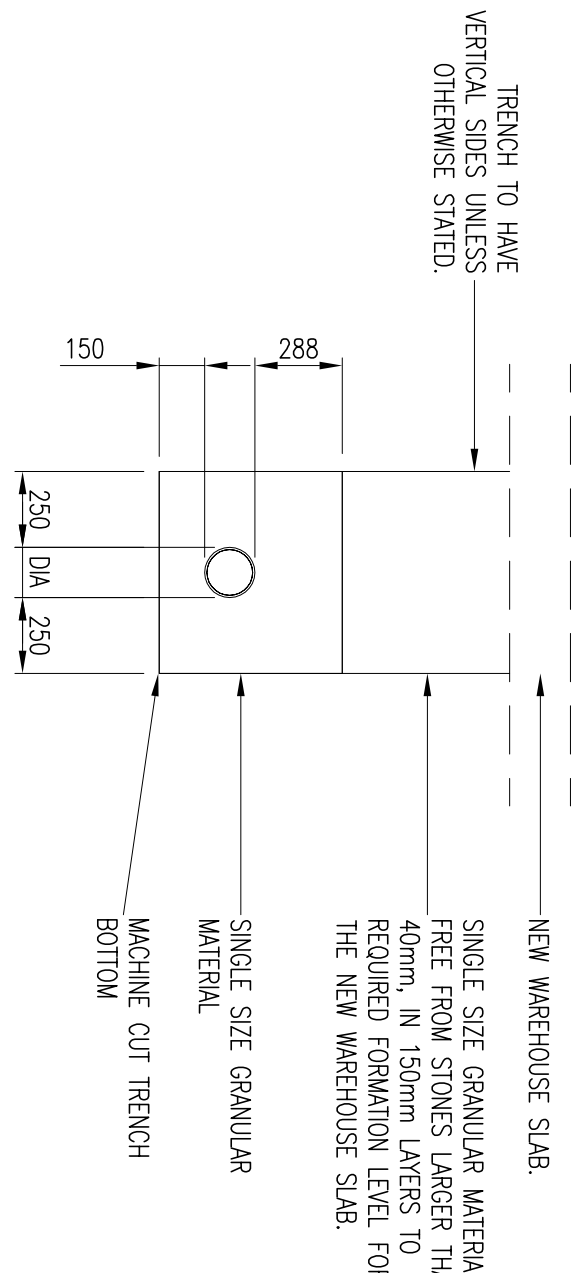

TYPICAL SECTION THROUGH RWP CONNECTION UNDER NEW WAREHOUSE SLAB.
(SCALE 1:25)

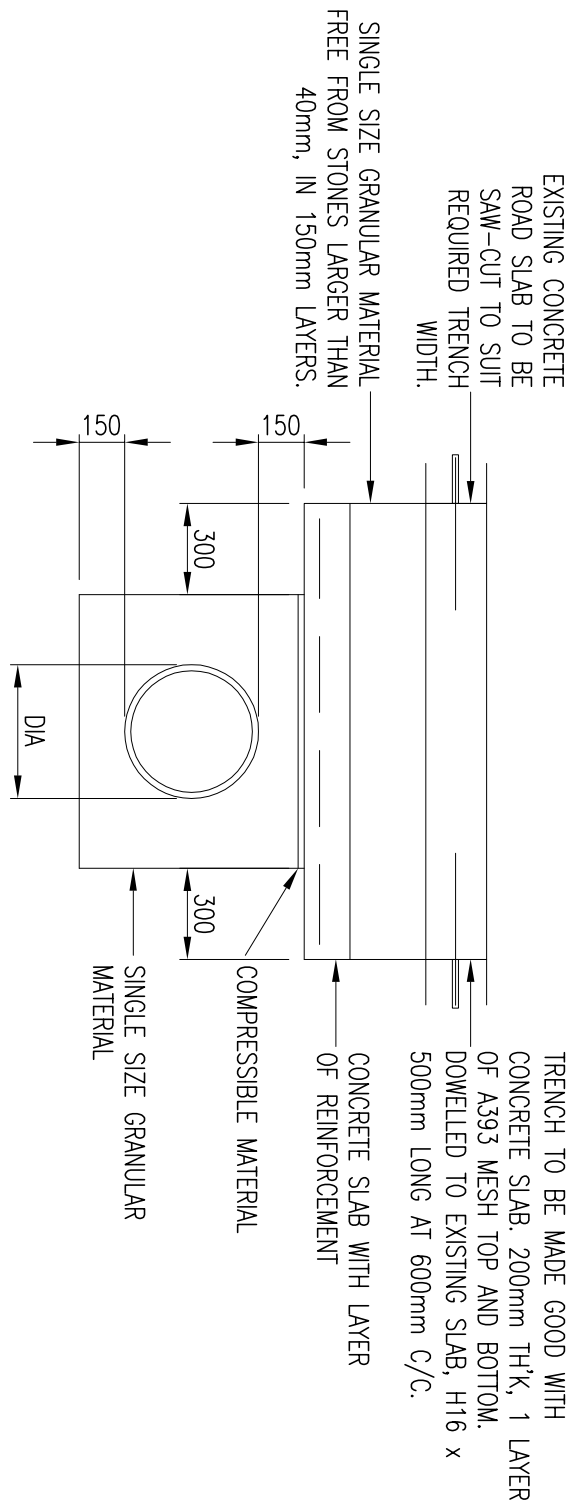

TYPICAL SECTION THOUGH PIPE WITH LESS THAN 900 COVER
(SCALE 1:25)

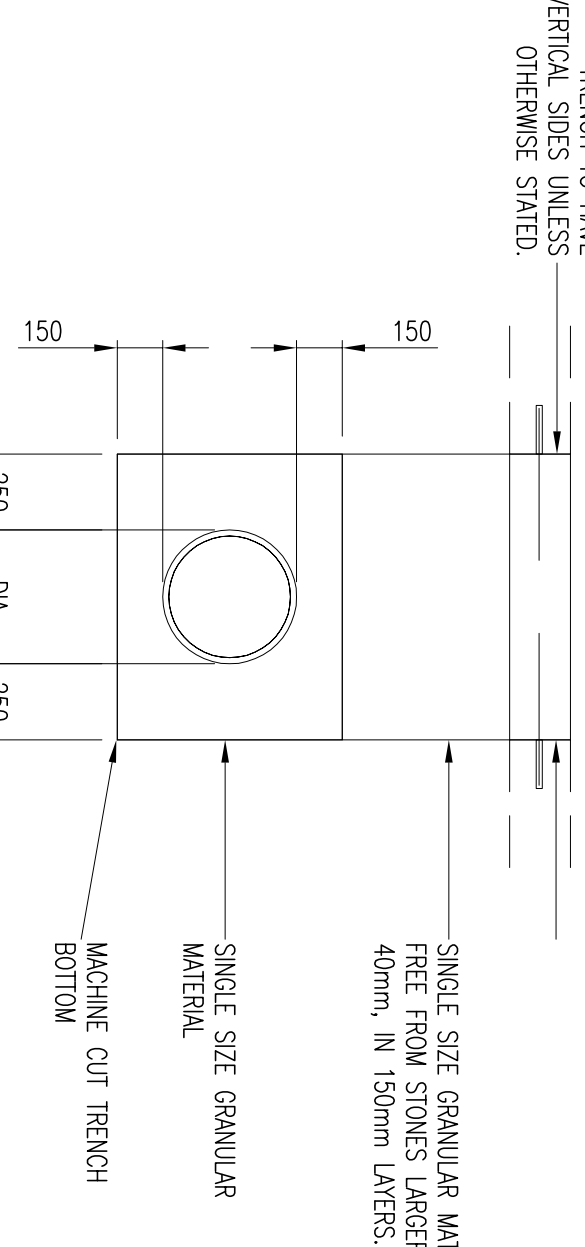

TYPICAL SECTION THROUGH PIPE WITH GREATER THAN 900mm COVER
(SCALE 1:25)

**PRELIMINARY
DRAWING. NOT TO
BE USED FOR
CONSTRUCTION**

**ISSUED FOR
TENDERING
PURPOSES ONLY**

DRN		SL	The drawing is private and confidential and is the property of Addison project plc. It must not be copied or lent without prior consent of Addison project plc and must be returned on order to -	
DATE	05-02-2016	CG	Addison Project, Littlehouse Business Park, Thornton, Levenshulme, M32 4SD.	
CHK	DC		PROJECT TITLE	
APPRO			NEW PRESS LINES 12 & 13	
SCALE			1:50 & 25	SIZE A1
JOB No.			DRAWING NUMBER	ISSUE
15-685			KRO-15-685-1021	P1

150mm to 600mm DIAMETER DRAINAGE PIPES TO BE VITRIFIED CLAY.
1400mm & 2000mm DRAINAGE PIPES TO BE CONCRETE.

ADDISON

project plc

Elizabeth House, Warrington, Cheshire WA4 4BB.

Tel : +44 (0)1928 706000 Fax : +44 (0)1928 710000 Website : www.addisonproject.co.uk Email : enquiries@addisonproject.co.uk

CLIENT KRONOSPAN LOCATION CHIRK

PLANT PRESS LINES 12 & 13 SECTION

TITLE NEW PRESS LINE WAREHOUSE DRAINAGE DETAILS